REVISIONS			
REV	DESCRIPTION	DATE	APPROVAL
B	REDRAWN WITH CHANGE. (2) SECTION ADDED. (4) ITEM MOVED. (5) SCALE CHANGED.	01-07-10	R A VOTAW
C	ITEM ADDED.	02-03-01	R A VOTAW

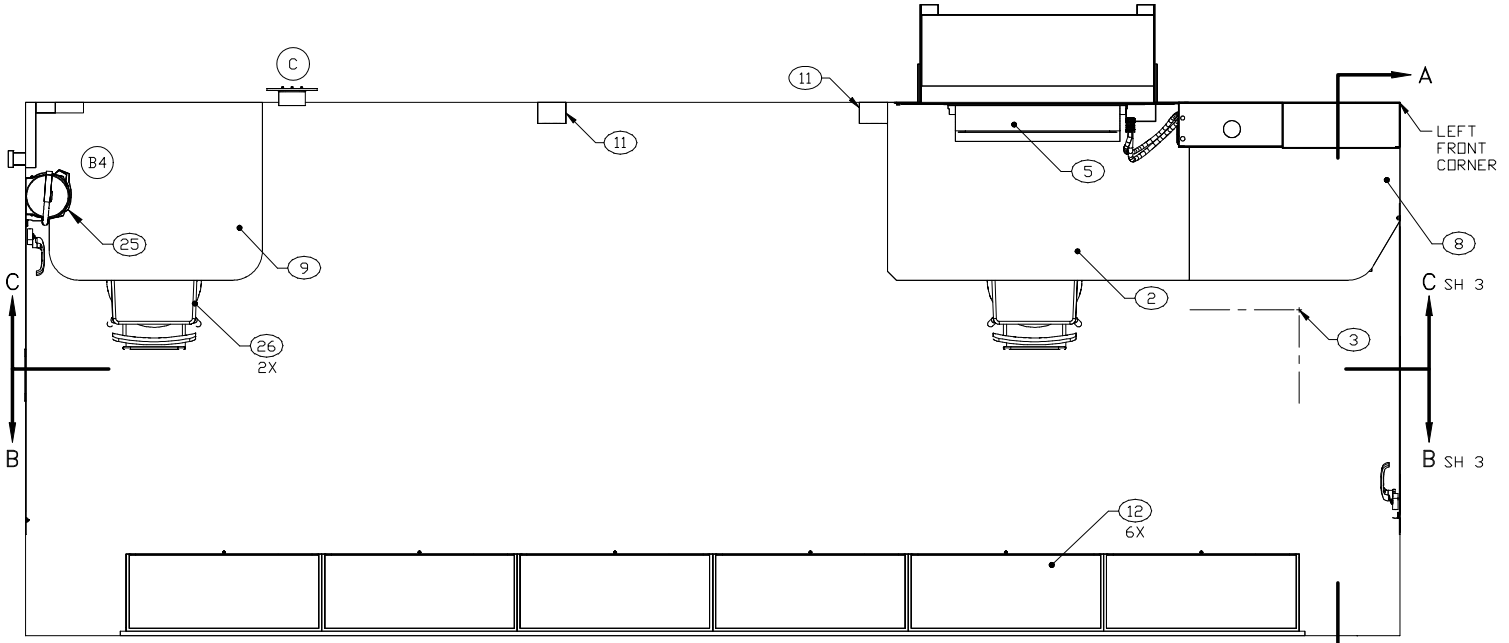

FLOOR PLAN

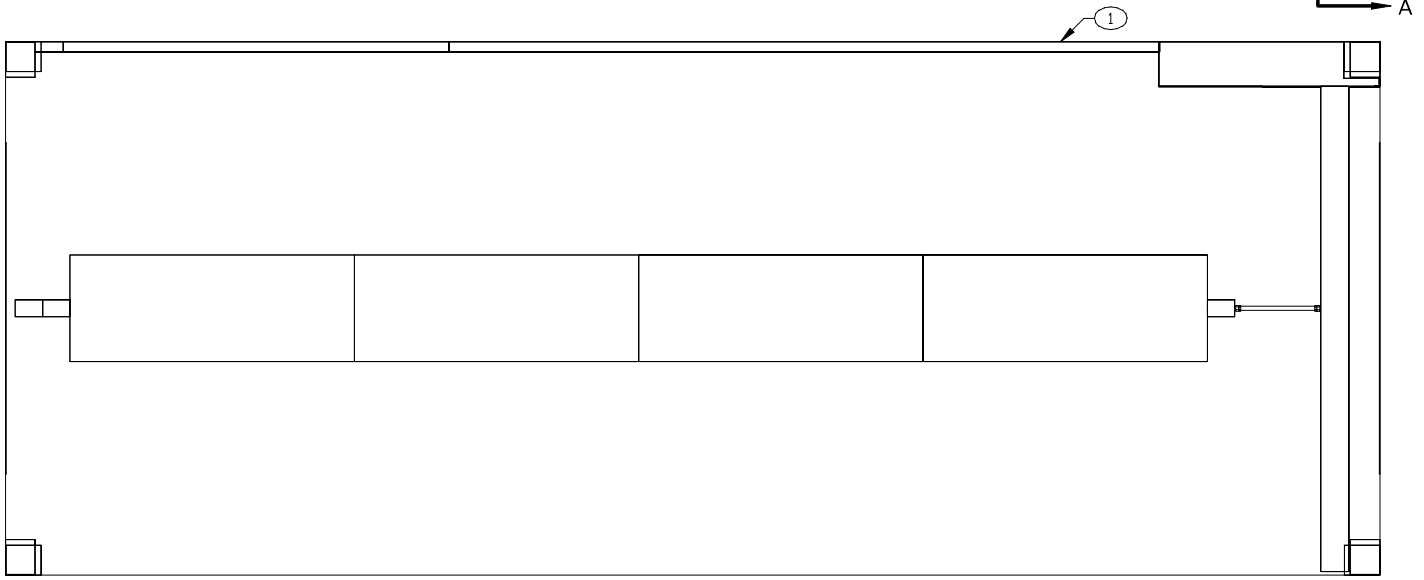

CEILING PLAN

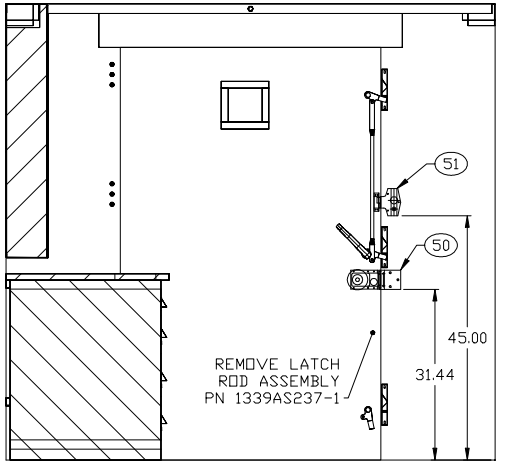

B2 SECTION A–A
ROTATED 90° CCW
SCALE 1/12

ENGINEER	DATE	DRAWN BY	DATE	SIZE	CAGE CODE	DWG NO	REV
R. HAYES	00-04-04	MAB	02-01-24	D	91145	MFAT080101	C
NEXT ASSEMBLY		CHECKER					
FINAL		MAB	00-05-05	SCALE 1/11 (B5)		SH 2	

REVISIONS			
REV	DESCRIPTION	DATE	APPROVAL
A	RACEWAY ADDED. TN	00-05-26	R A VOTAW
B	REDRAWN WITH CHANGE. (4) ITEM MOVED.	01-07-10	R A VOTAW
C	ITEM ADDED.	02-03-01	R A VOTAW

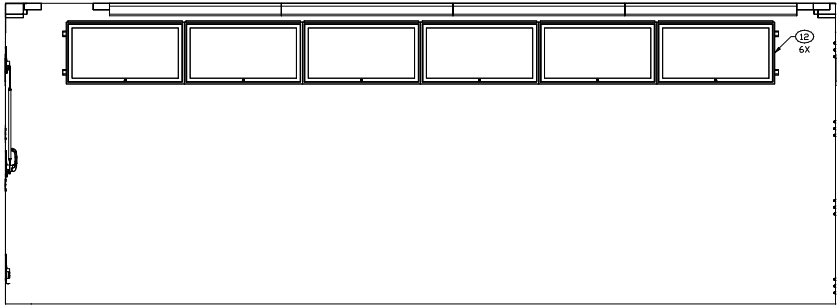

SECTION B-B SH 2
ROTATED 180°

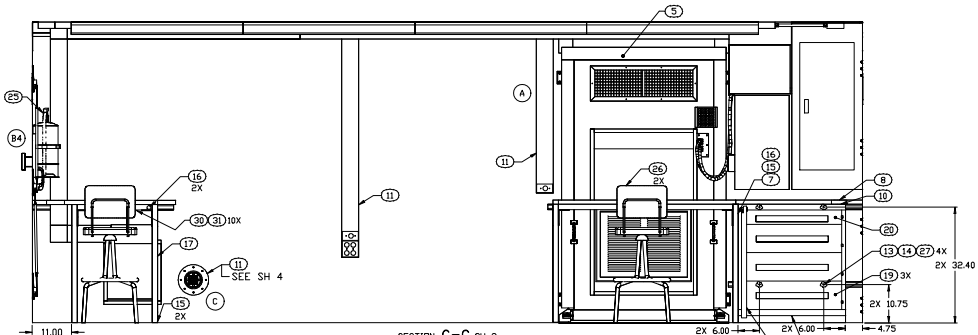

SECTION C-C SH 2

ENGINEER	DATE	DRAWN BY	DATE	SIZE	CAGE CODE	DWG NO.	REV
R. HAYES	00-04-04	MAB	00-05-26	D	91145	MFAT080101	C
NEXT ASSEMBLY		CHECKER	SCALE				
FINAL		MAB	1/10			SH 3	