REVISIONS			
REV	DESCRIPTION	DATE	APPROVAL
B	REDRAWN WITH CHANGES.		

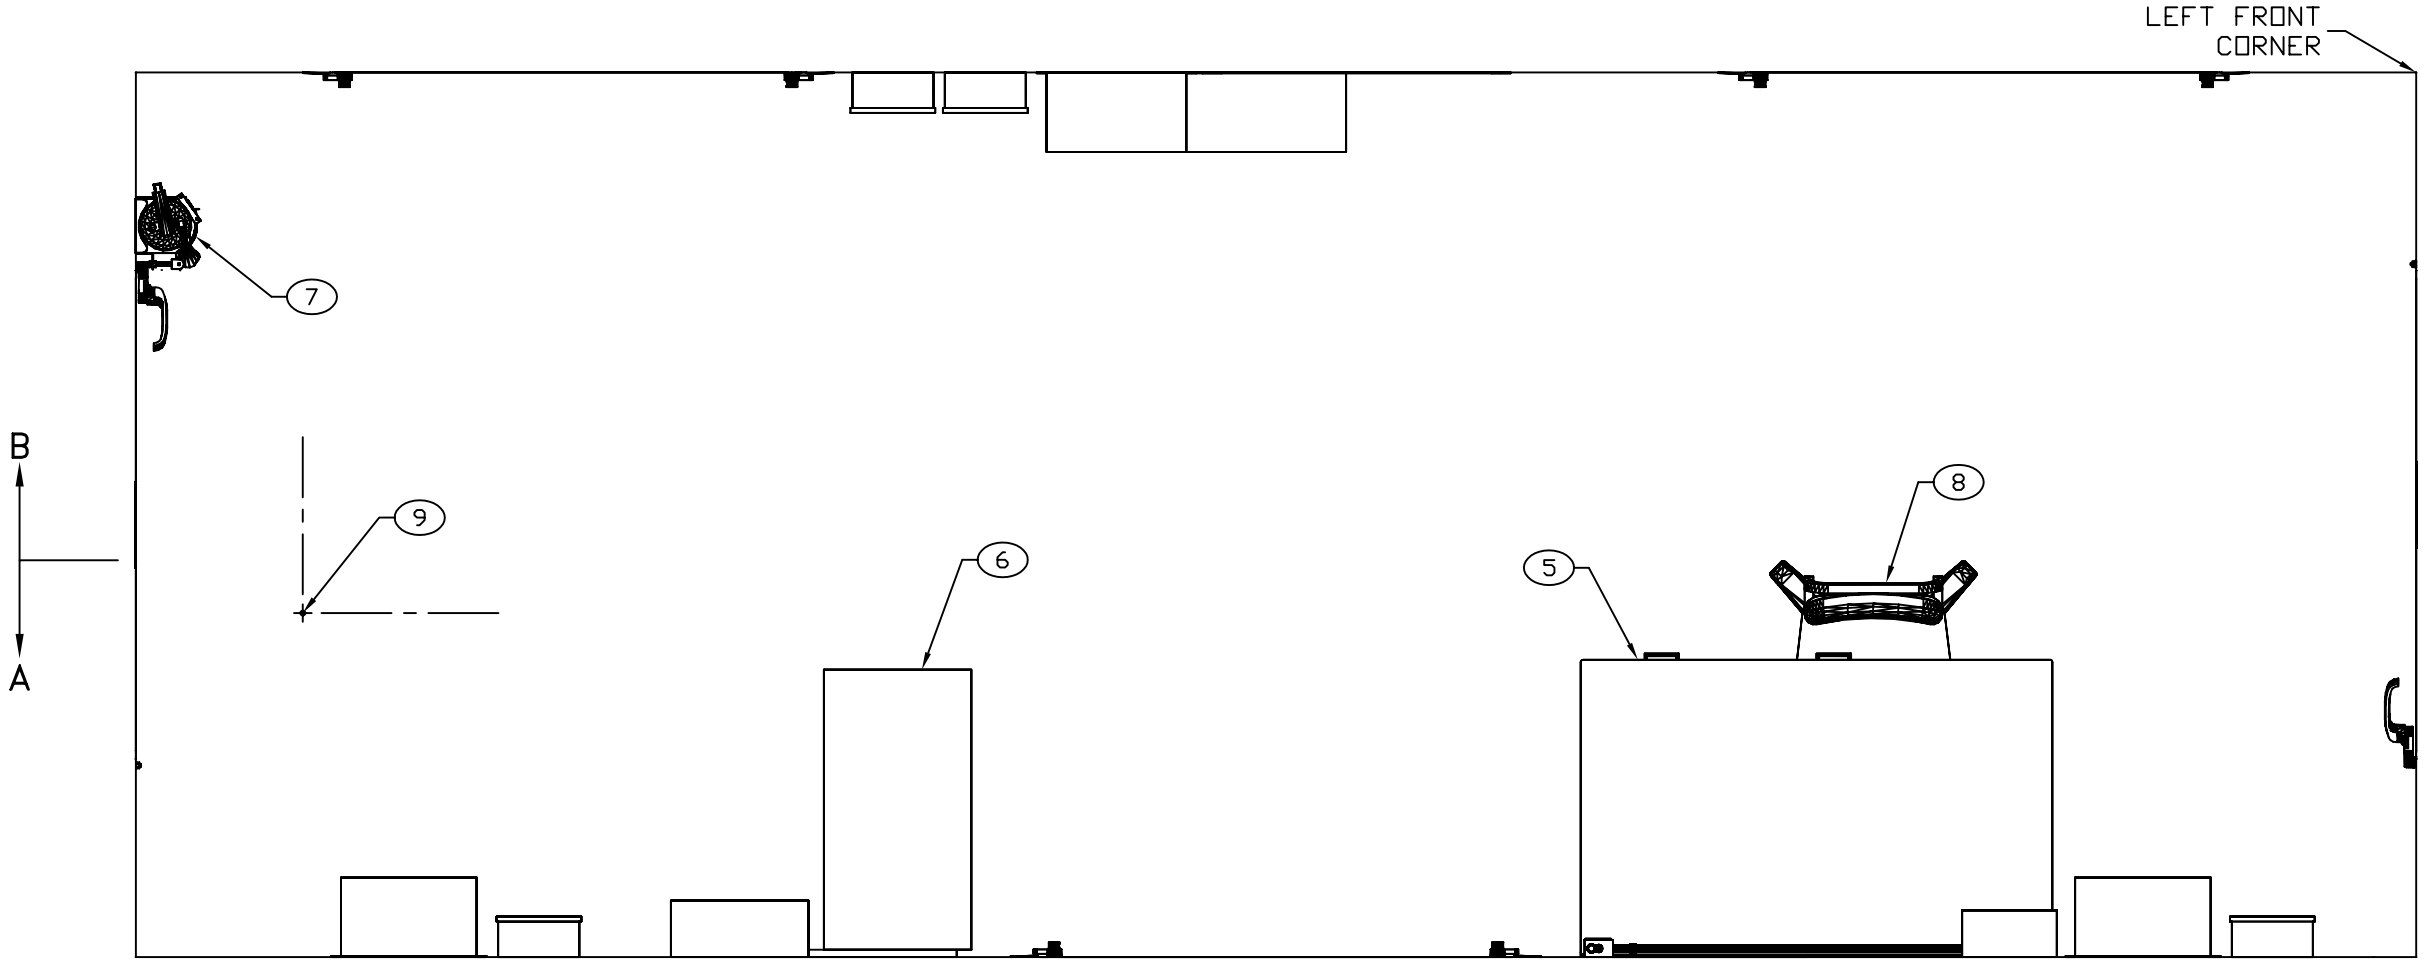

FLOOR PLAN

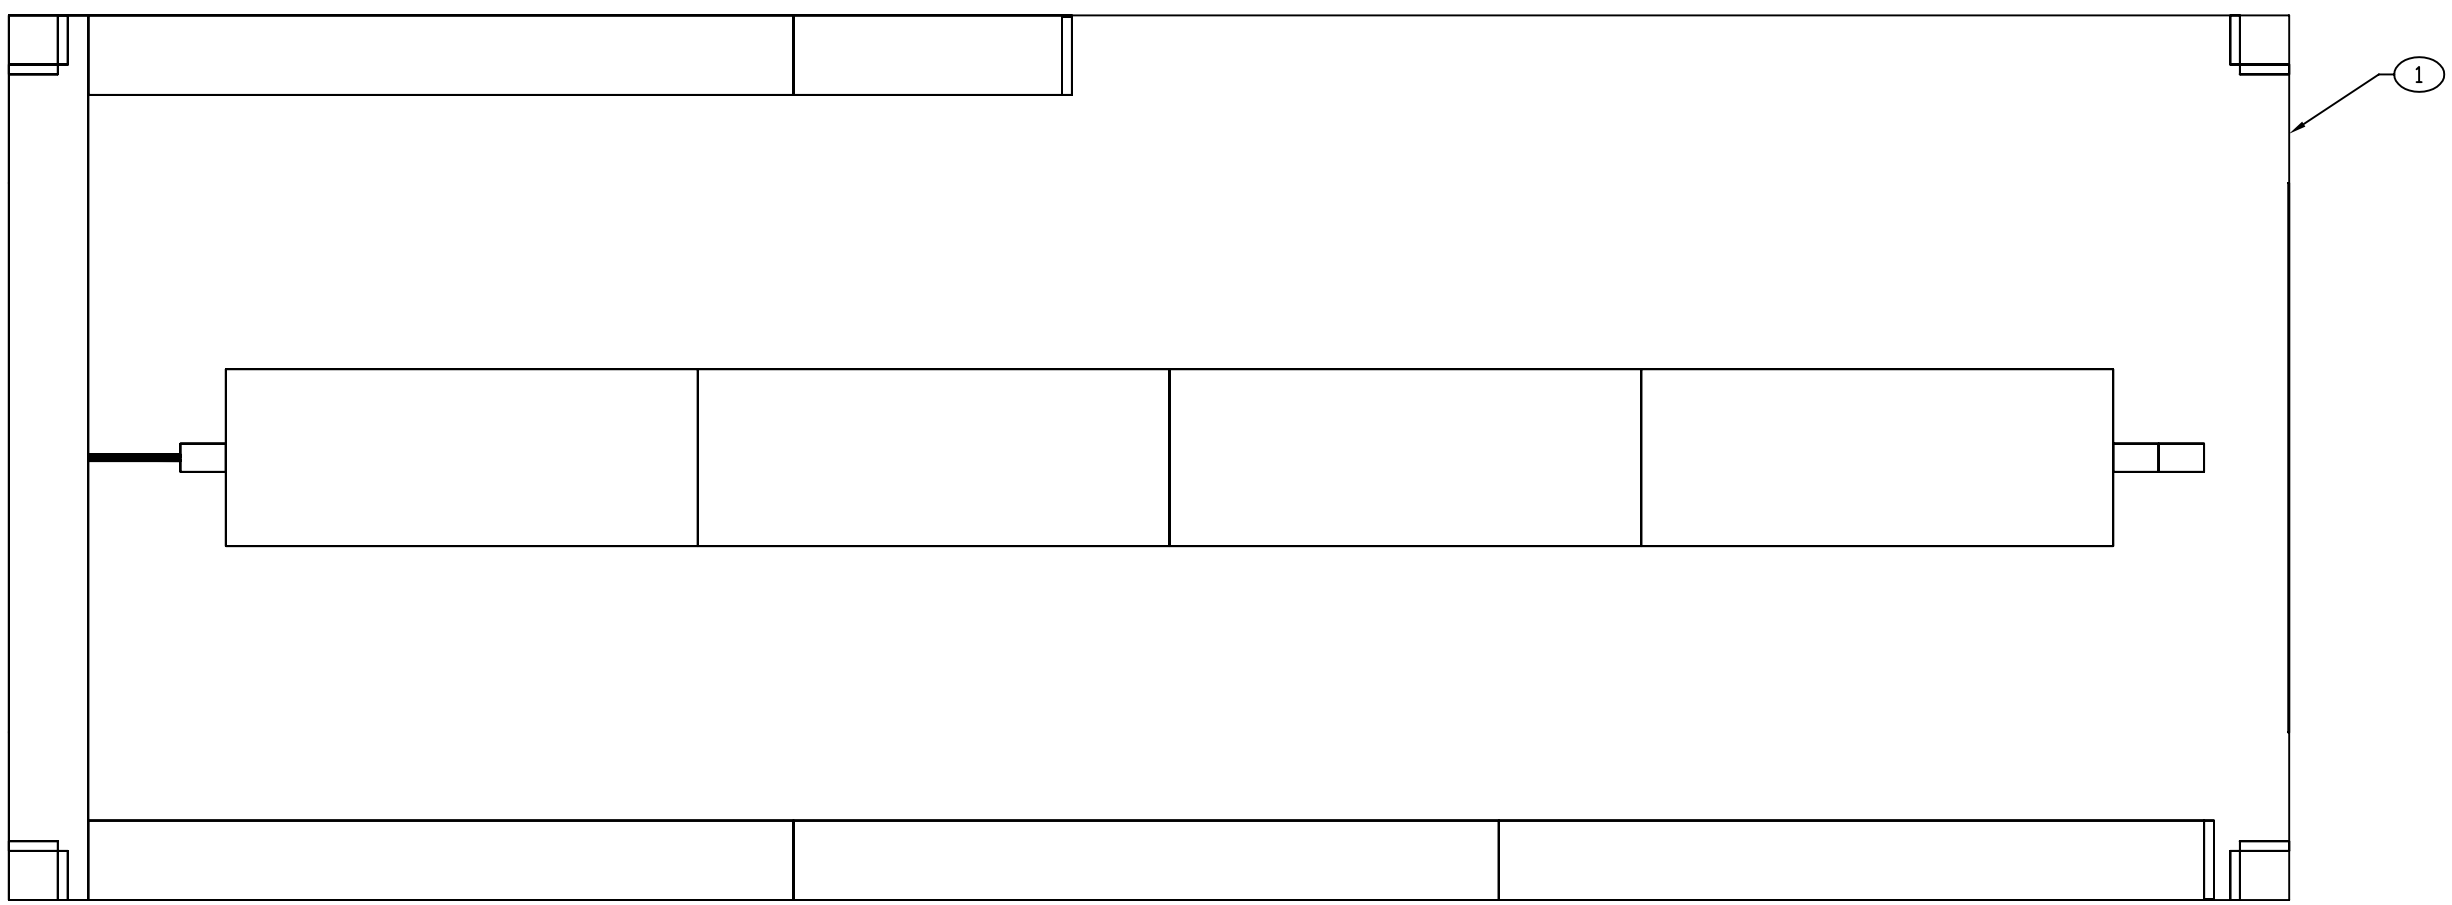

CEILING PLAN

ENGINEER	DATE	DRAWN BY	DATE	SIZE	CAGE CODE	DWG NO	REV
A C BALCE	82-11-03	TN	96-03-26	D	91145	MF JU010101	B
NEXT ASSEMBLY		CHECKER					
FINAL		MAB	87-06-09	SCALE 1/10		SHEET 2	

REVISIONS			
REV	DESCRIPTION	DATE	APPROVAL
B	REDRAWN WITH CHANGES.		

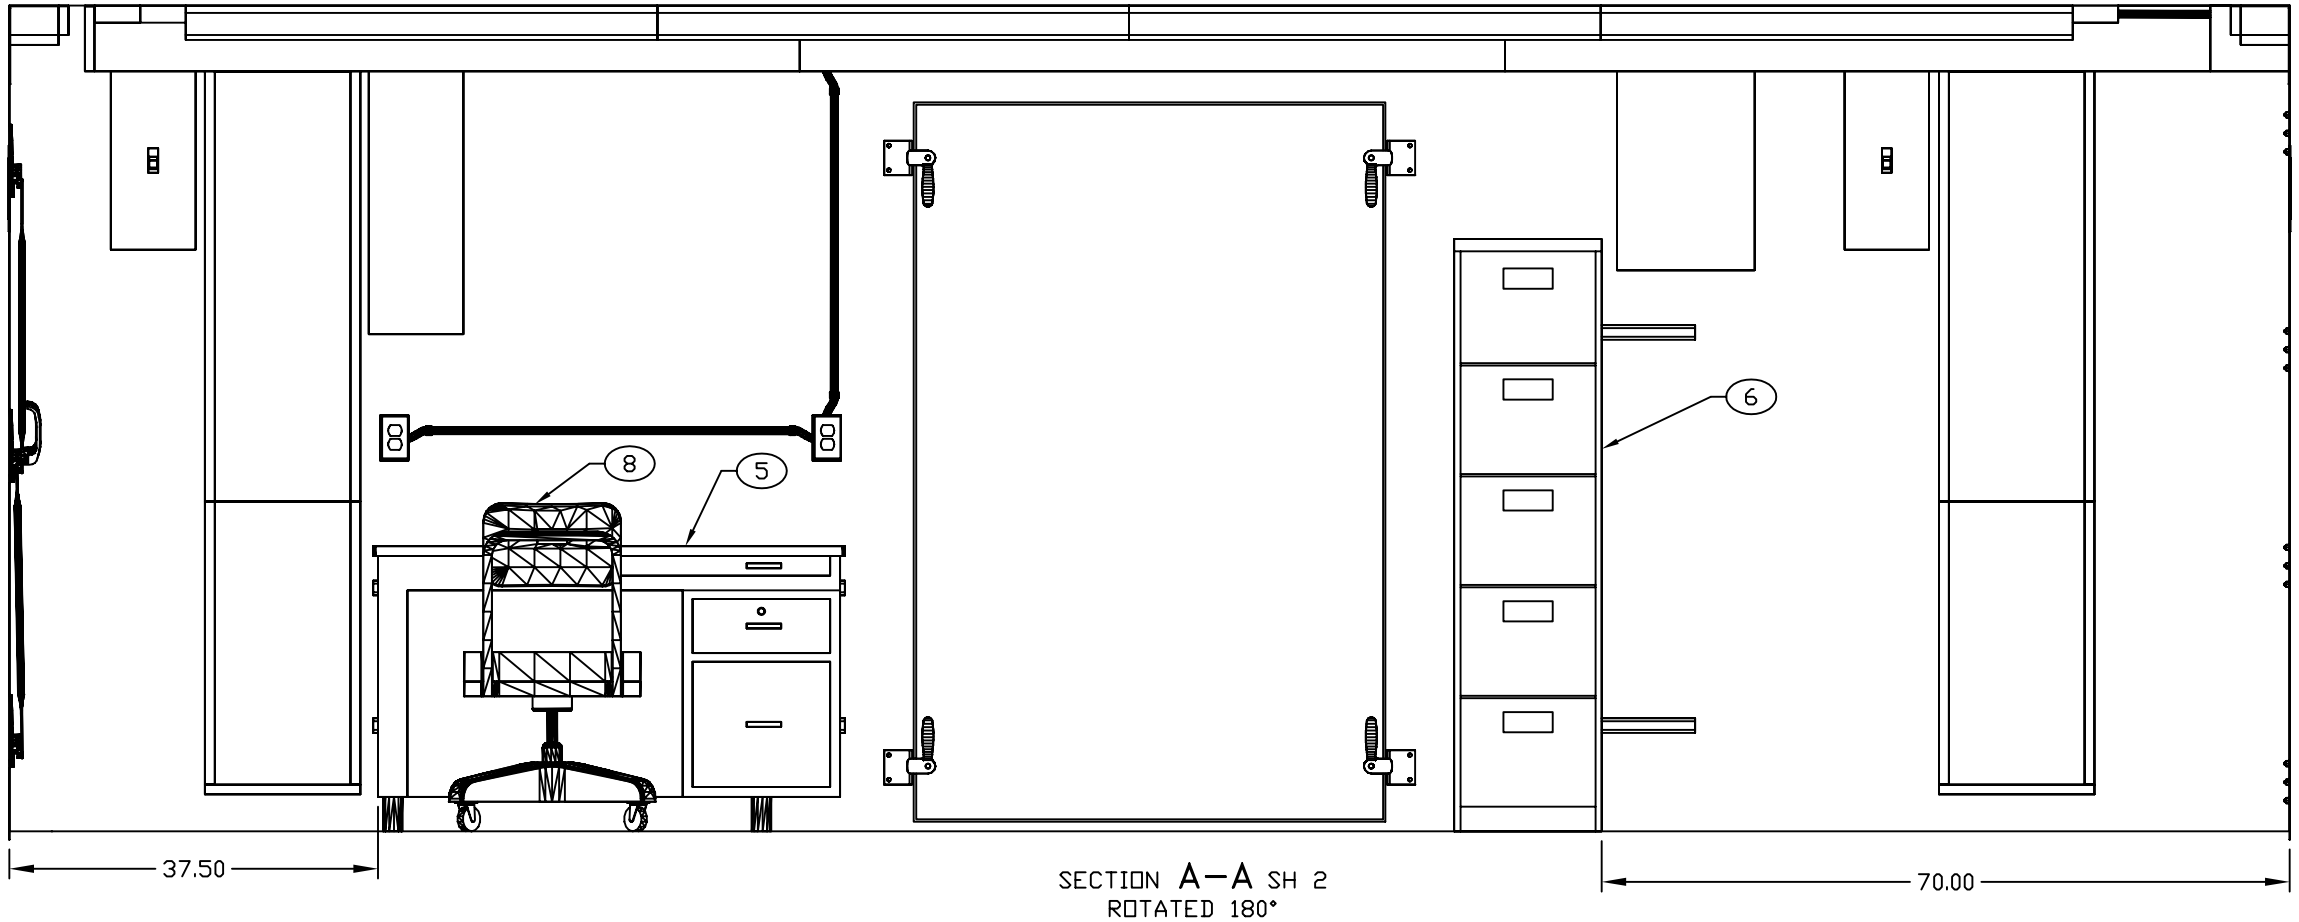

SECTION A–A SH 2
ROTATED 180°

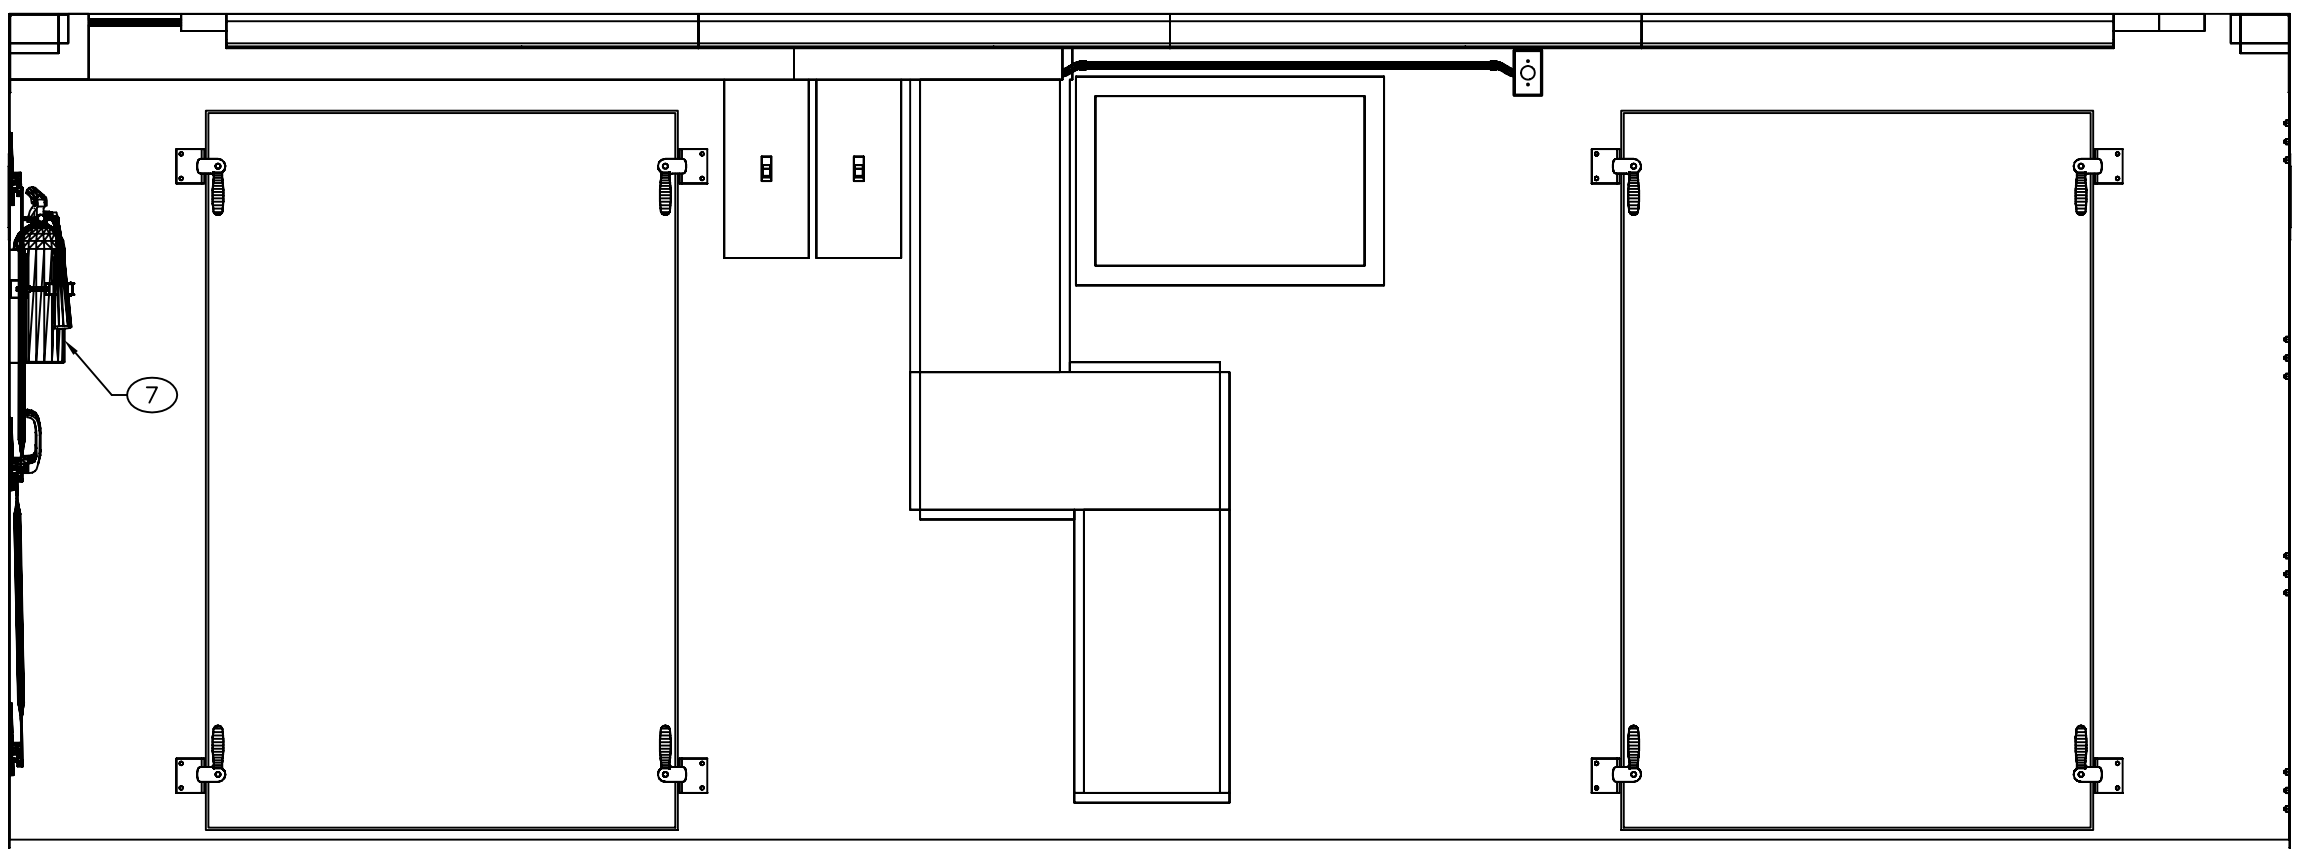

SECTION B–B SH 2

ENGINEER	DATE	DRAWN BY	DATE	SIZE	CAGE CODE	DWG NO	REV
A C BALCE	82-11-03	TN	96-03-26	D	91145	MF JU010101	B
NEXT ASSEMBLY		CHECKER					
FINAL		MAB	87-06-09	SCALE 1/10		SHEET 3	