REVISION HISTORY			
REV	DESCRIPTION	DATE	APPROVAL
A	REDRAWN WITH CHANGES. 1. CHANGED DIMENSION.		

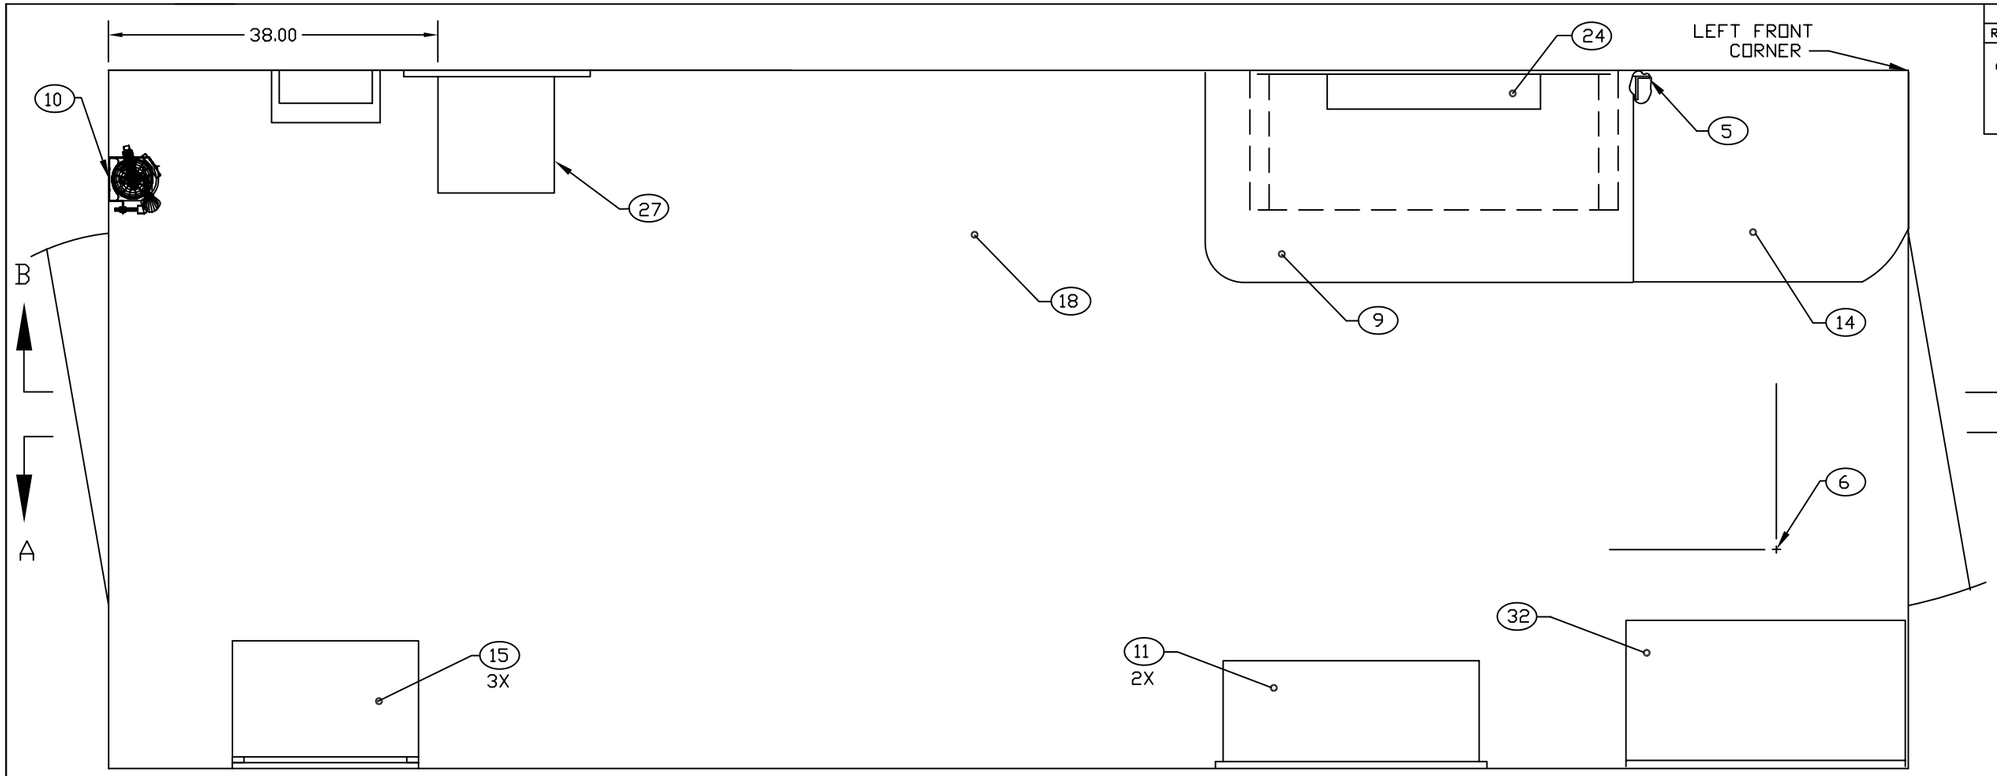

B SH 3

FLOOR PLAN

A SH 3

NOTES:

2.1 .38 HOLE THRU UPPER FLANGE OF I BEAM (24 PLACES) .50 DIA HOLE x 1.13 DEEP THRU STRINGERS AND CEILING (24 PLACES).

2.2 REMOVE CEILING AIR DUCT AND CEILING MOUNTED RACEWAY.

2.3 INSTALL AS SHOWN. DO NOT INSTALL DOUBLER PLATE.

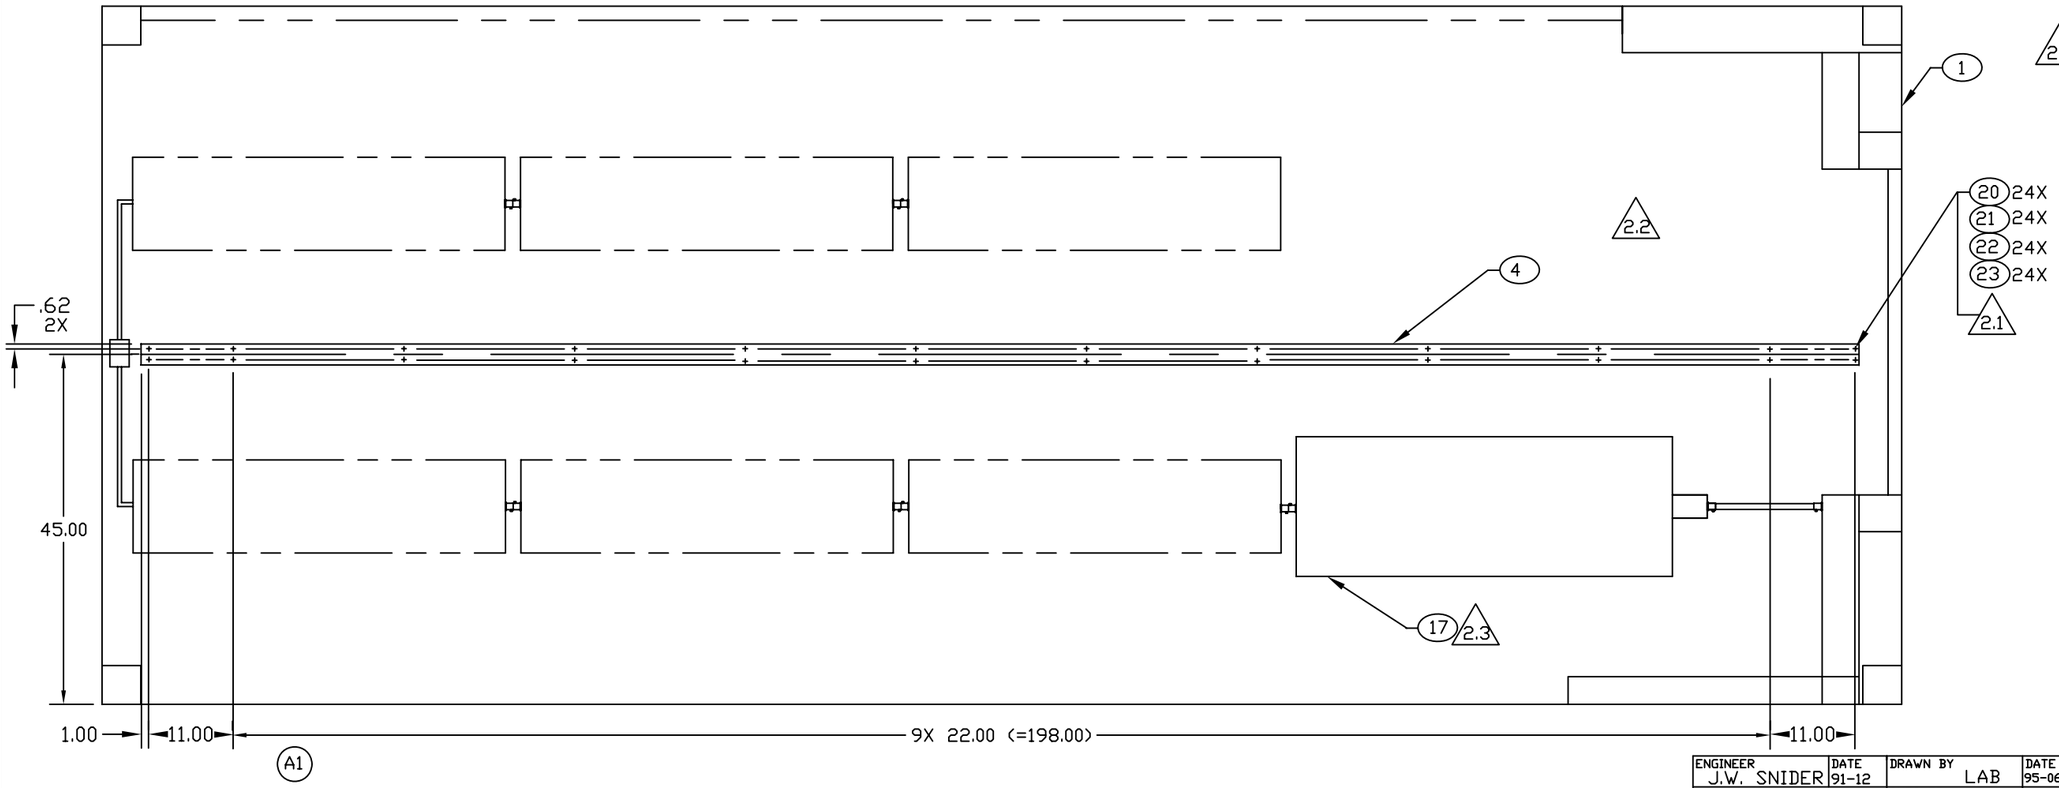

CEILING PLAN

ENGINEER	DATE	DRAWN BY	DATE	SIZE	CAGE CODE	DWG NO	REV
J.W. SNIDER	91-12	LAB	95-06-13	D	91145	MFPM010101	A
NEXT ASSEMBLY FINAL		CHECKER AST	93-11-30	SCALE 1/10		SH 2	

REVISION HISTORY			
REV	DESCRIPTION	DATE	APPROVAL
A	REDRAWN WITH CHANGES. 1. CHANGED FIRE EXTINGUISHER.		

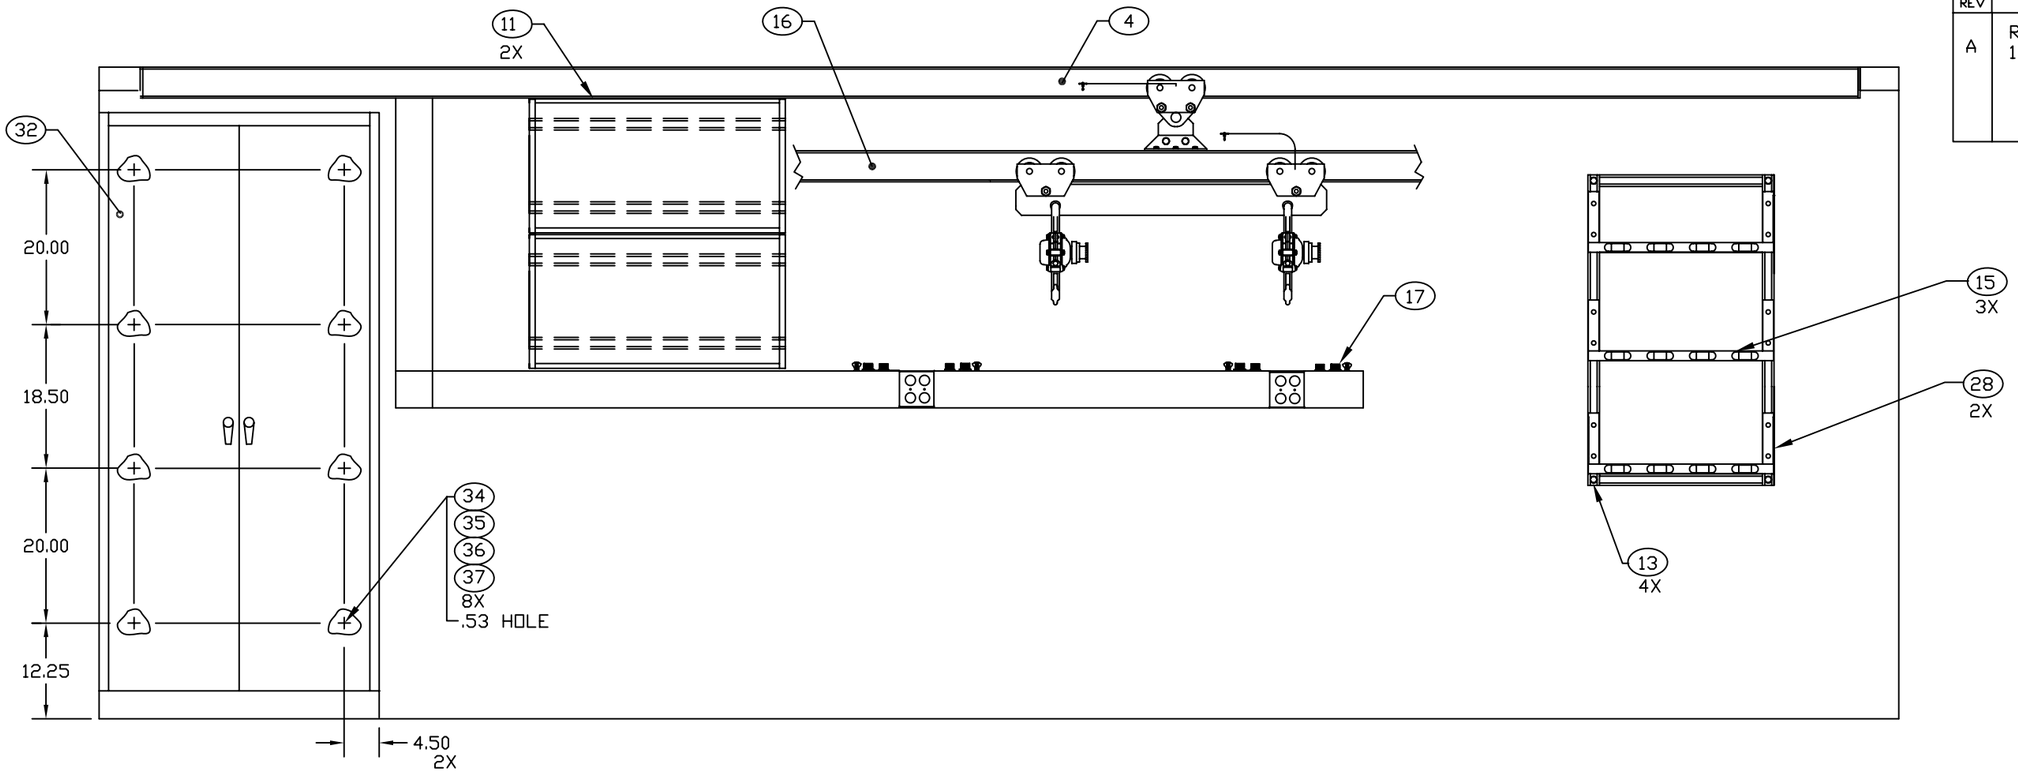

SECTION A-A SH 2
ROTATED 180°

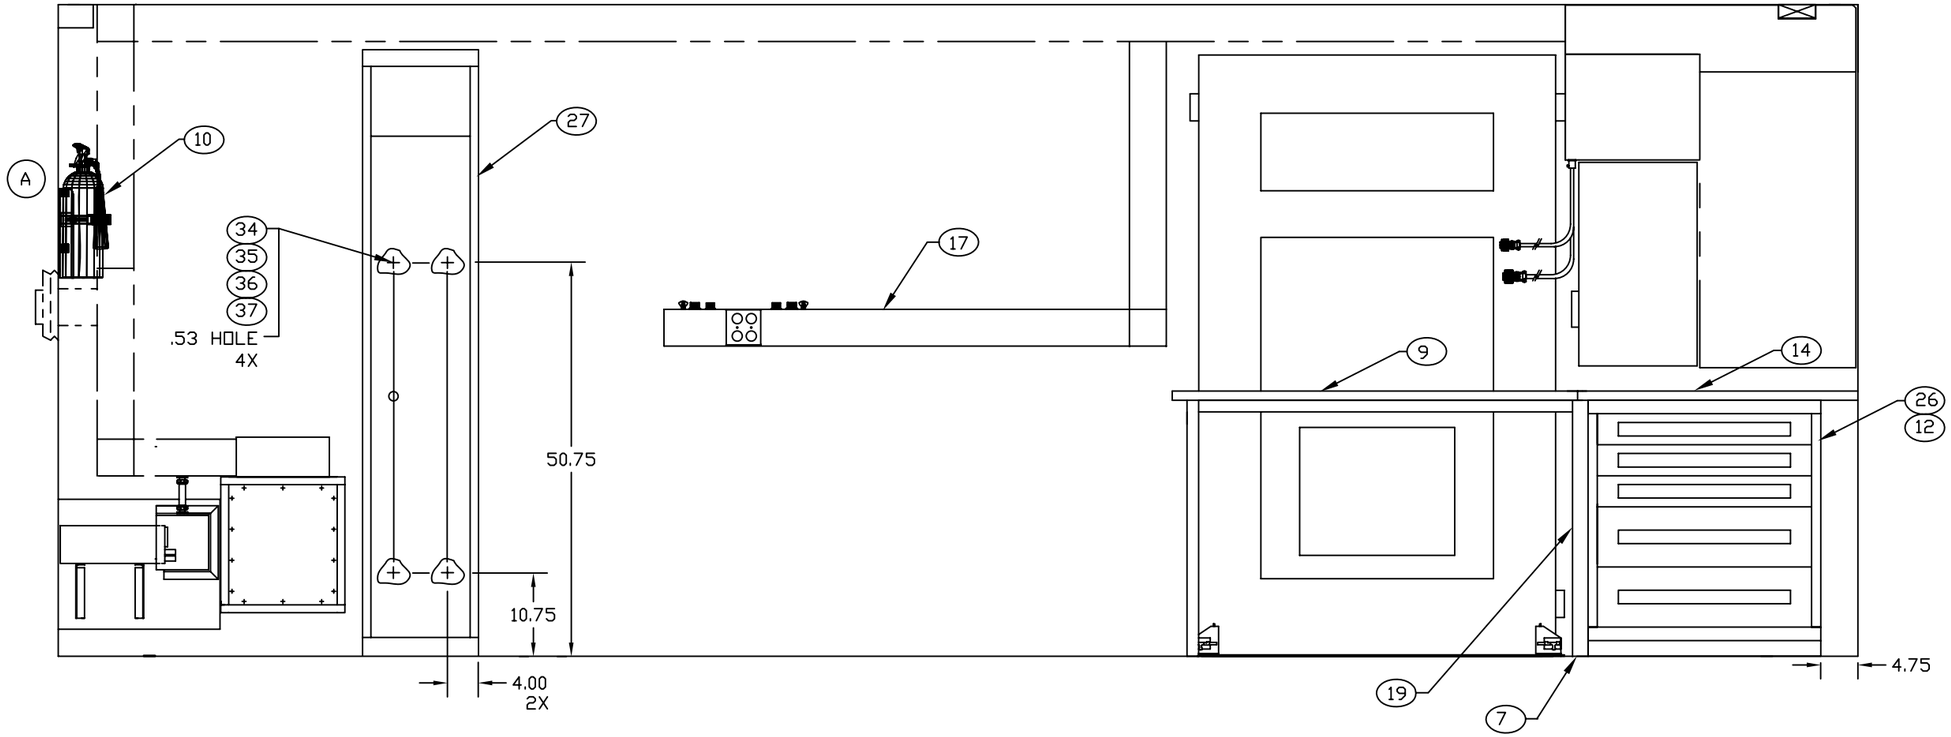

SECTION B-B SH 2

ENGINEER	DATE	DRAWN BY	DATE	SIZE	CAGE CODE	DWG NO	REV
J.W. SNIDER	91-12-03	LAB	95-06-07	D	91145	MFPM010101	A
NEXT ASSEMBLY		CHECKER					
FINAL		AST	93-11-30	SCALE 1/10		SH 3	