REVISIONS			
REV	DESCRIPTION	DATE	APPROVAL
A	ELIMINATED AIR COMPRESSOR		

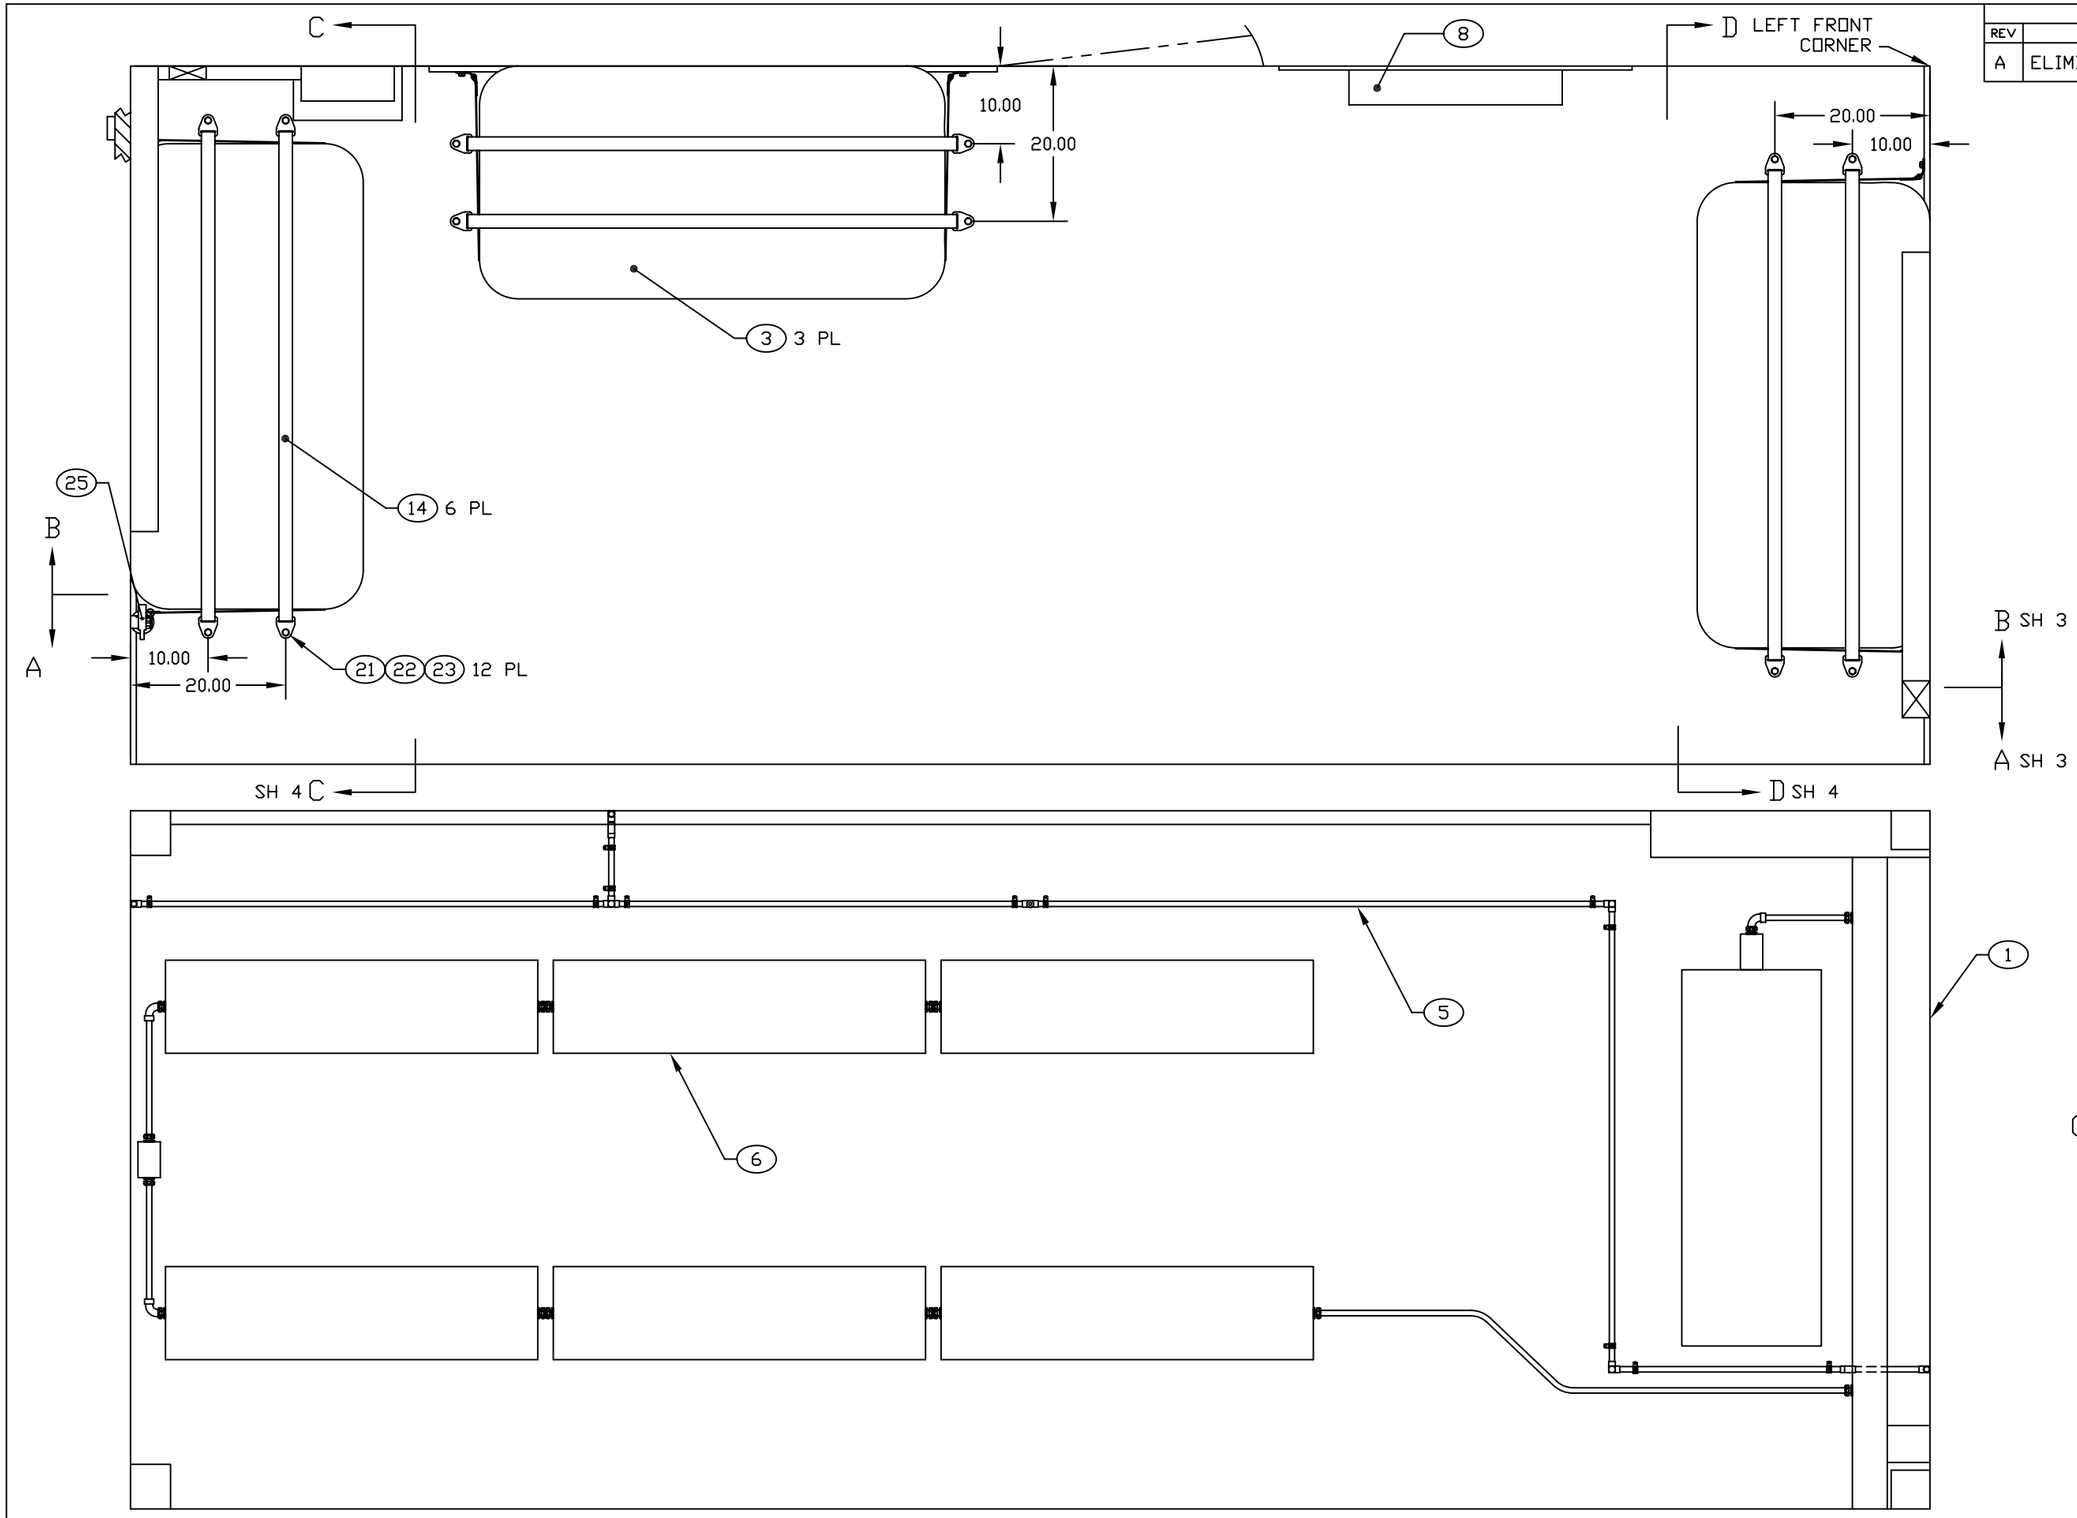

FLOOR PLAN

CEILING PLAN

ENGINEER	DATE	DRAWN BY	DATE	SIZE	CAGE CODE	DWG NO	REV
T. NGUYEN	94-3-8	T. NGUYEN	94-3-8	D	91145	MF BR050101	A
NEXT ASSEMBLY FINAL		CHECKER MAB	94-03	SCALE 1/10		SH 2	

BR051012.DWG

REVISIONS			
REV	DESCRIPTION	DATE	APPROVAL
A	ELIMINATED AIR COMPRESSOR		

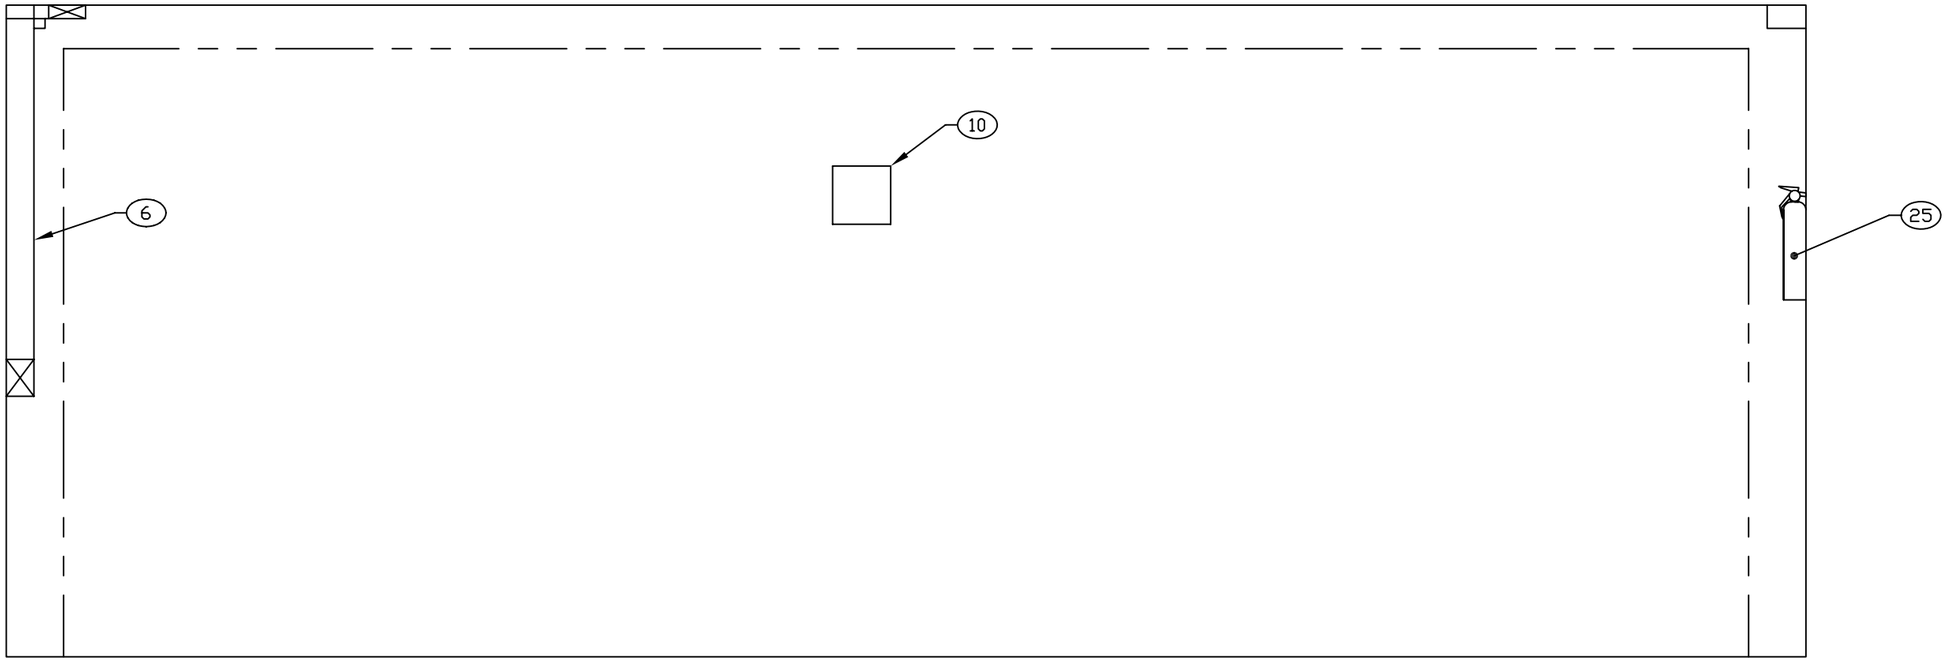

SECTION A-A SH 2

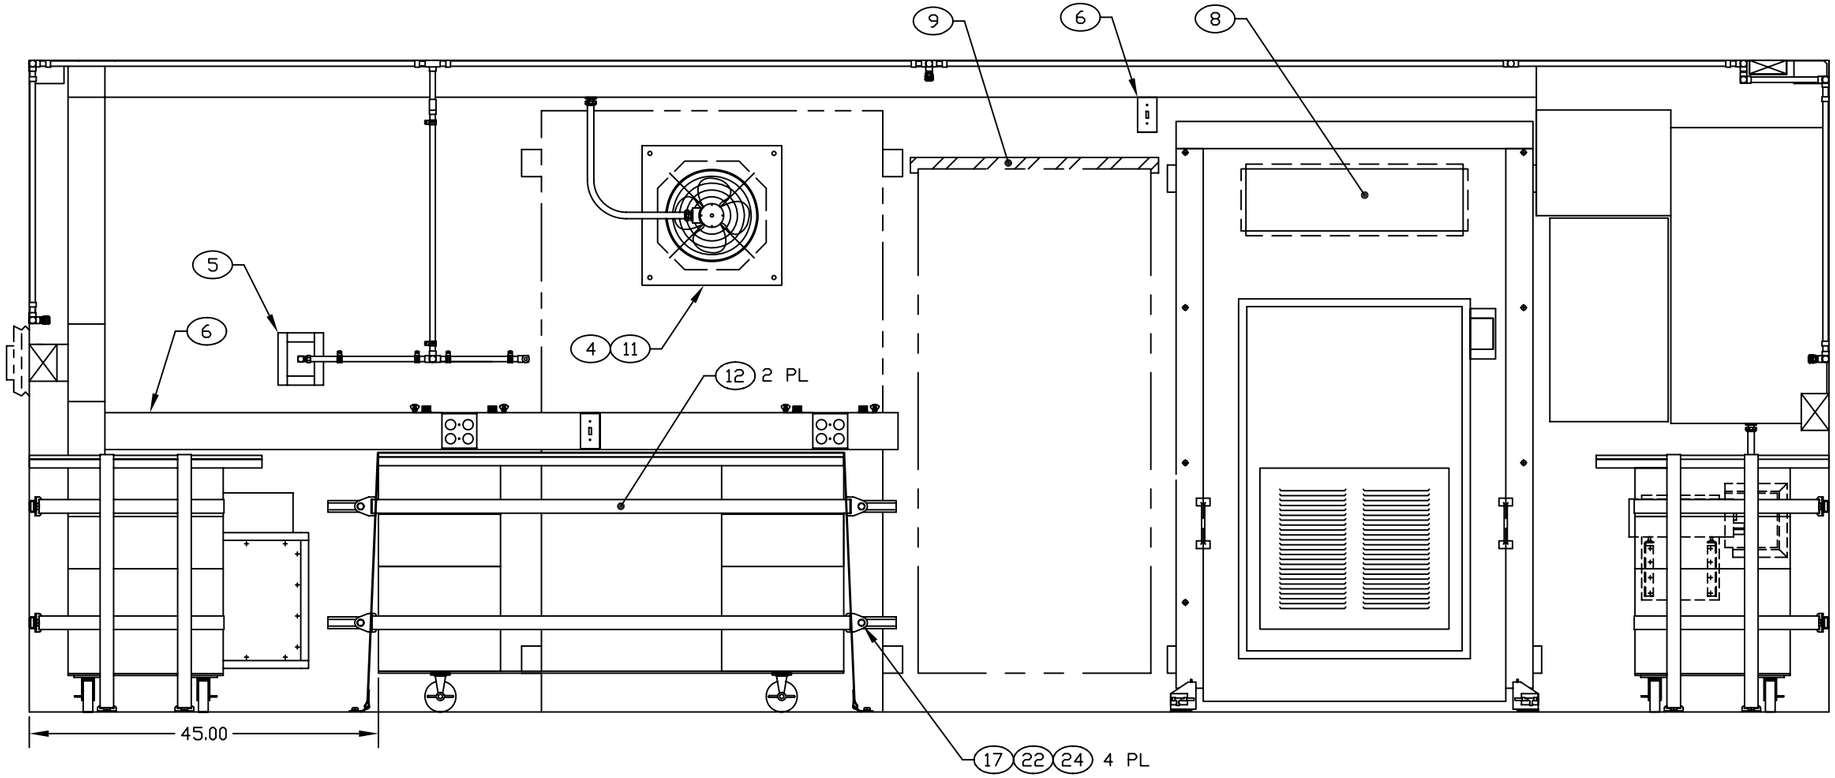

SECTION B-B SH 2

ENGINEER	DATE	DRAWN BY	DATE	SIZE	CAGE CODE	DWG NO	REV
T. NGUYEN	94-3-17	T. NGUYEN	94-3-17	D	91145	MF BR050101	A
NEXT ASSEMBLY		CHECKER		SCALE 1/10		SH 3	
FINAL		MAB	94-03				

BR051013.DWG