REVISION HISTORY			
REV	DESCRIPTION	DATE	APPROVAL
B	REVISED AND REDRAWN BY M. BEUSTER. (1) RIGHT FRONT FIRE EXTINGUISHER REMOVED.	2007-01-31	R A VOTAW

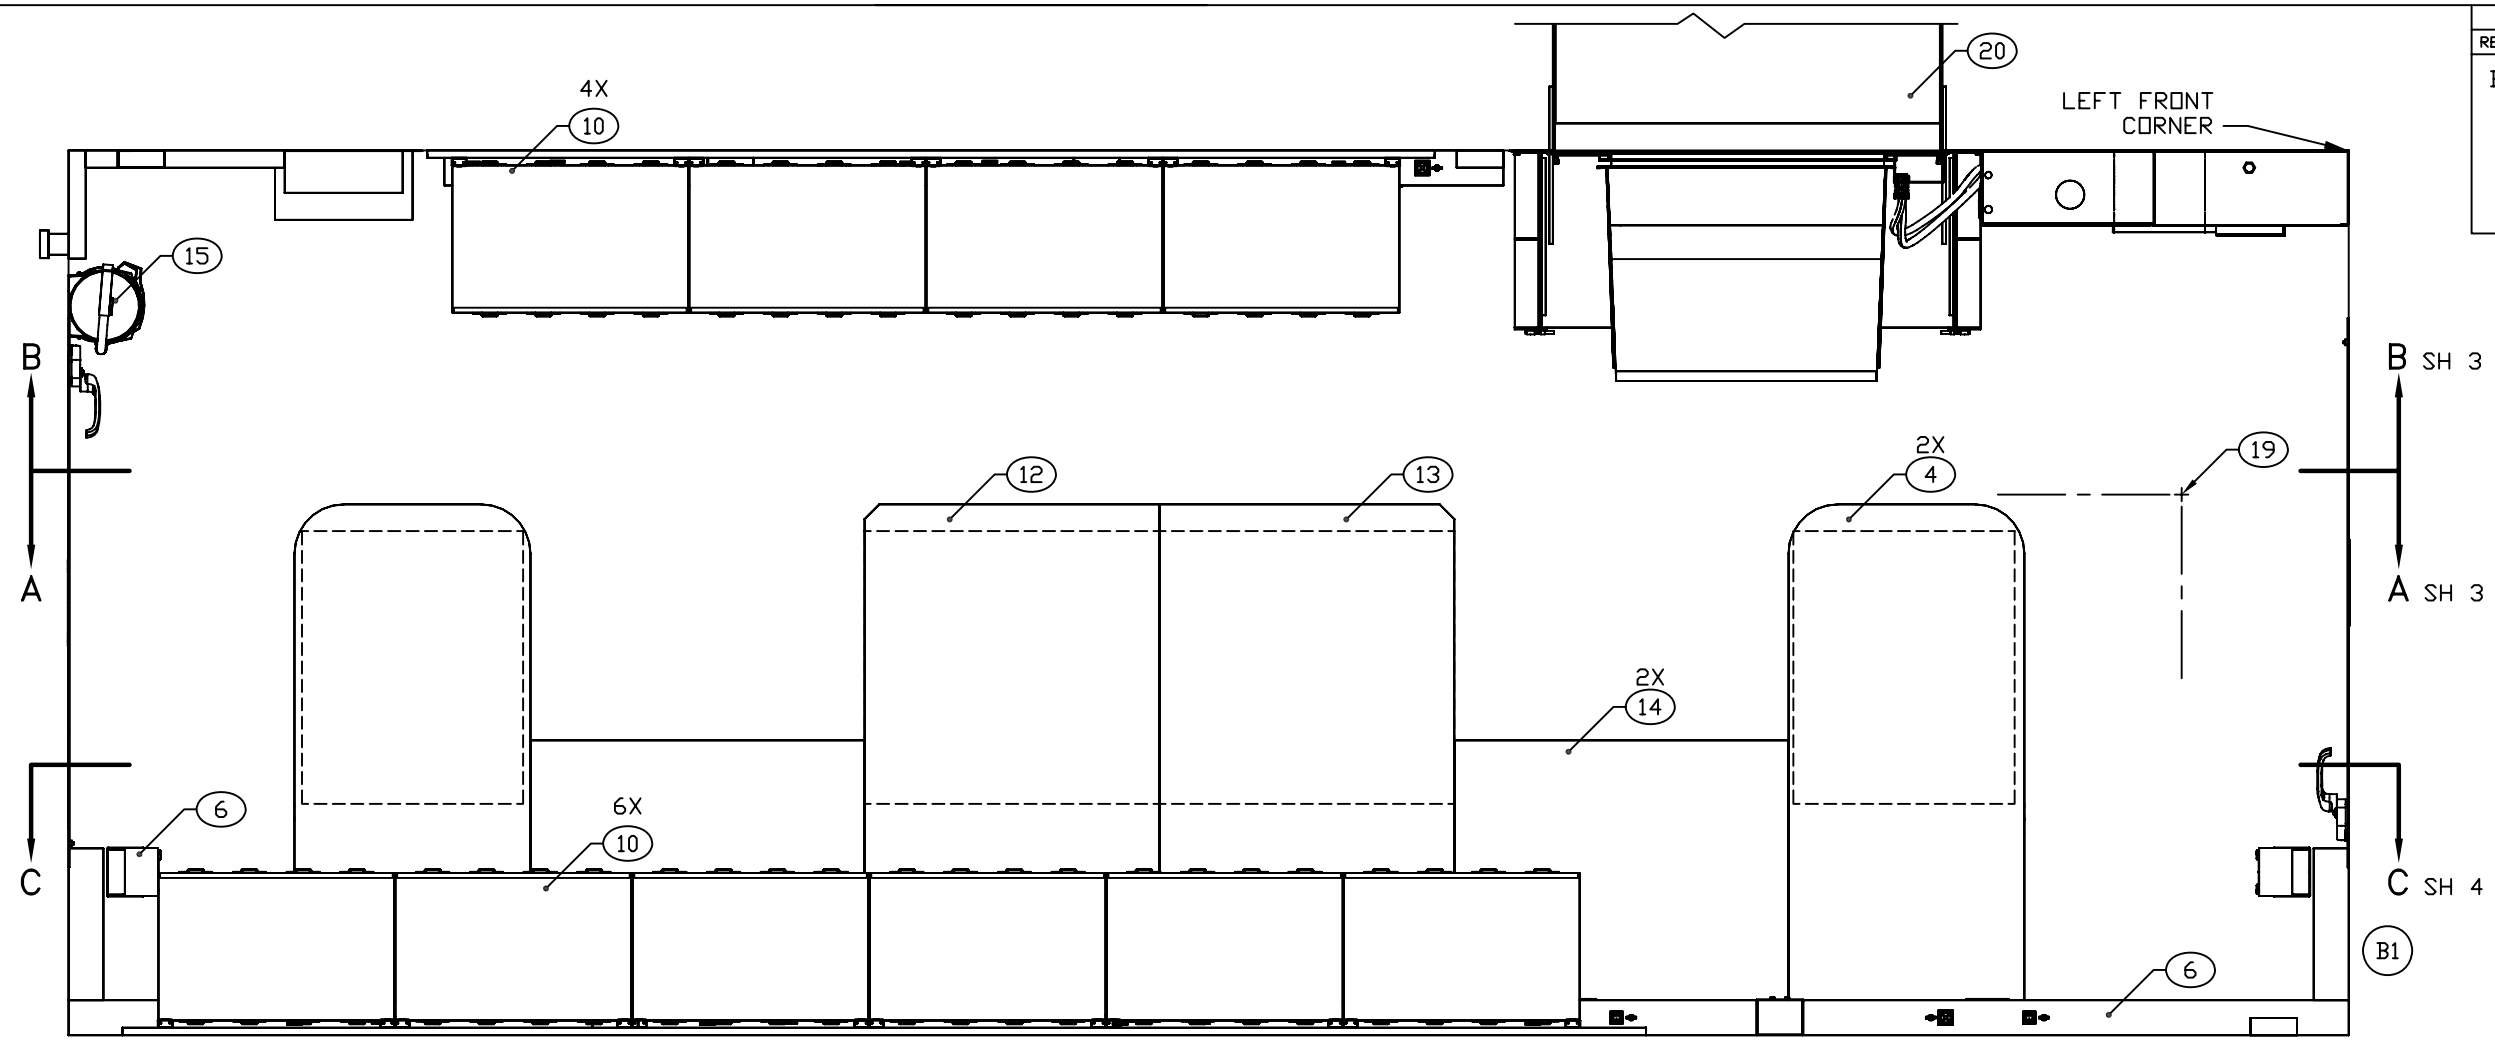

FLOOR PLAN

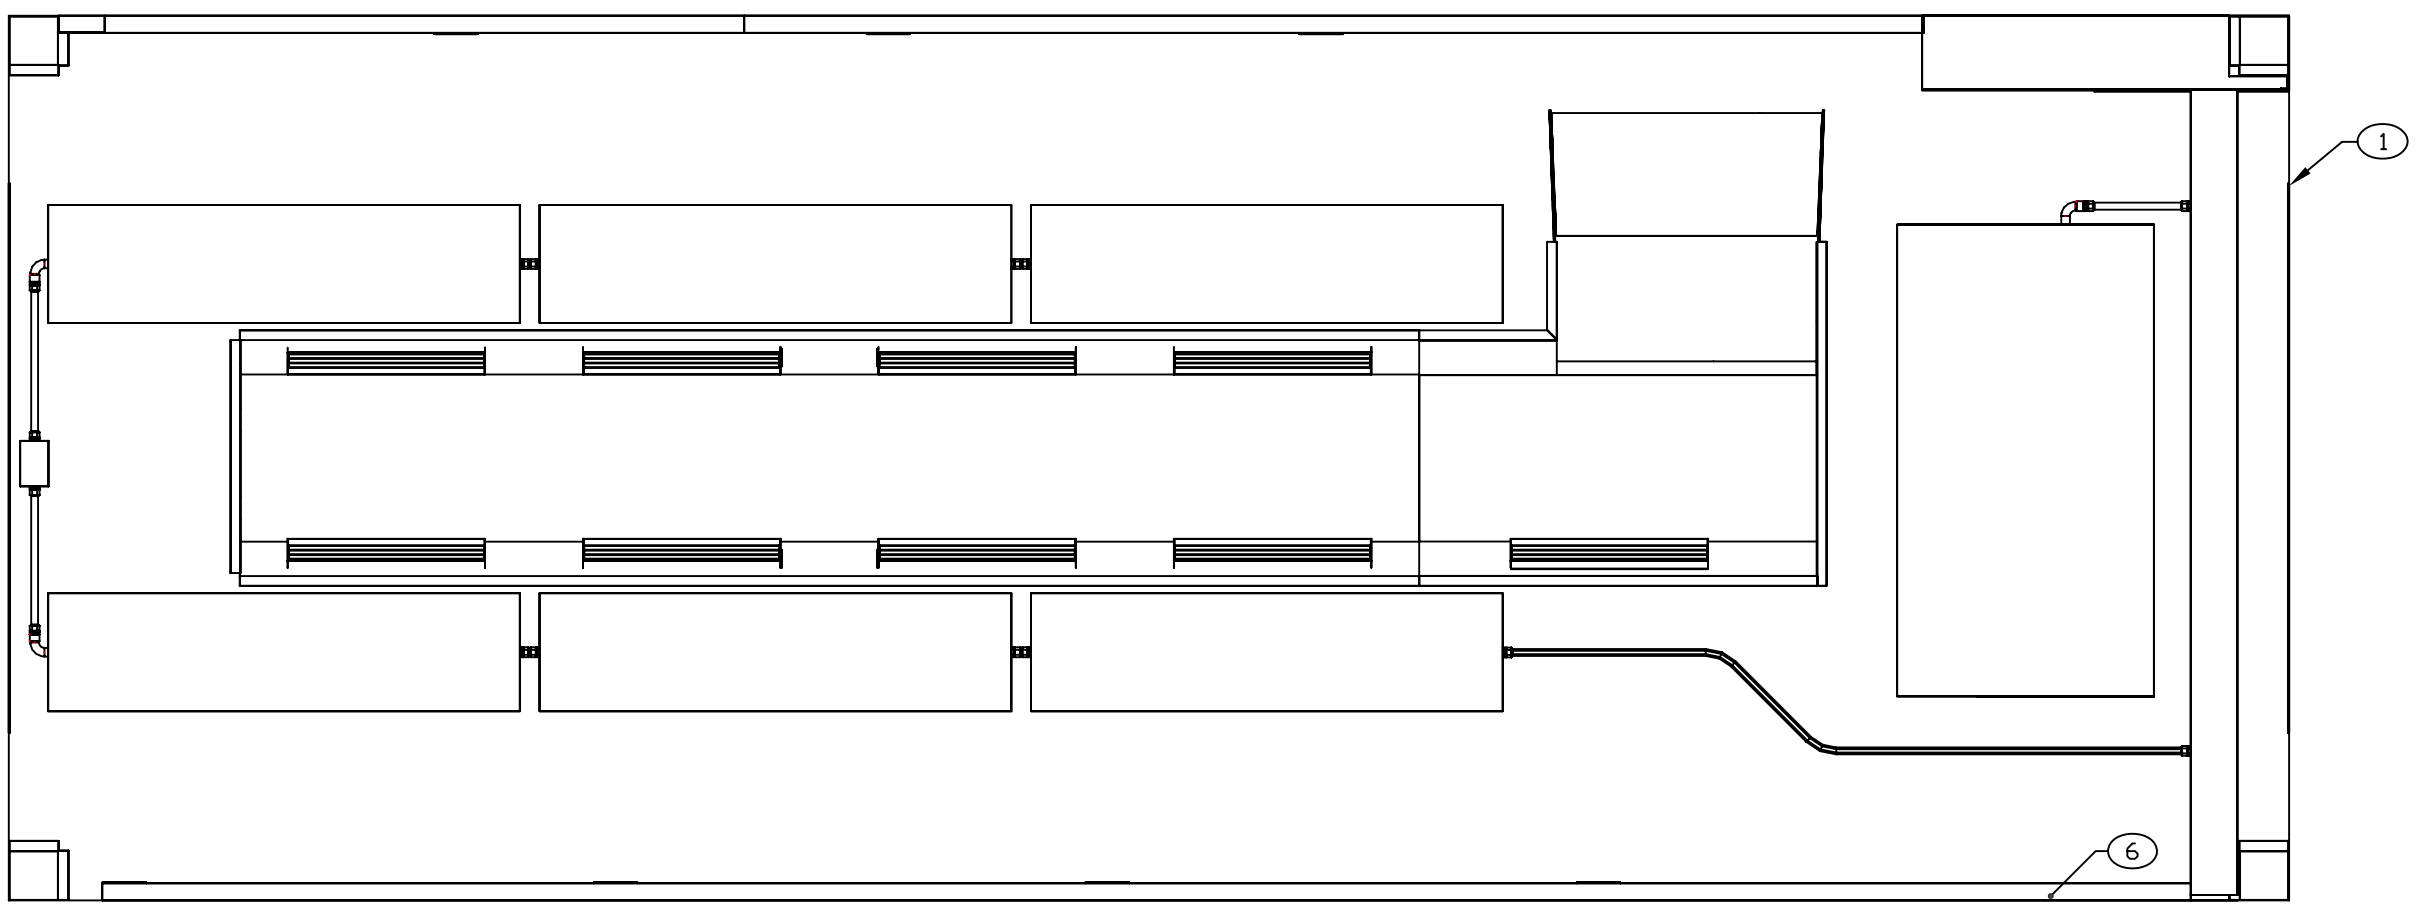

CEILING PLAN

ENGINEER	DATE	DRAWER	DATE	SIZE	CAGE CODE	DRAWING NUMBER	REV
KIMBEL	83-12-12	V. HERNANDEZ	88-08-22	D	91145	MFCA010101	B
NEXT ASSEMBLY		CHECKER		SCALE 1/10		SHEET 2	
FINAL		RV	88-09-29				

REVISION HISTORY			
REV	DESCRIPTION	DATE	APPROVAL
B	REVISED AND REDRAWN BY M. BEUSTER. (1) RIGHT FRONT FIRE EXTINGUISHER REMOVED.	2007-01-31	R A VOTAW

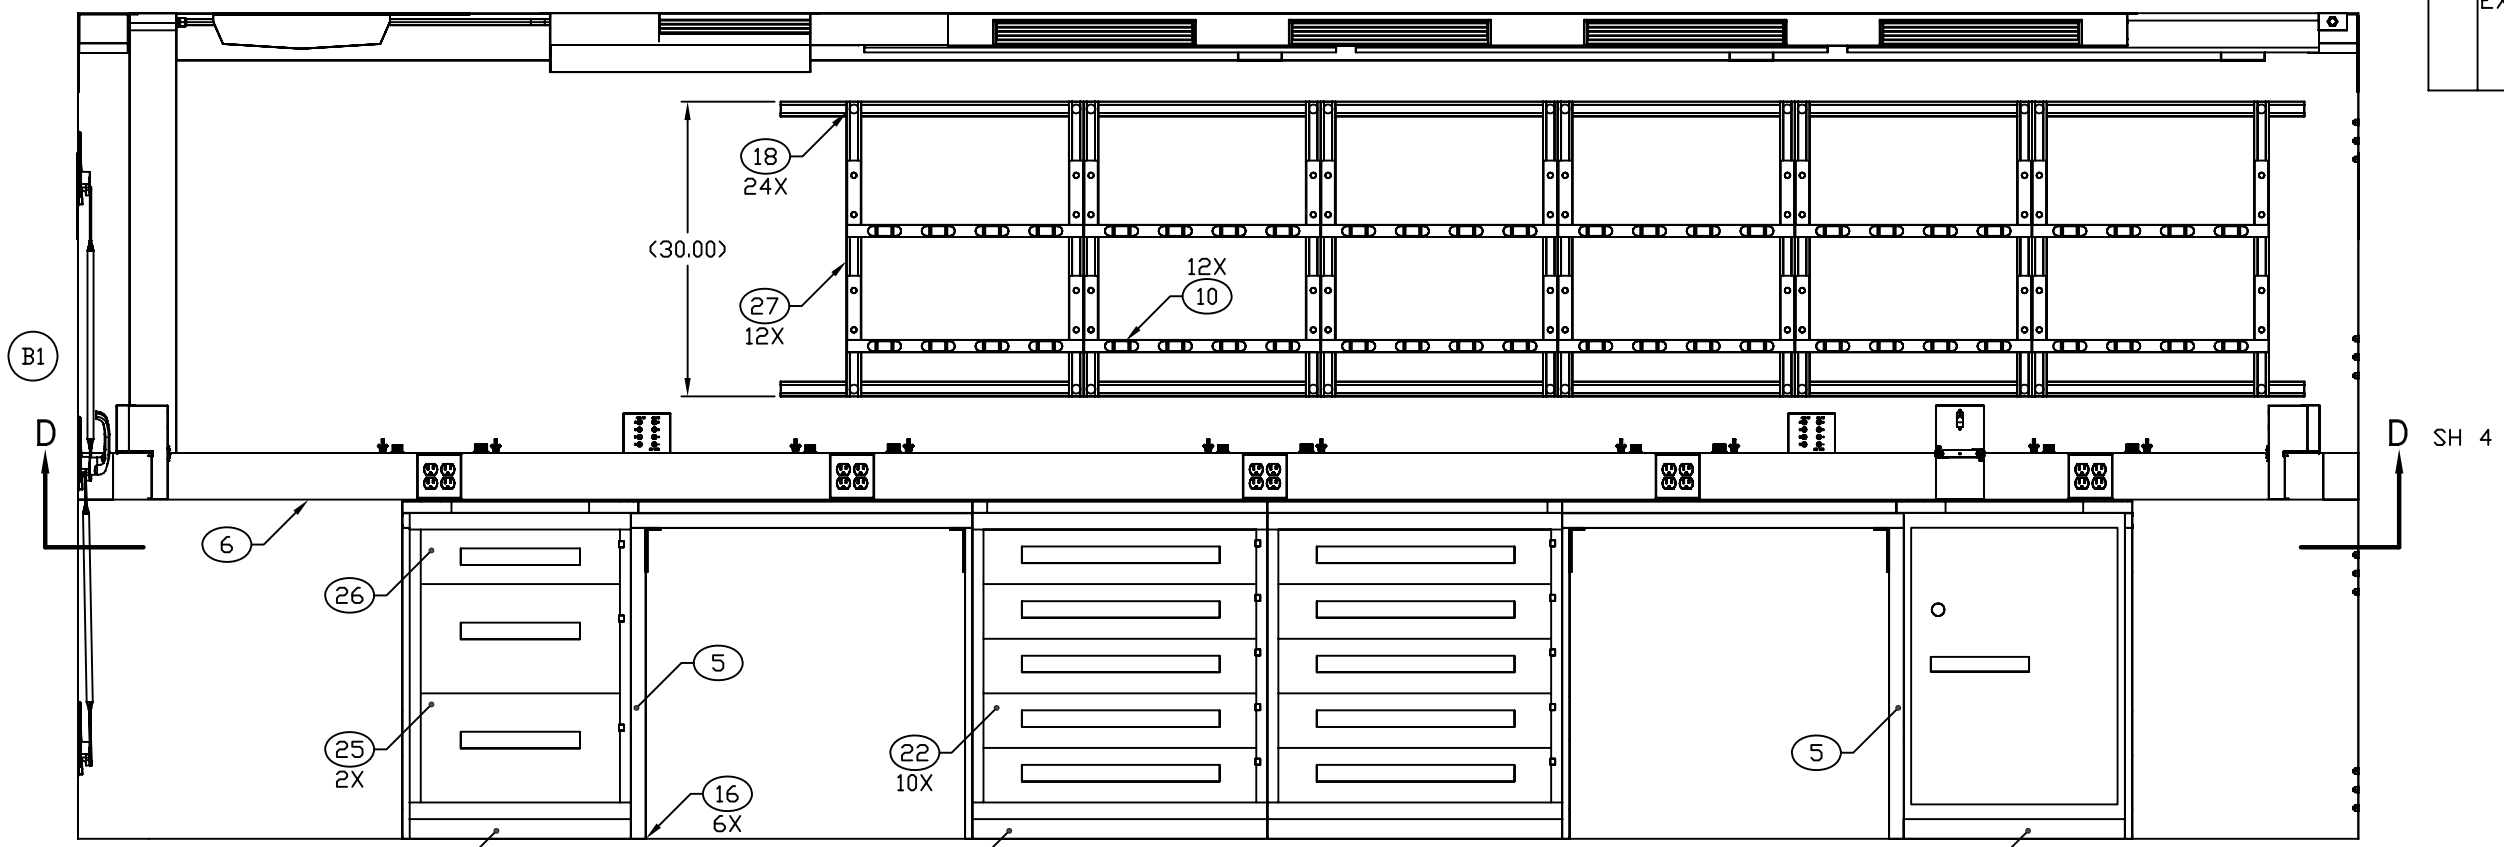

SECTION A–A SH 2
ROTATED 180°

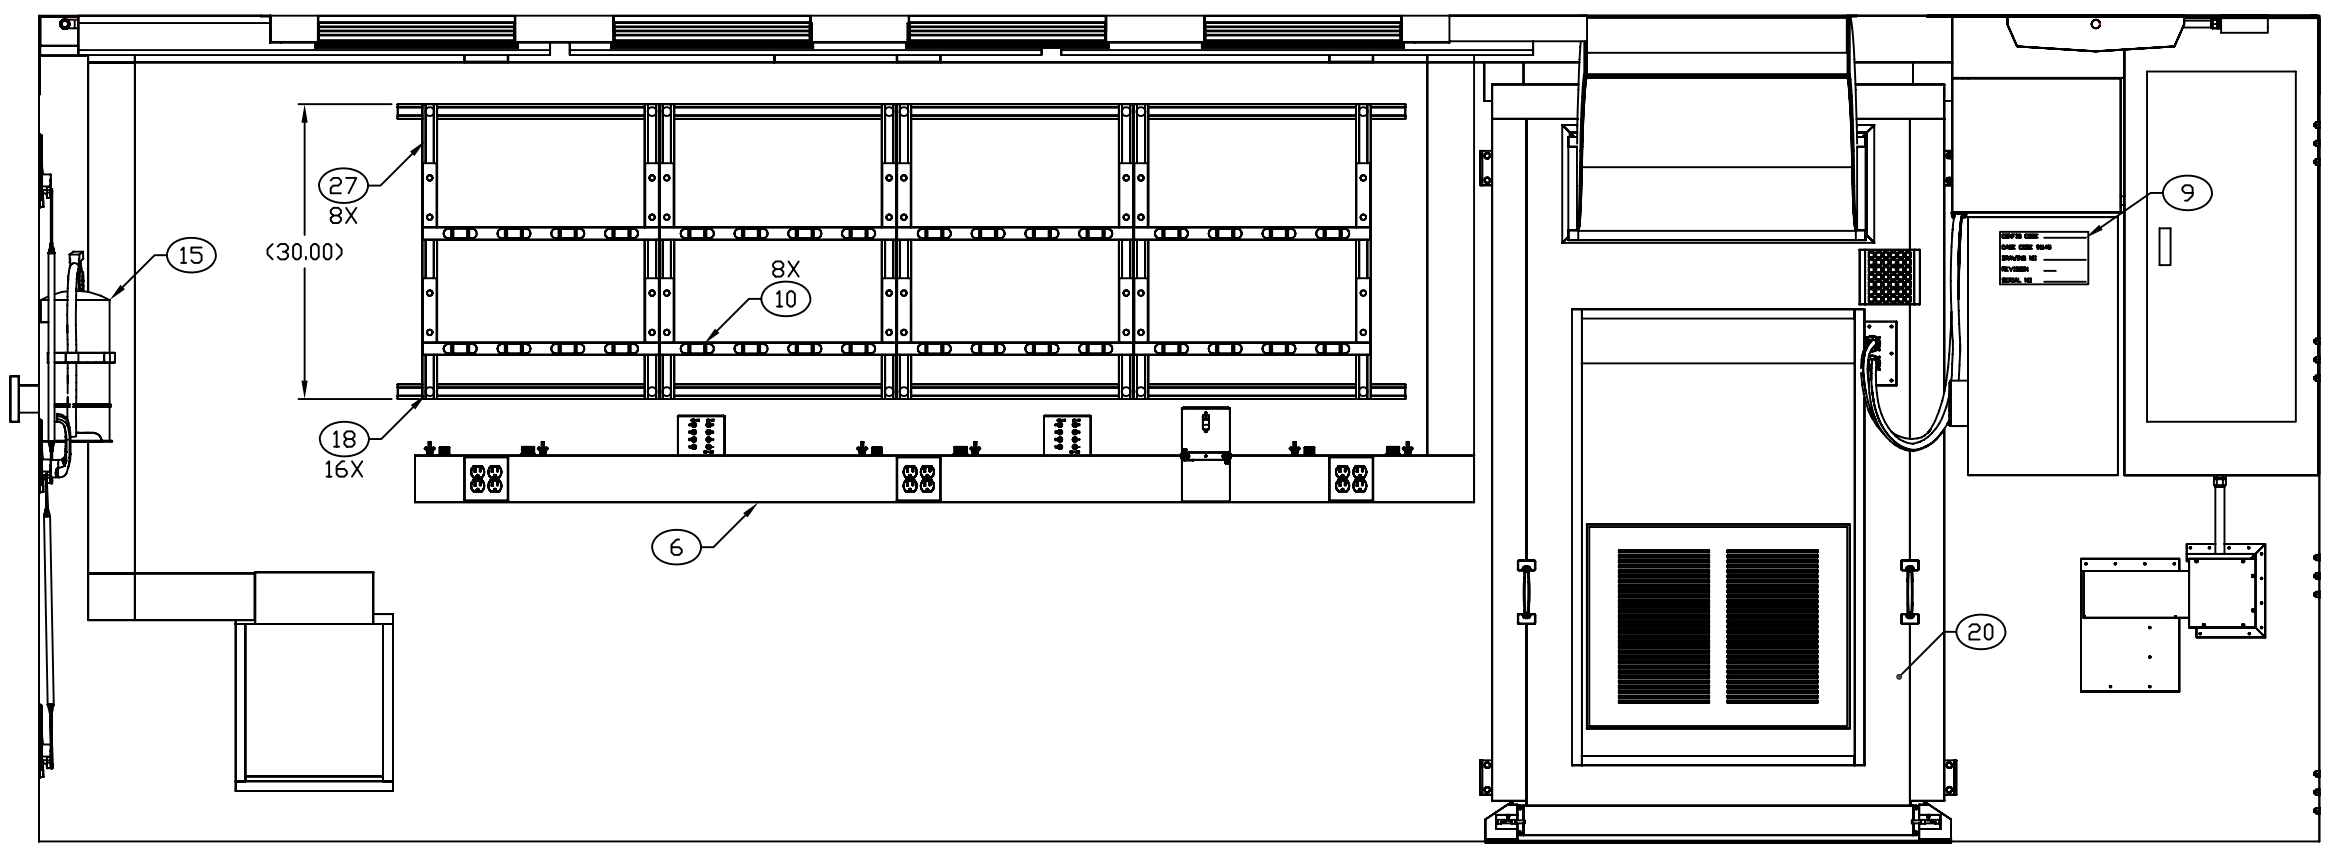

SECTION B–B SH 2

ENGINEER	DATE	DRAWER	DATE	SIZE	CAGE CODE	DRAWING NUMBER	REV
KIMBEL	83-12-12	V. HERNANDEZ	88-08-22	D	91145	MFCA010101	B
NEXT ASSEMBLY		CHECKER		SCALE		SHEET	
FINAL		RV	88-09-29	1/10		3	