REVISIONS			
REV	DESCRIPTION	DATE	APPROVAL
B	REDRAWN WITH CHANGES.		

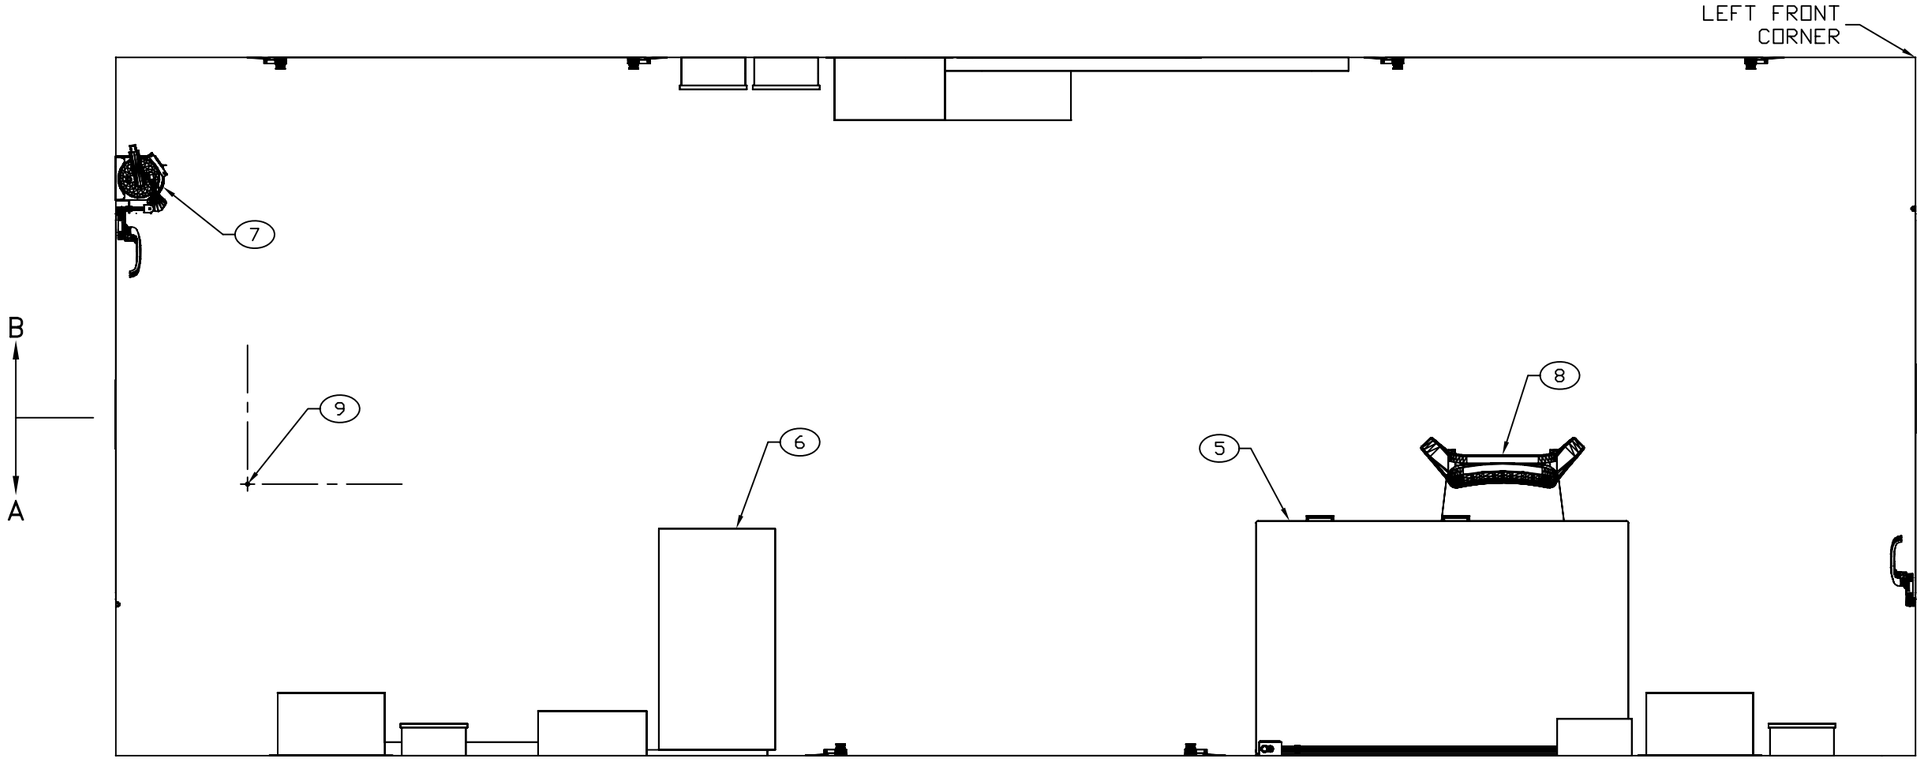

B SH 3

FLOOR PLAN

A SH 3

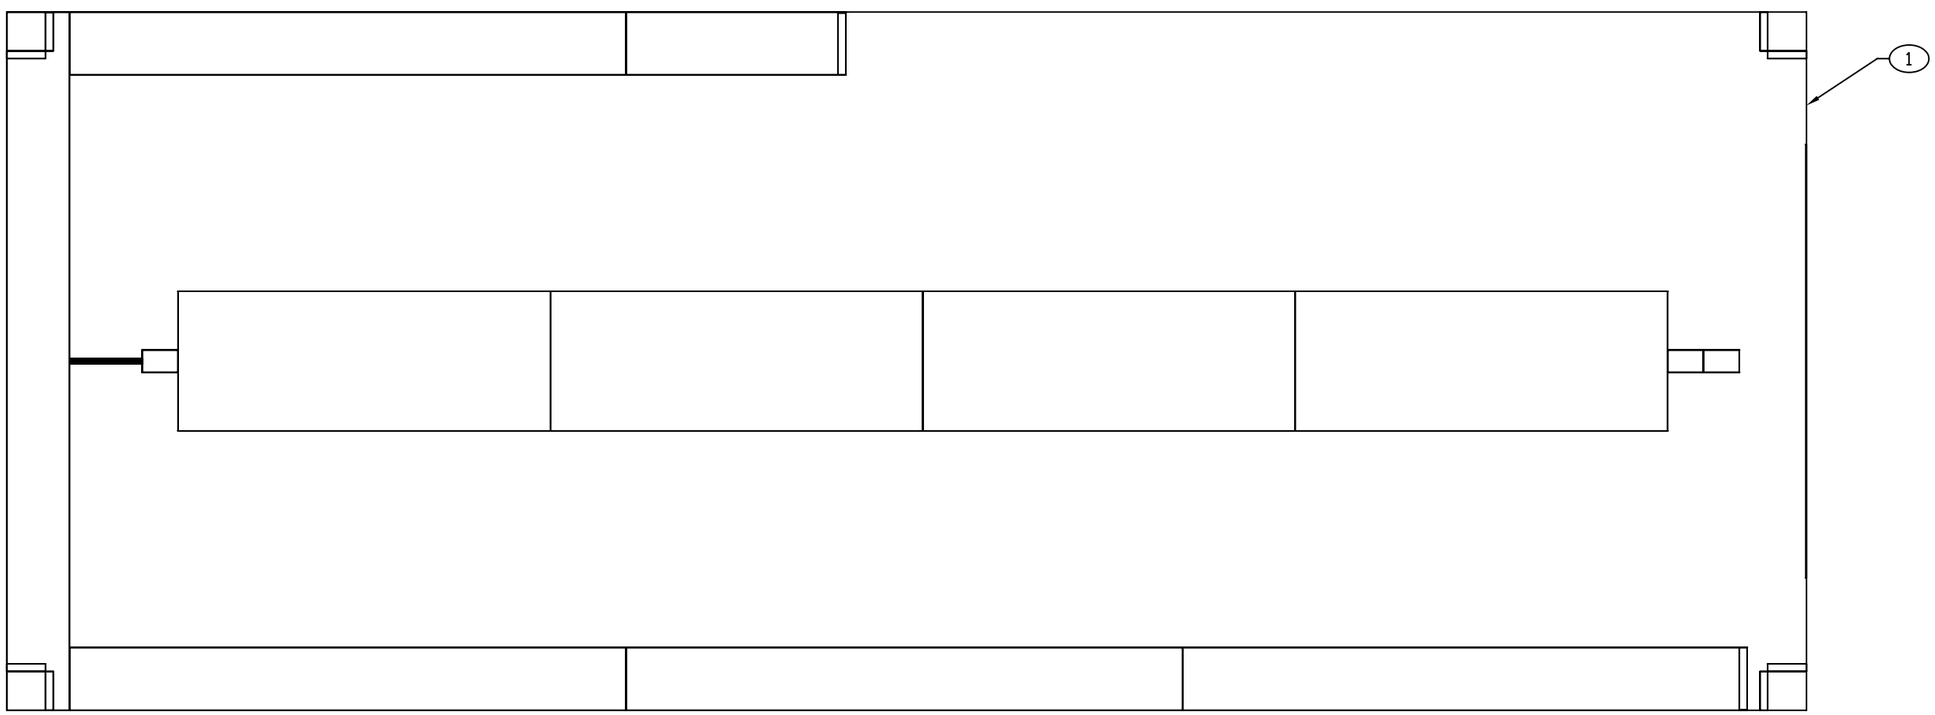

CEILING PLAN

ENGINEER	DATE	DRAWN BY	DATE	SIZE	CAGE CODE	DWG NO	REV
R JONES	86-12-04	TN	96-03-28	D	91145	MF JU080101	B
NEXT ASSEMBLY		CHECKER		SCALE 1/10		SHEET 2	
FINAL		MAB	87-02-24				

REVISIONS			
REV	DESCRIPTION	DATE	APPROVAL
B	REDRAWN WITH CHANGES.		

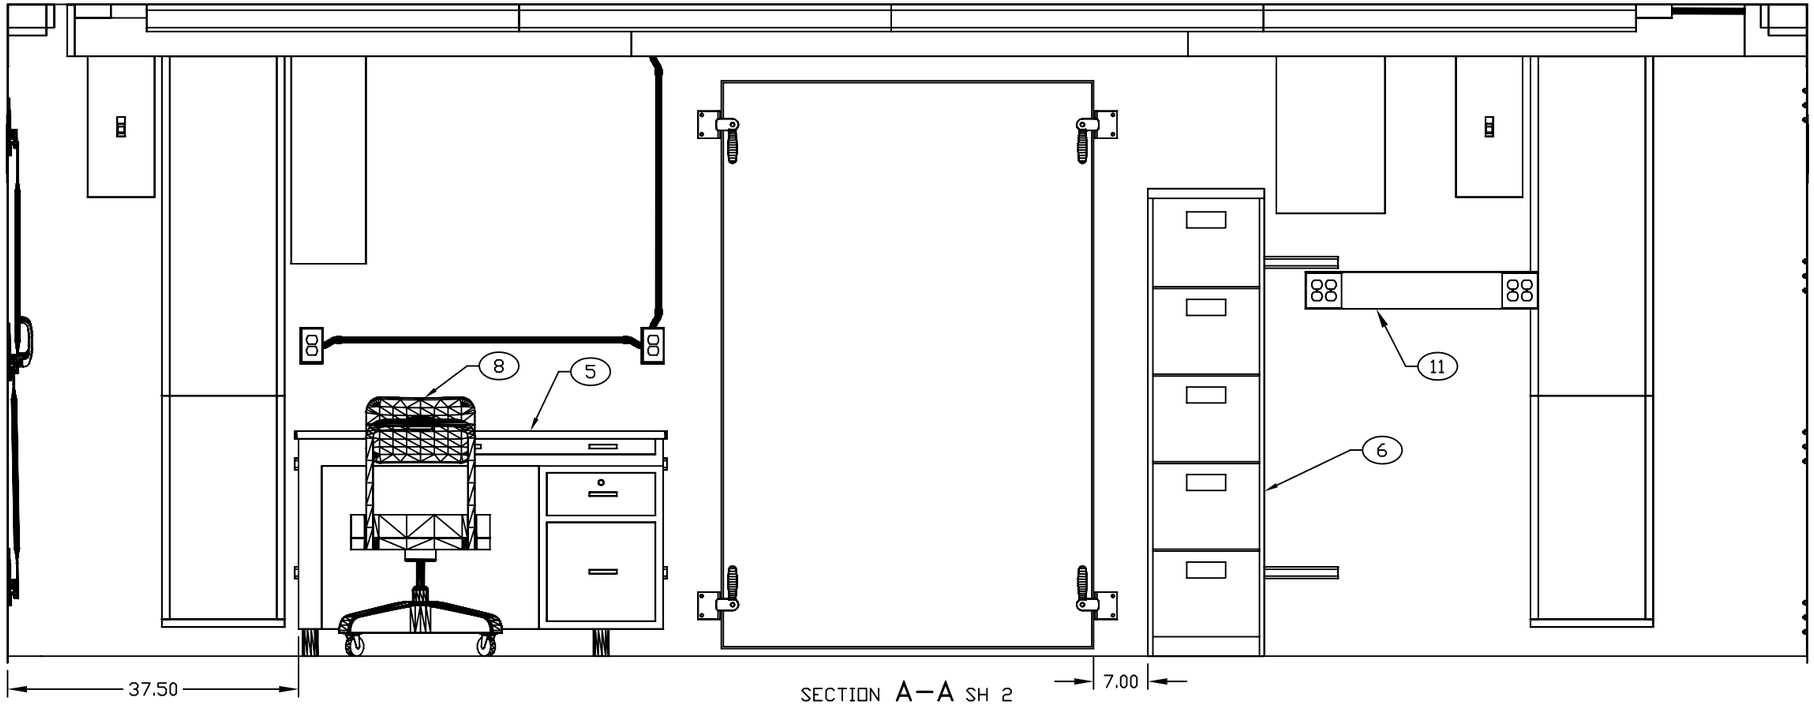

SECTION A–A SH 2
ROTATED 180°

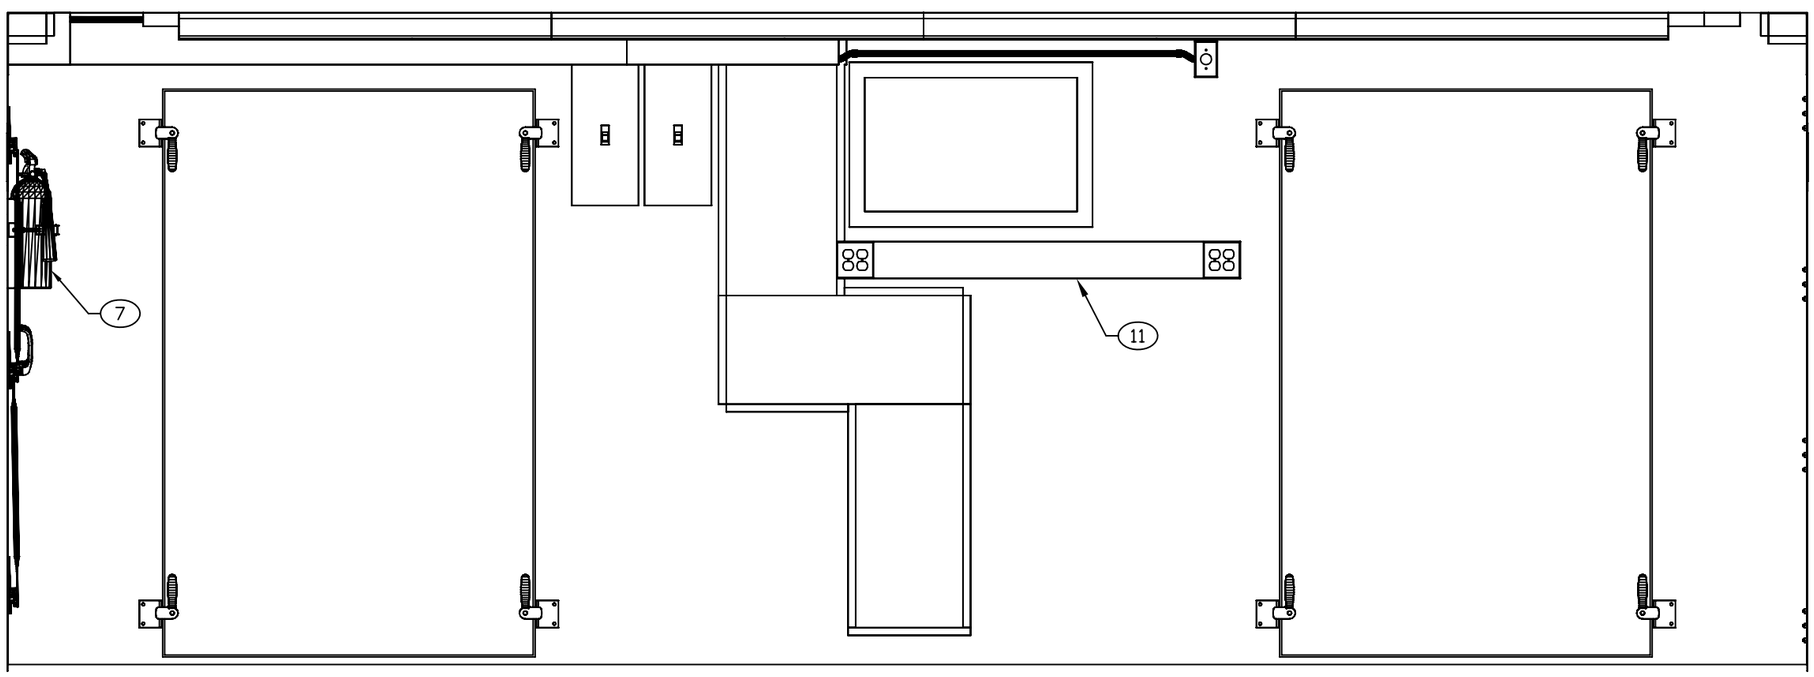

SECTION B–B SH 2

ENGINEER	DATE	DRAWN BY	DATE	SIZE	CAGE CODE	DWG NO	REV
R JONES	86-12-04	TN	96-03-28	D	91145	MF JU080101	B
NEXT ASSEMBLY		CHECKER		SCALE 1/10		SHEET 3	
FINAL		MAB	87-02-24				