REVISIONS			
REV	DESCRIPTION	DATE	APPROVAL
B	REDRAWN WITH CHANGES. ANGLE BRACES ADDED. RELOCATED EXHAUST FAN, FIRE EXTINGUISHER, AIR LINE AND DRAIN ENCLOSURES. ELECTRICAL INSTL CHANGED.		

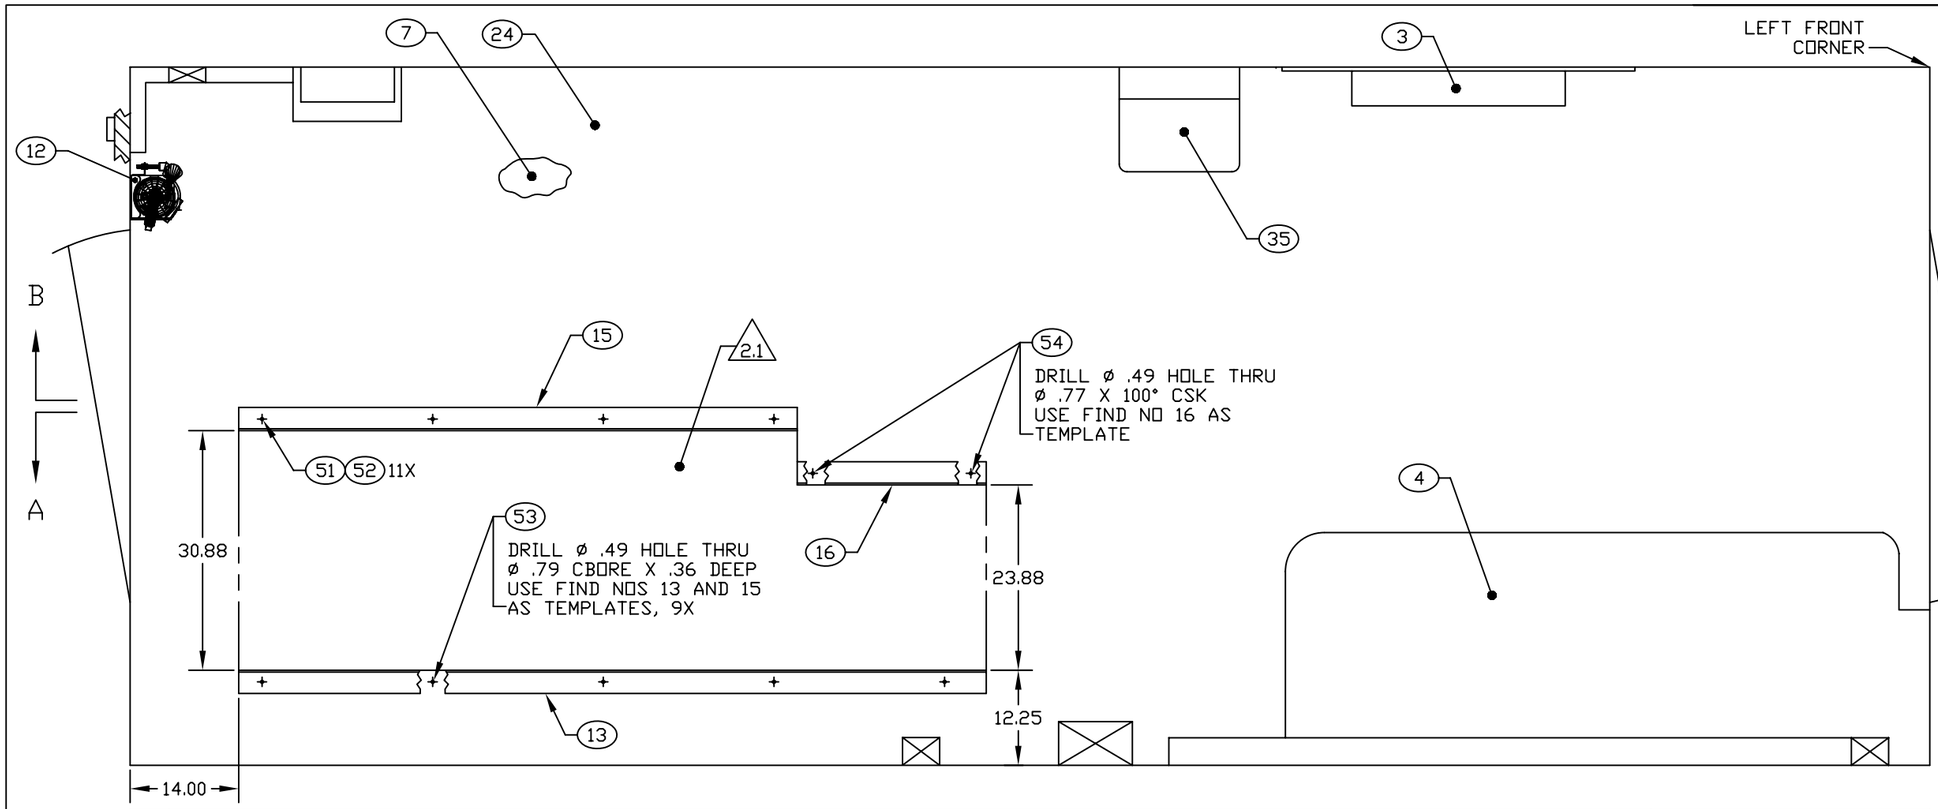

NOTE:

2.1 CUSTOMER FURNISHED AND INSTALLED ITEM.

B SH 3

FLOOR PLAN

A SH 3

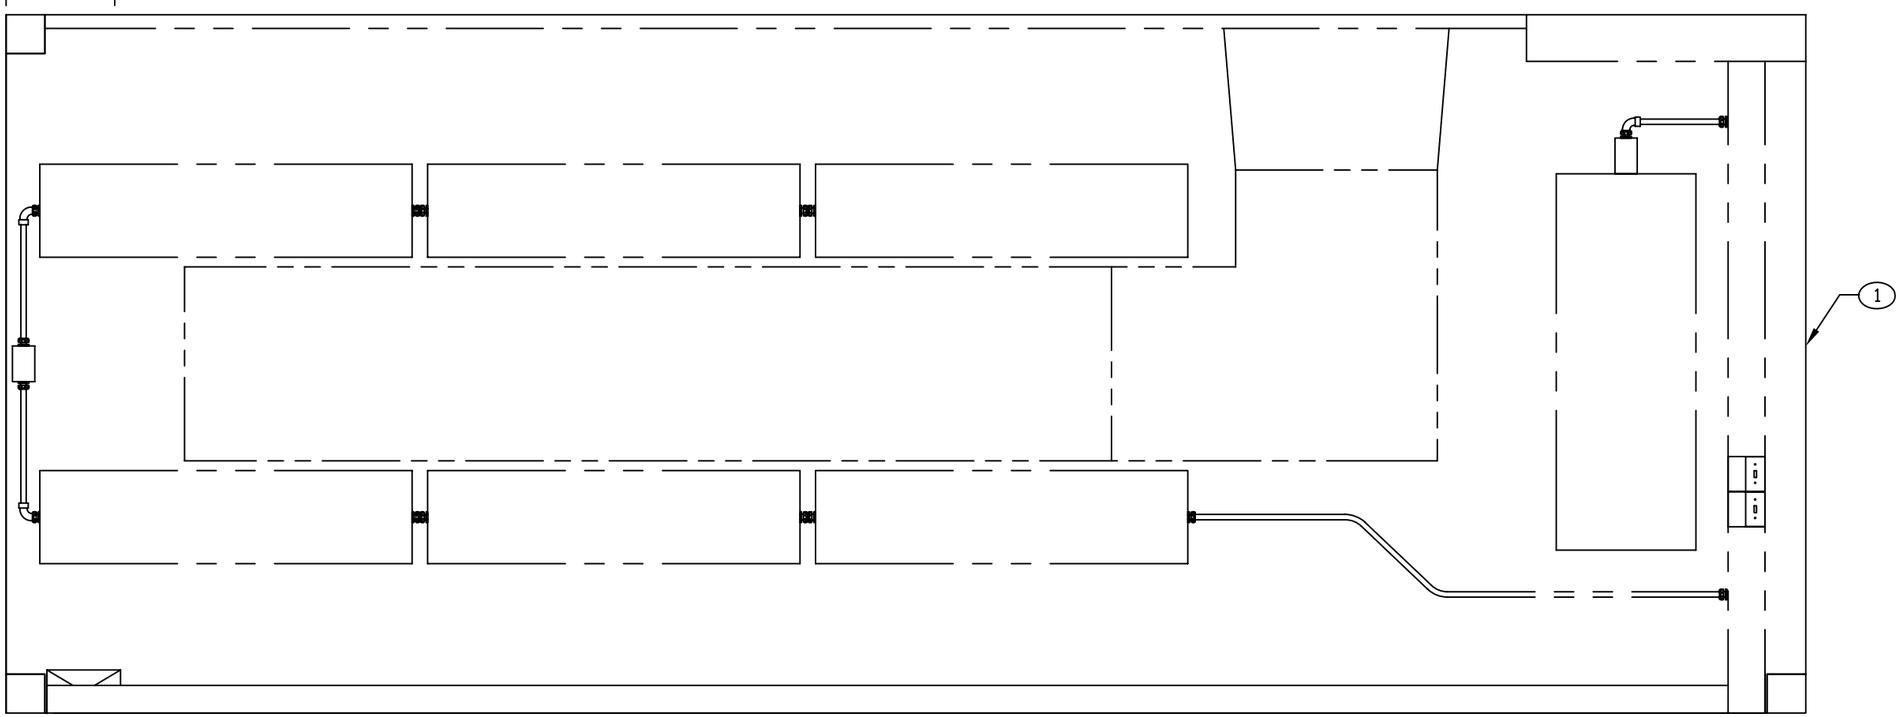

CEILING PLAN

ENGINEER	DATE	DRAWN BY	DATE	SIZE	CAGE CODE	DWG NO	REV
T. NGUYEN	94-03-25	T. NGUYEN	94-03-25	D	91145	MFNT080101	B
NEXT ASSEMBLY	FINAL	CHECKER	M.A.B.	94-04	SCALE 1/10		SH 2

NT081012.RVB

REVISIONS			
REV	DESCRIPTION	DATE	APPROVAL
B	REDRAWN WITH CHANGES. ANGLE BRACES ADDED. RELOCATED EXHAUST FAN, FIRE EXTINGUISHER, AIR LINE AND DRAIN ENCLOSURES. ELECTRICAL INSTL CHANGED.		

NOTE:

3.1 CUSTOMER FURNISHED AND INSTALLED ITEM.

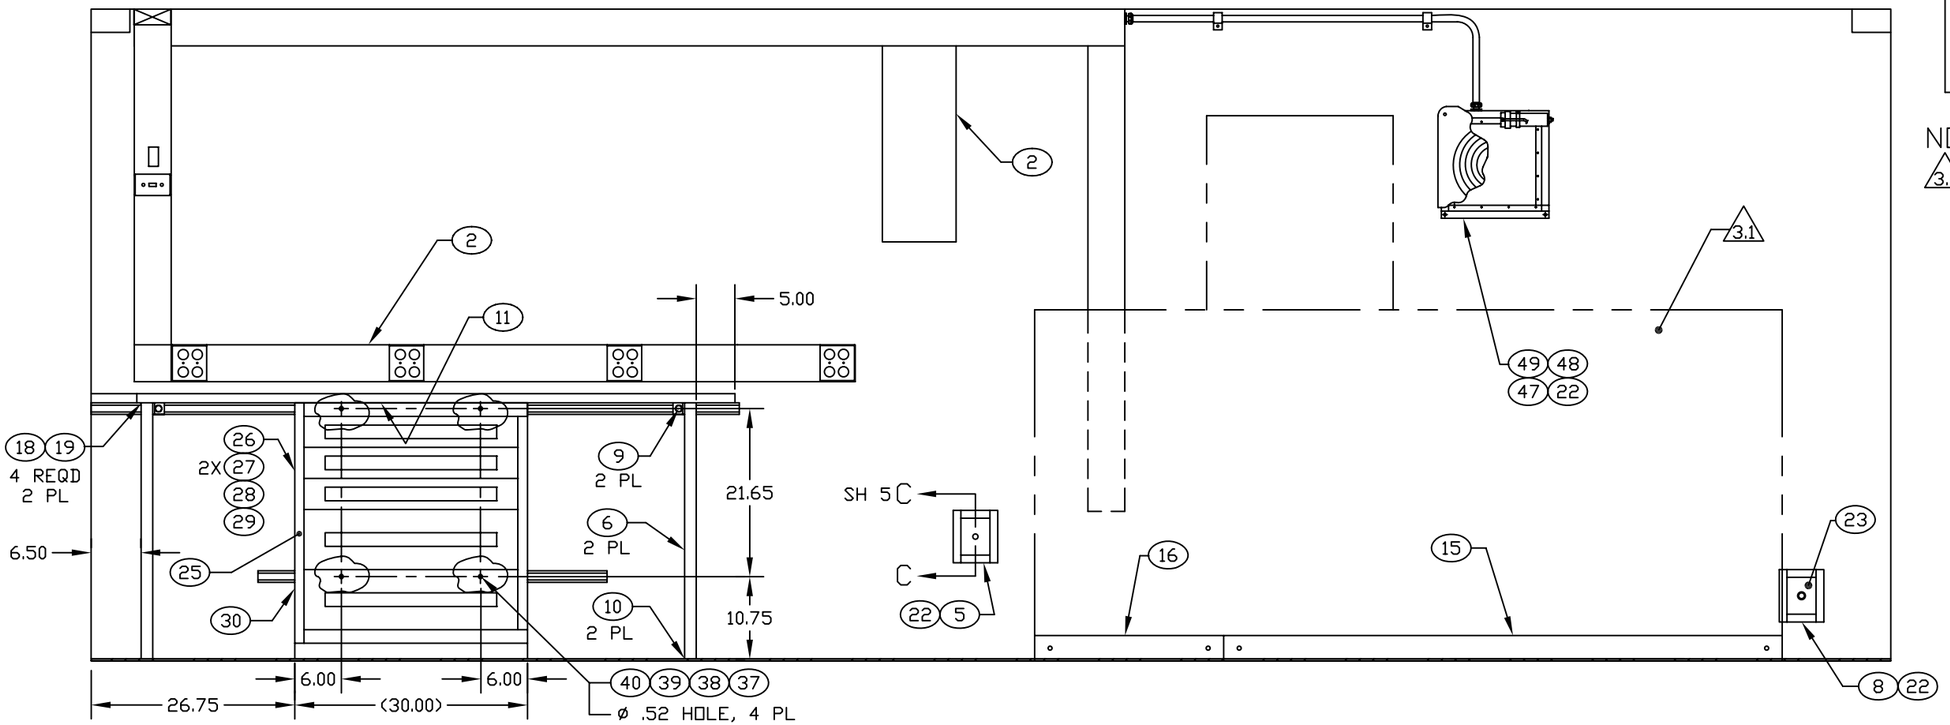

SECTION A-A SH 2

ROTATED 180°

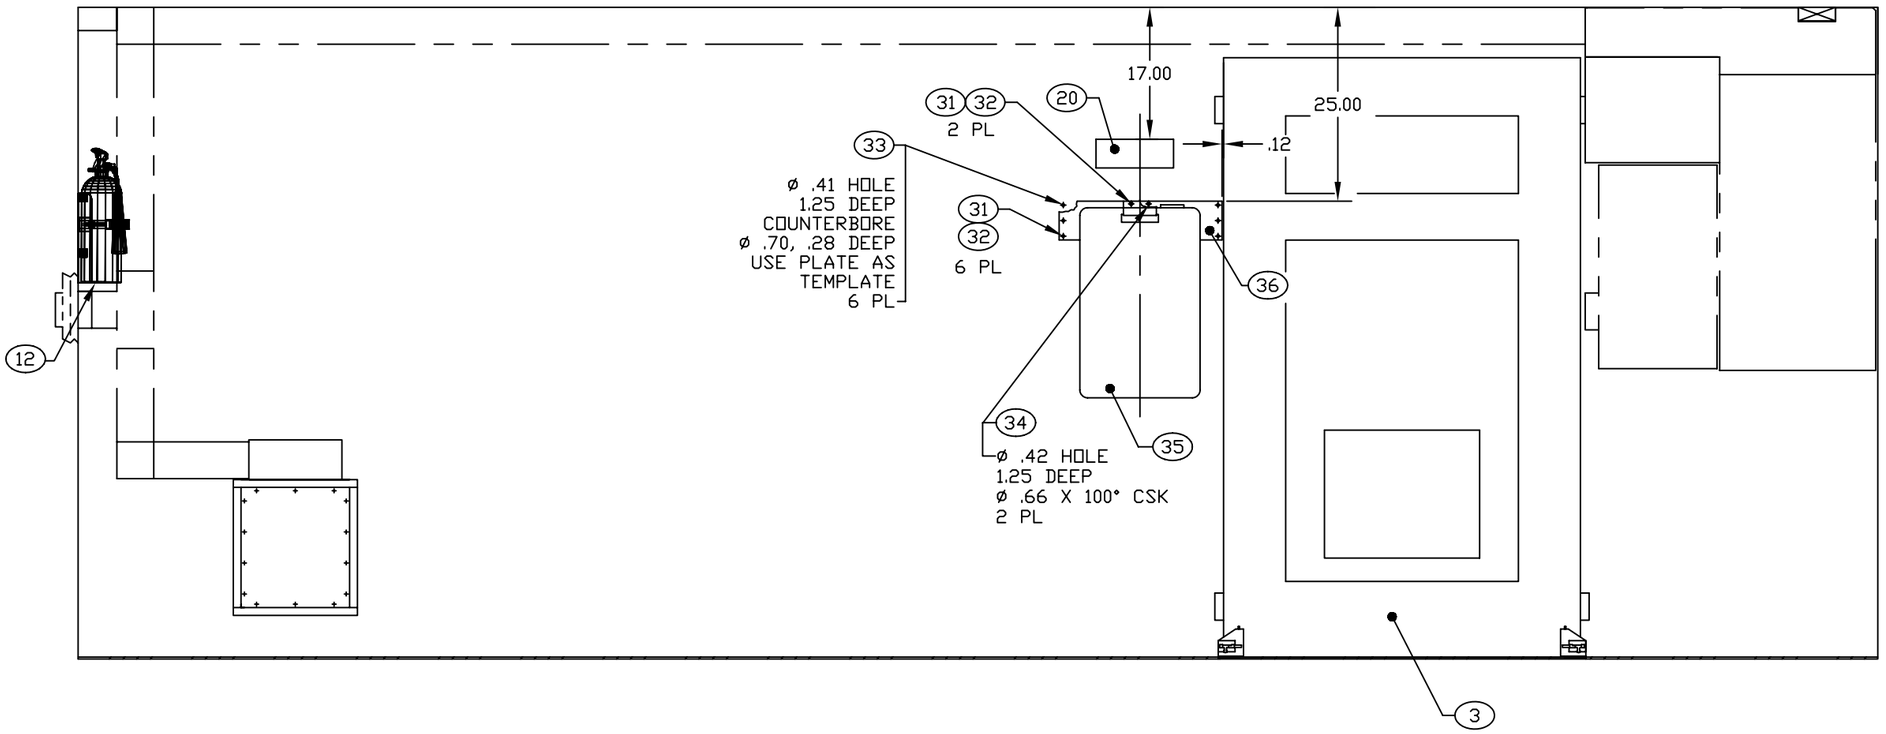

SECTION B-B SH 2

ENGINEER	DATE	DRAWN BY	DATE	SIZE	CAGE CODE	DWG NO	REV
T. NGUYEN	94-03-28	TN	94-03-28	D	91145	MFNT080101	B
NEXT ASSEMBLY FINAL		CHECKER M.A.B.	94-04	SCALE 1/10		SH 3	

NT081013.RVB