REVISIONS			
REV	DESCRIPTION	DATE	APPROVAL
F	SLIDING DOORS REPLACED WITH CABINETS.	01-11-29	R A VOTAW

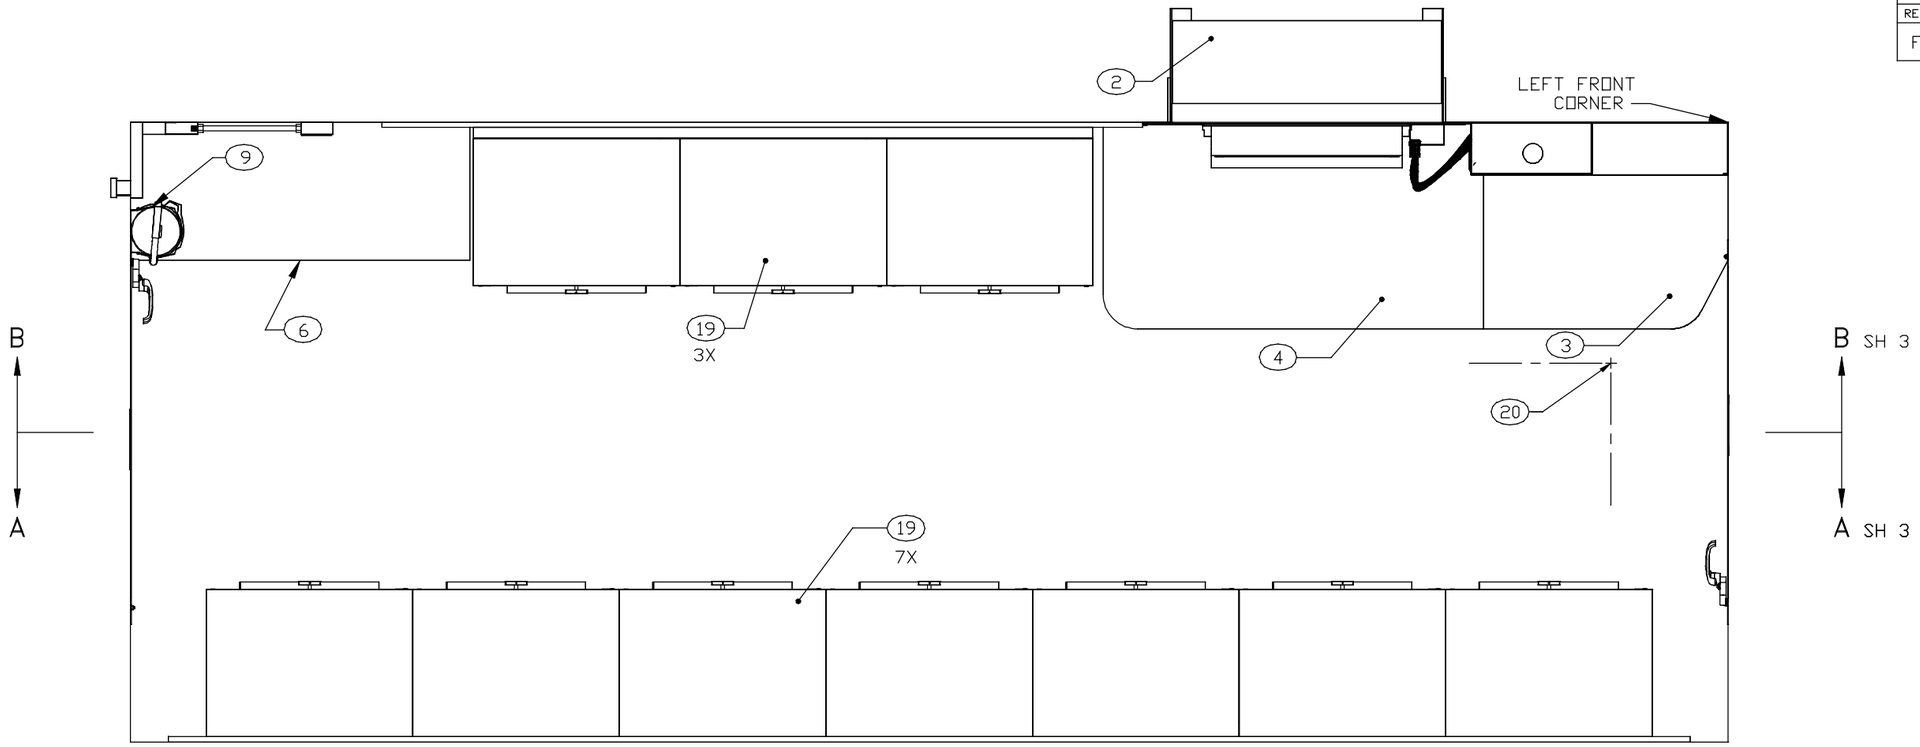

FLOOR PLAN

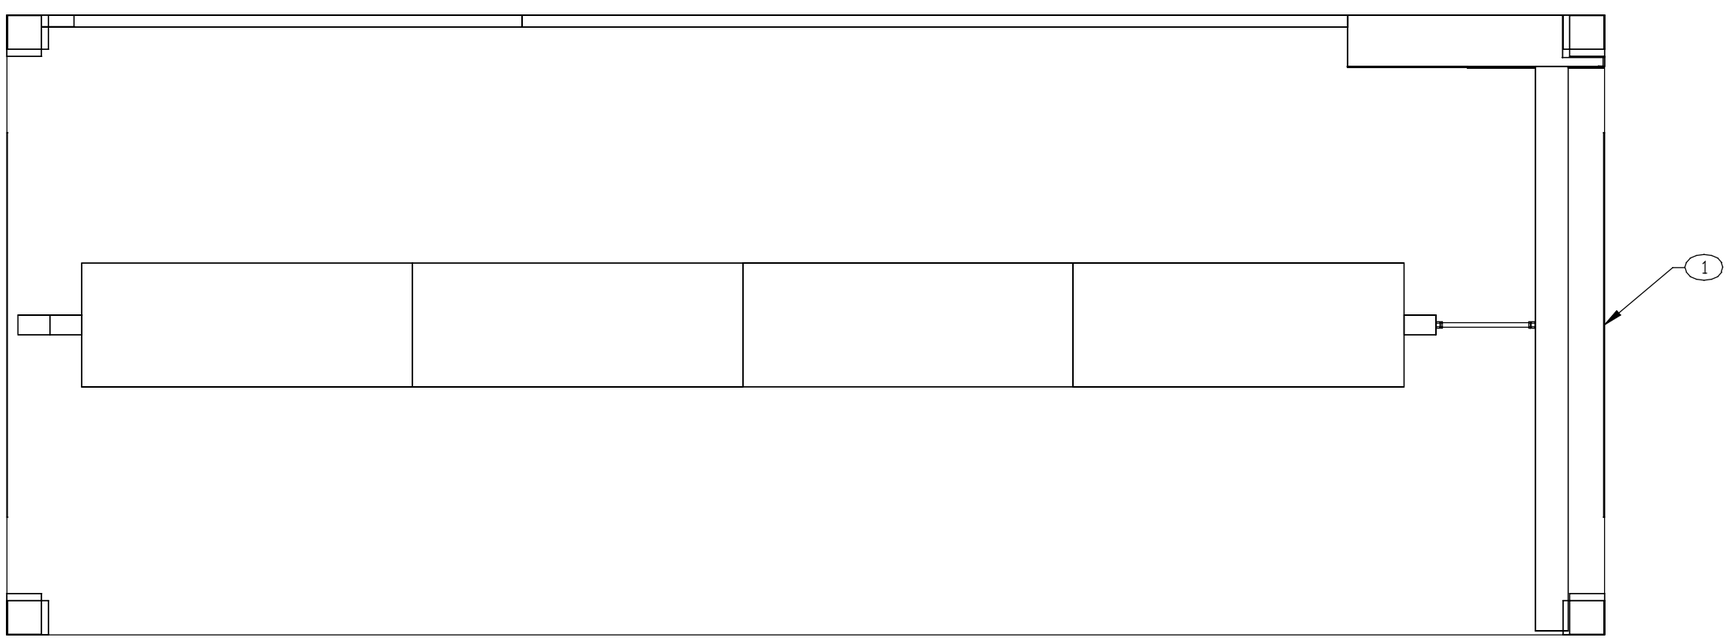

CEILING PLAN

ENGINEER	DATE	DRAWER	DATE	SIZE	CAGE CODE	DRAWING NUMBER	REV
BEUSTER	91-01-15	MAB	01-11-27	D	91145	MF SU020401	F
NEXT ASSEMBLY FINAL		CHECKER SNIDER	91-01-15	SCALE 1/11		SHEET 2	

REVISIONS			
REV	DESCRIPTION	DATE	APPROVAL
F	SLIDING DOORS REPLACED WITH CABINETS. (4) NOTE DELETED.	01-11-29	R A VOTAW

F4

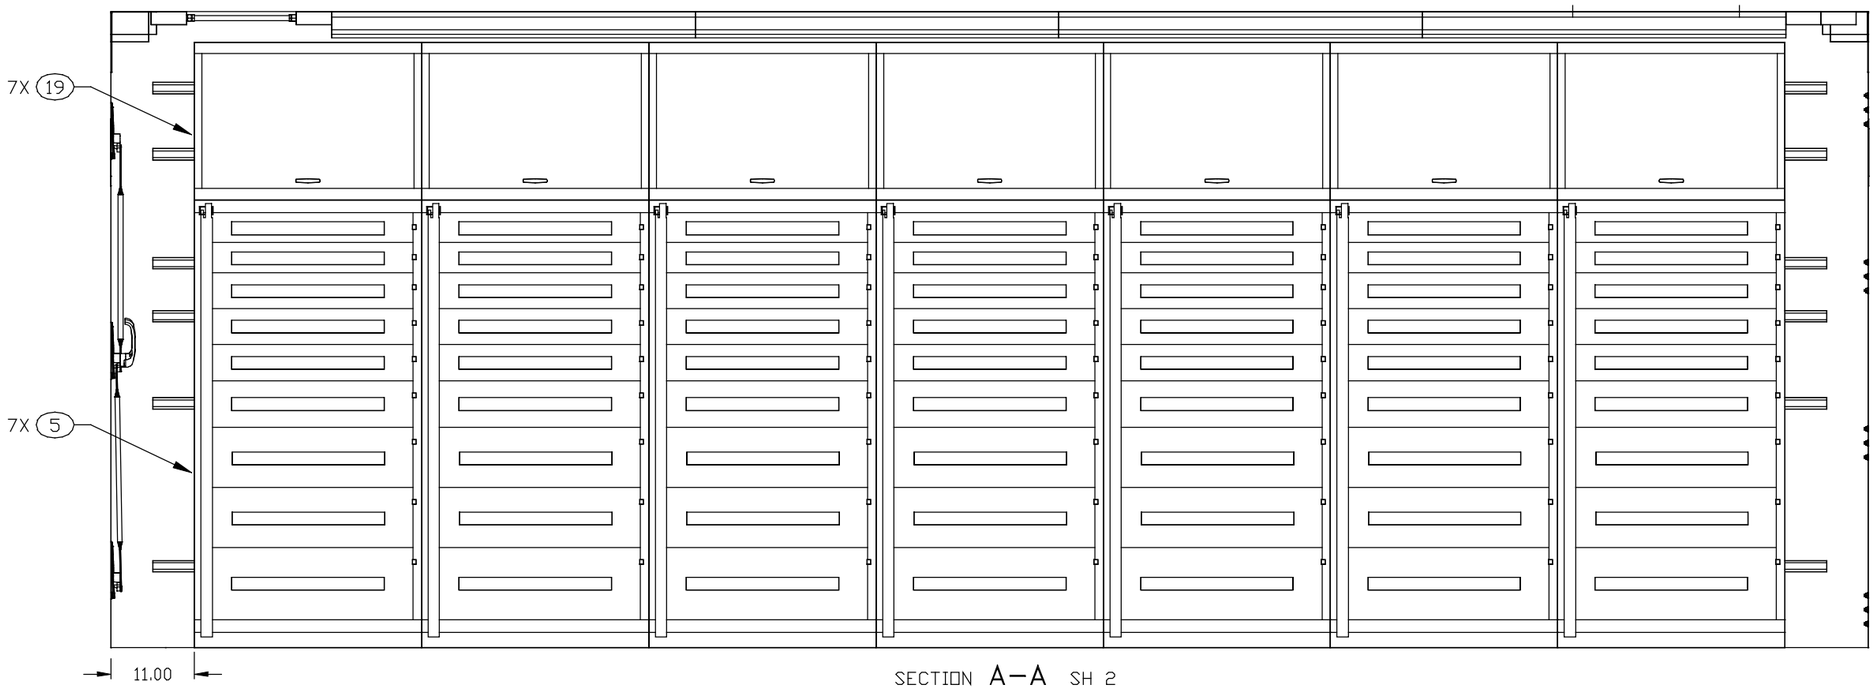

SECTION A–A SH 2
ROTATED 180°

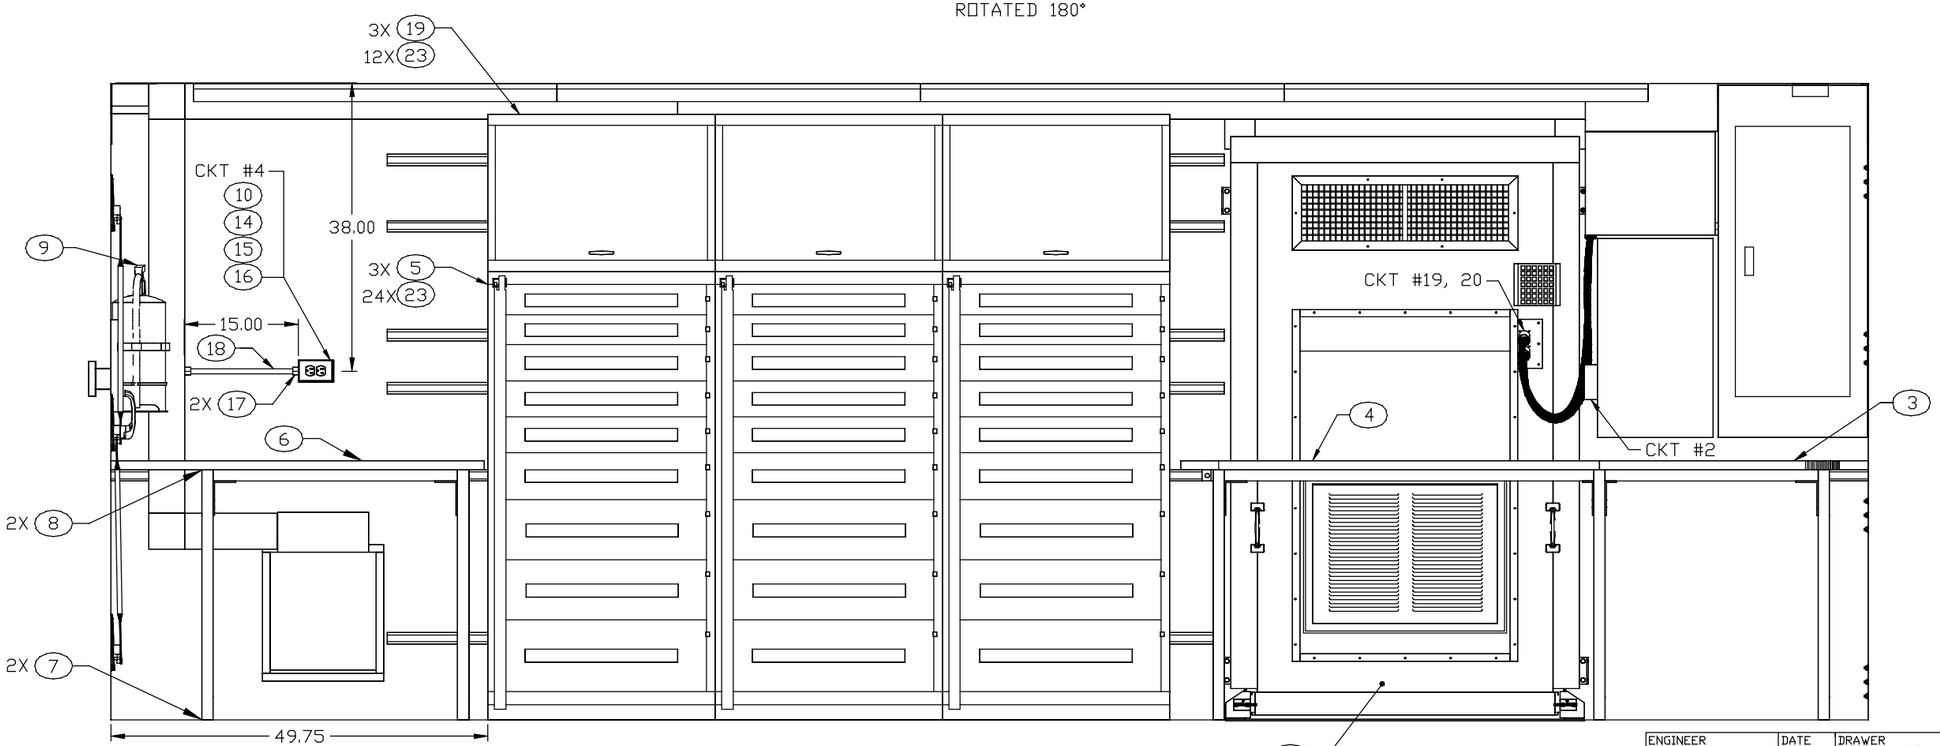

SECTION B–B SH 2

ENGINEER	DATE	DRAWER	DATE	SIZE	CAGE CODE	DRAWING NUMBER	REV
BEUSTER	91-01-15	MAB	01-11-27	D	91145	MF SU020401	F
NEXT ASSEMBLY FINAL		CHECKER SNIDER	91-01-15	SCALE 1/10		SHEET 3	