REVISION HISTORY			
REV	DESCRIPTION	DATE	APPROVAL
F	(5) SHELVING REPLACED WITH CABINETS. (6) UPRIGHTS AND SLIDING DOORS REPLACED WITH CABINETS.	01-10-15	R A VOTAW

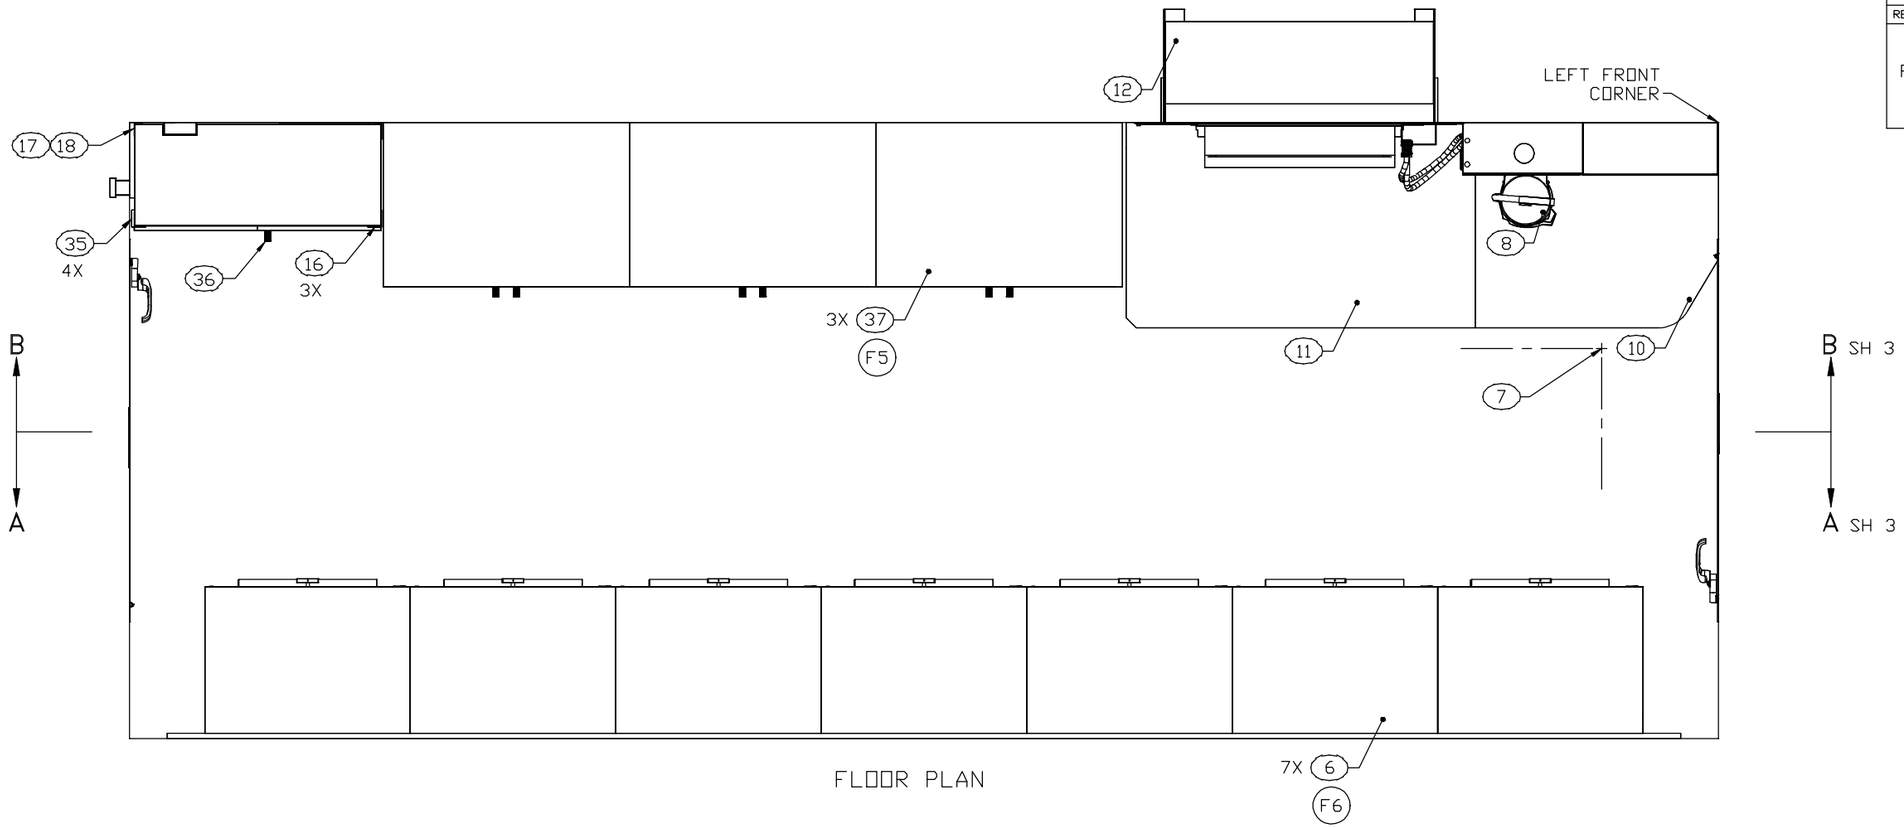

FLOOR PLAN

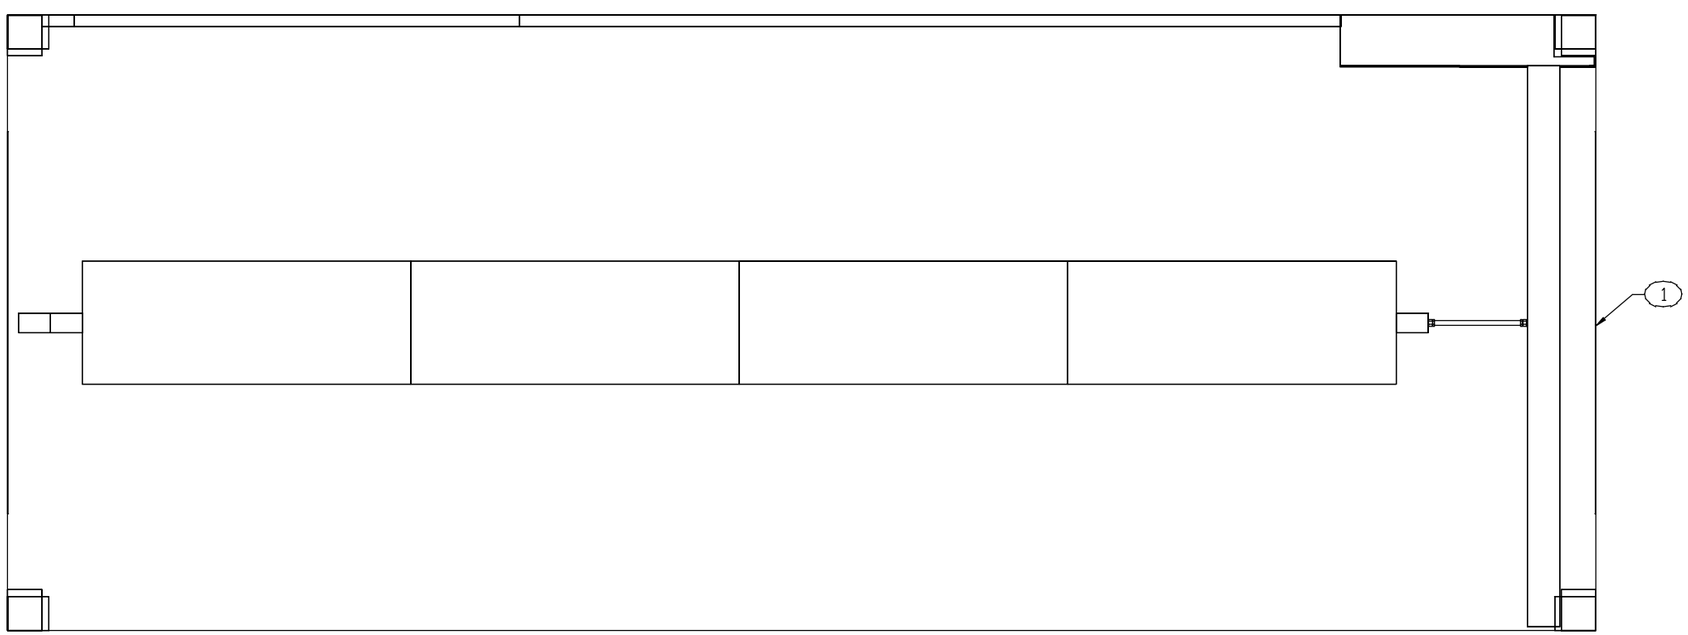

CEILING PLAN

ENGINEER	DATE	DRAWN BY	DATE	SIZE	CAGE CODE	DWG NO	REV
BEUSTER	92-09-30	MAB	01-10-15	D	91145	MFSU030201	F
NEXT ASSEMBLY FINAL		CHECKER RV	92-11-10	SCALE 1/11		SH 2	

REVISION HISTORY			
REV	DESCRIPTION	DATE	APPROVAL
F	(5) SHELVING REPLACED WITH CABINETS. (6) UPRIGHTS AND SLIDING DOORS REPLACED WITH CABINETS.	01-10-15	R A VOTAW

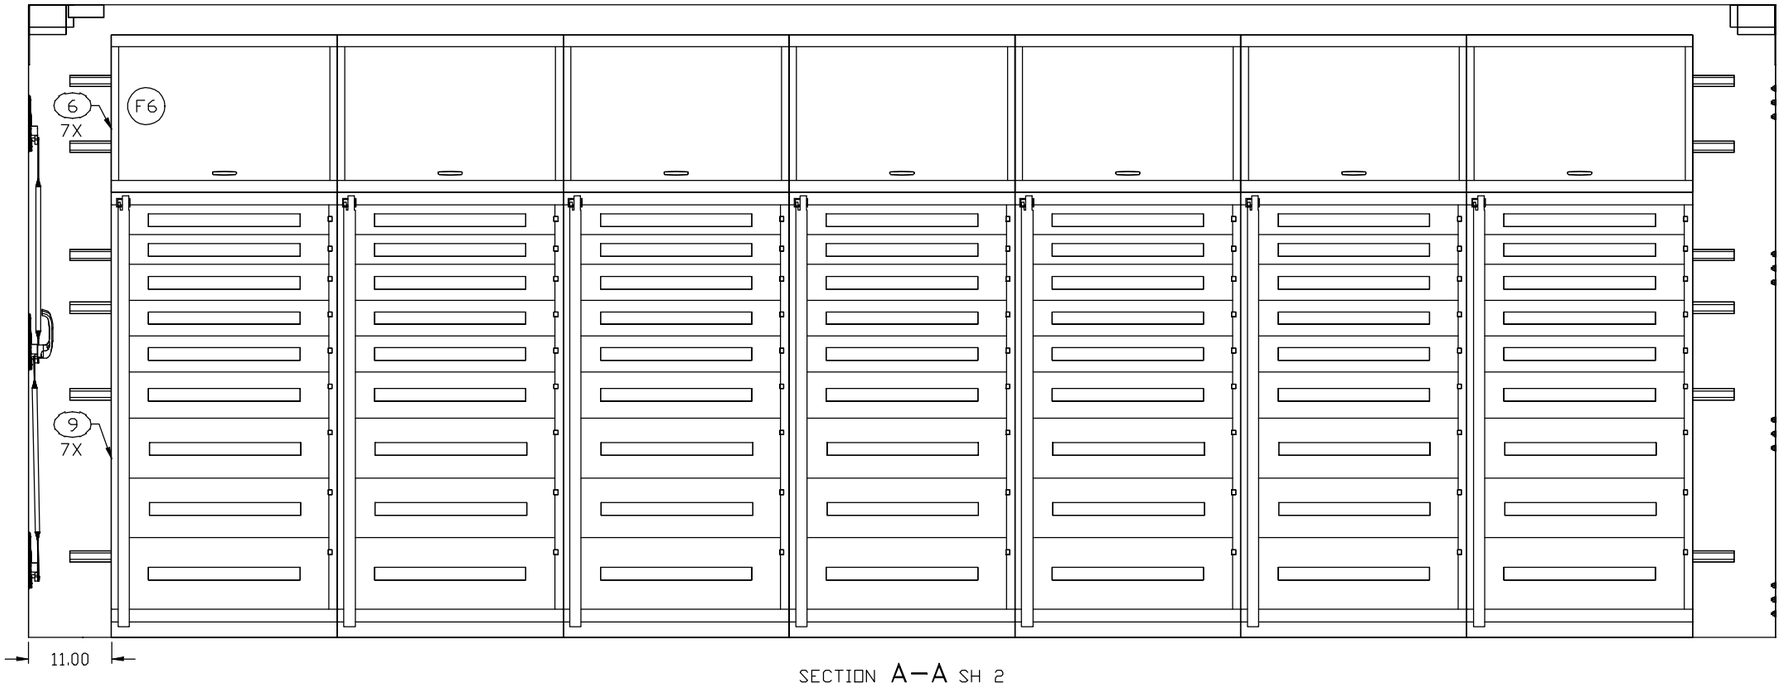

SECTION A–A SH 2
ROTATED 180°

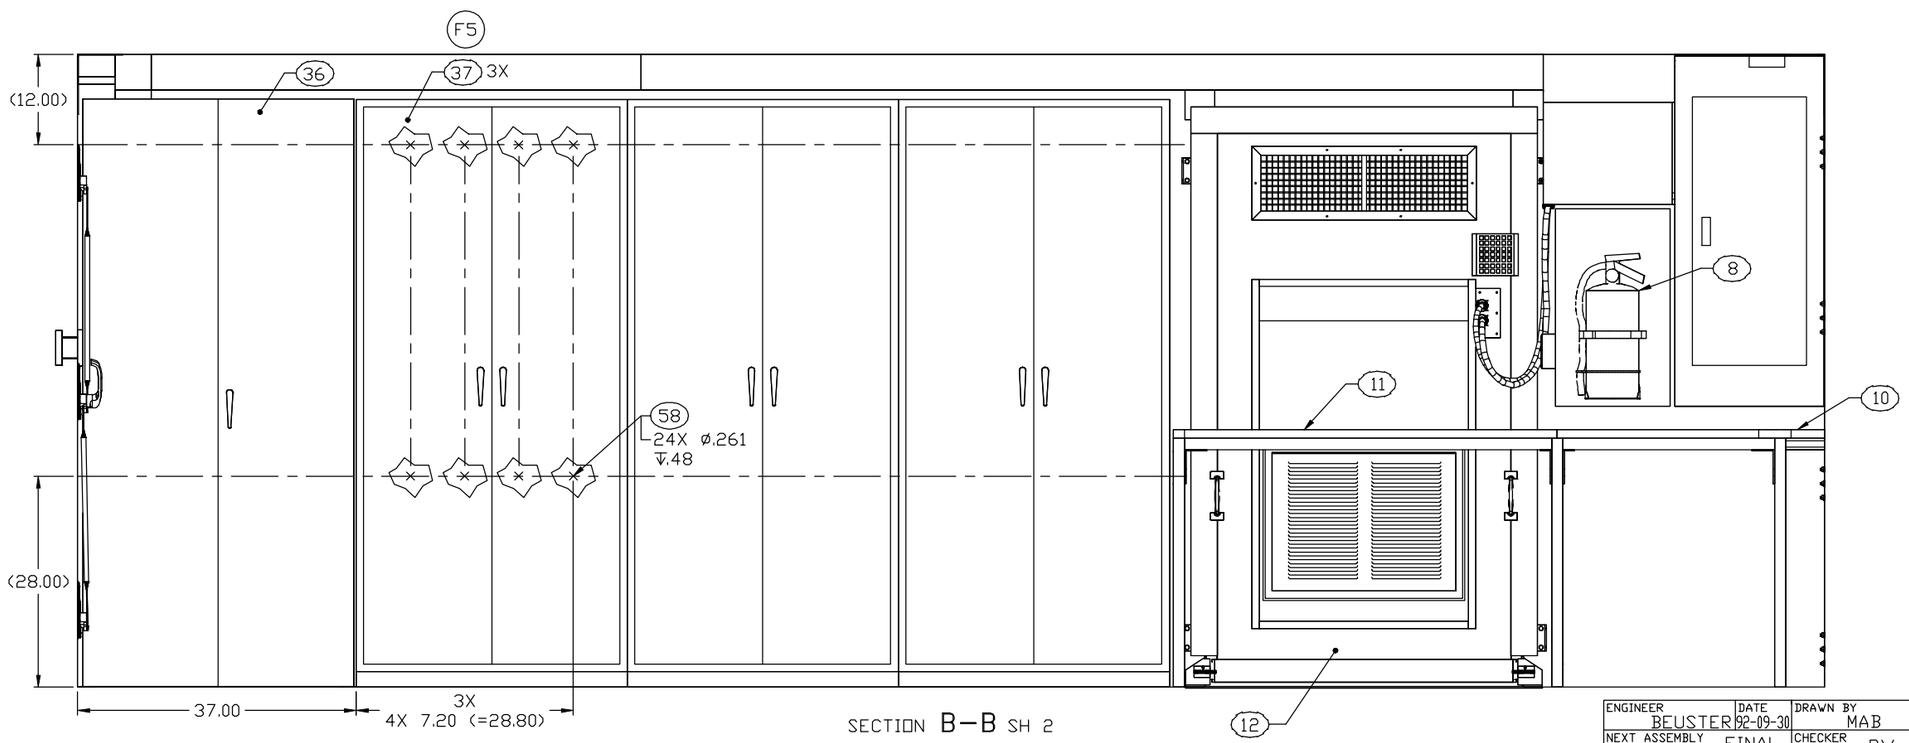

SECTION B–B SH 2

ENGINEER	DATE	DRAWN BY	DATE	SIZE	CAGE CODE	DWG NO	REV
BEUSTER	92-09-30	MAB	01-10-15	D	91145	MFSU030201	F
NEXT ASSEMBLY	FINAL	CHECKER RV	92-11-10	SCALE 1/10		SH 3	