REVISION HISTORY			
REV	DESCRIPTION	DATE	APPROVAL
E	REVISED AND PARTIALLY REDRAWN BY T H NGUYEN. CEILING LIGHT FIXTURES CHANGED. (1) ITEM ADDED.	06-03-15	R VOTAW

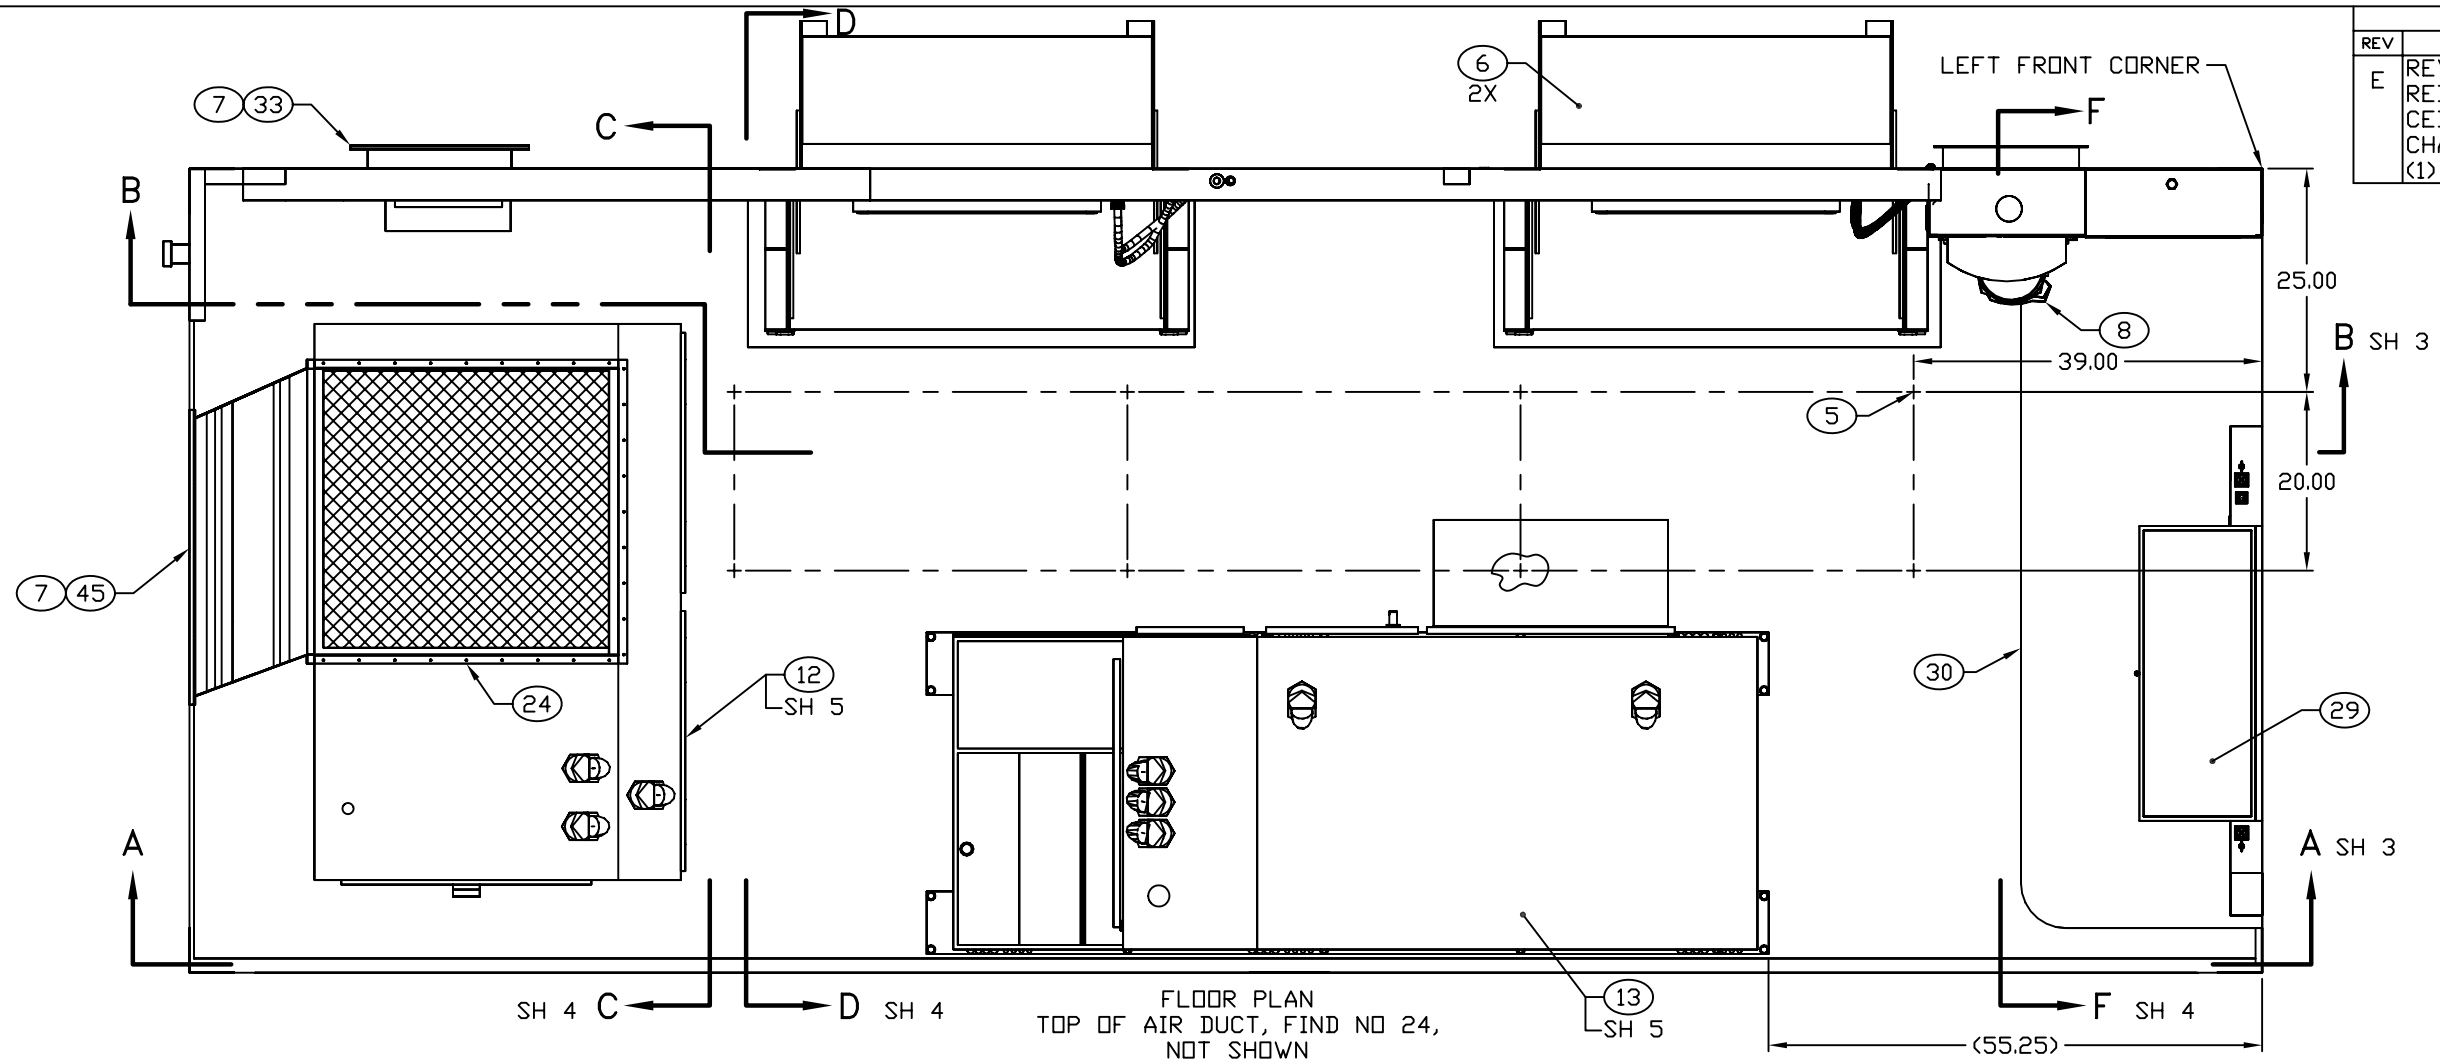

FLOOR PLAN
TOP OF AIR DUCT, FIND NO 24,
NOT SHOWN

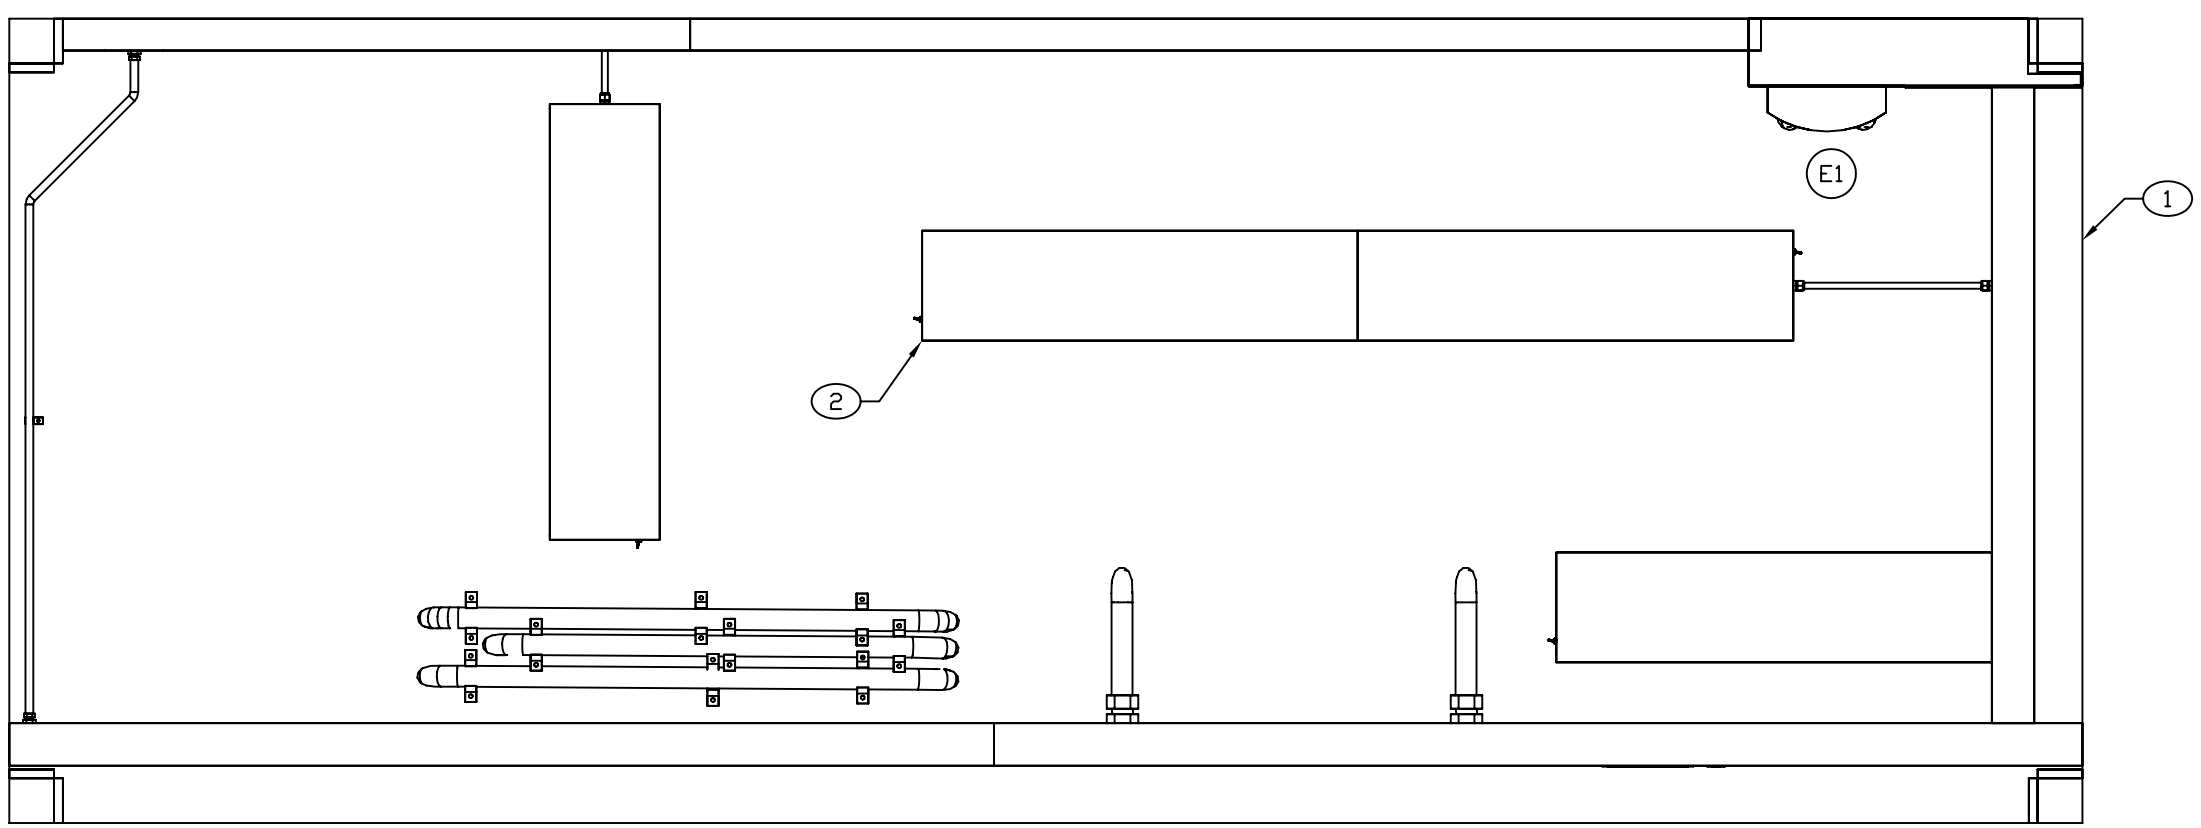

CEILING PLAN
AIR DUCT, FIND NO 24, NOT SHOWN

ENGINEER	DATE	DRAWER	DATE	SIZE	CAGE CODE	DRAWING NUMBER	REV
T NGUYEN	01-01-17	TN	02-08-08	D	91145	MFVD080101	E
NEXT ASSEMBLY		CHECKER		SCALE		SHEET	
FINAL		P VICENCIO	01-01-17	1/11		2	

REVISION HISTORY			
REV	DESCRIPTION	DATE	APPROVAL
E	REVISED AND PARTIALLY REDRAWN BY T H NGUYEN. CEILING LIGHTING FIXTURES CHANGED. (1) ITEM ADDED.	06-03-15	R VOTAW

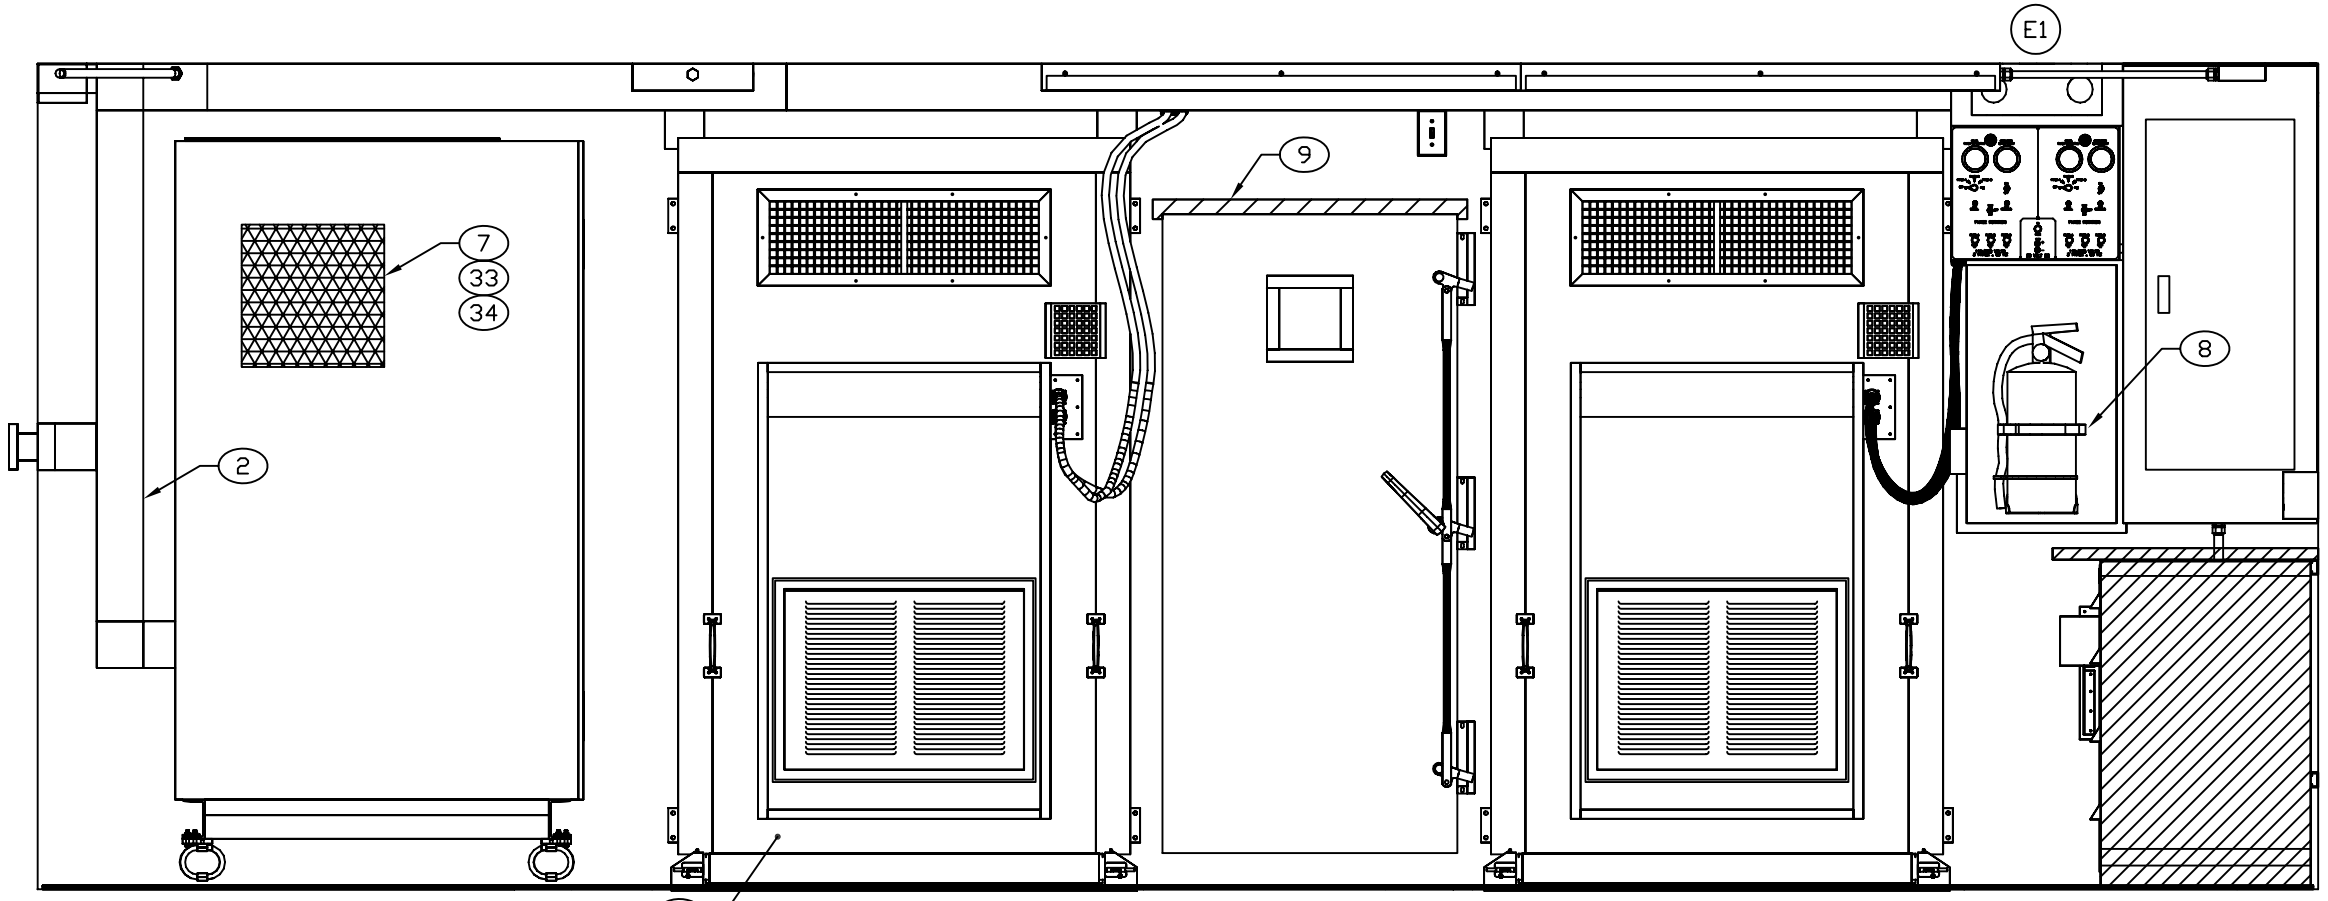

SECTION B–B SH 2

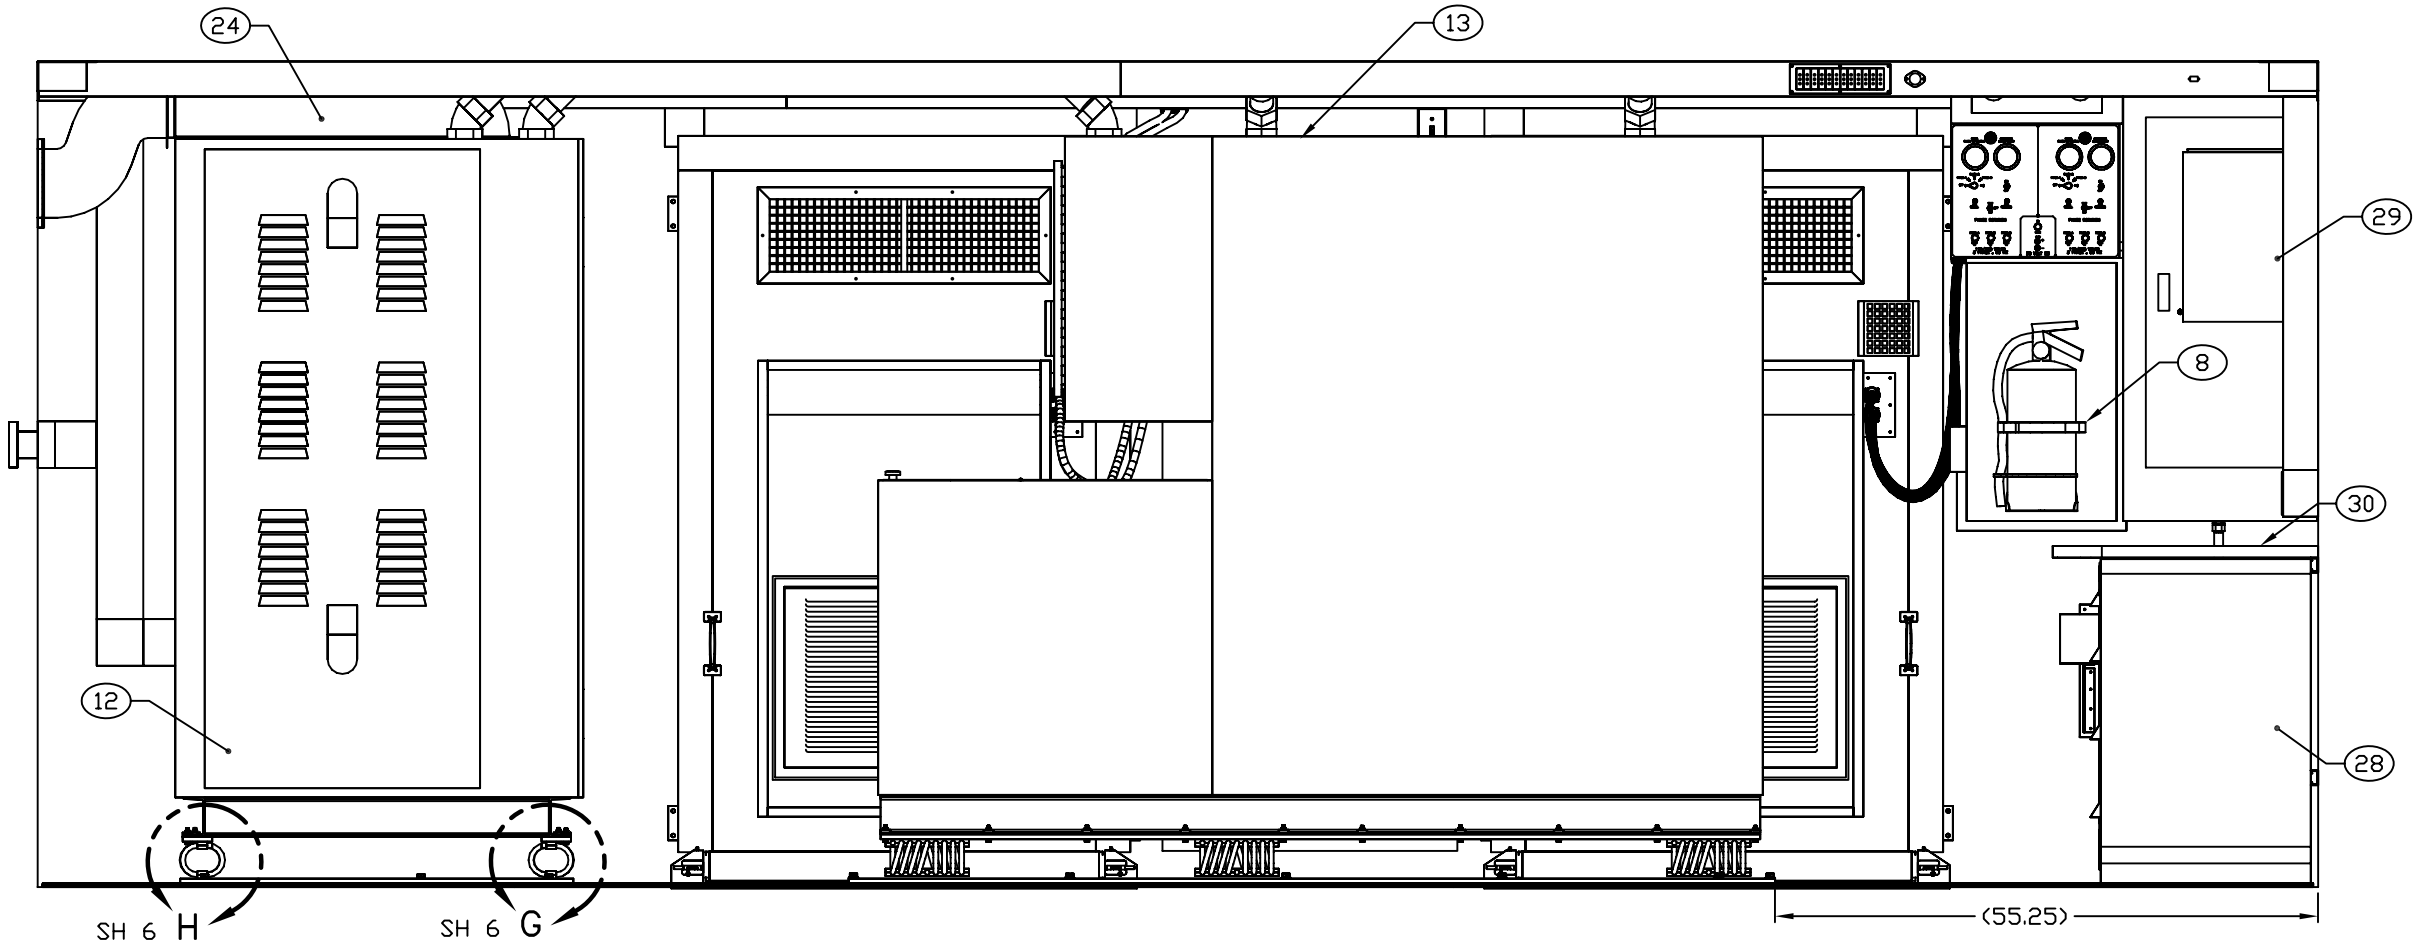

SECTION A–A SH 2

ENGINEER	DATE	DRAWER	DATE	SIZE	CAGE CODE	DRAWING NUMBER	REV
T NGUYEN	01-01-17	TN	02-08-08	D	91145	MFVD080101	E
NEXT ASSEMBLY FINAL		CHECKER P VICENCIO	01-01-17	SCALE 1/10		SHEET 3	