REVISION HISTORY			
REV	DESCRIPTION	DATE	APPROVAL
D	REVISED AND PARTIALLY REDRAWN BY M BEUSTER. (2) EMERGENCY LIGHT DRAWN.	06-01-18	R A VOTAW

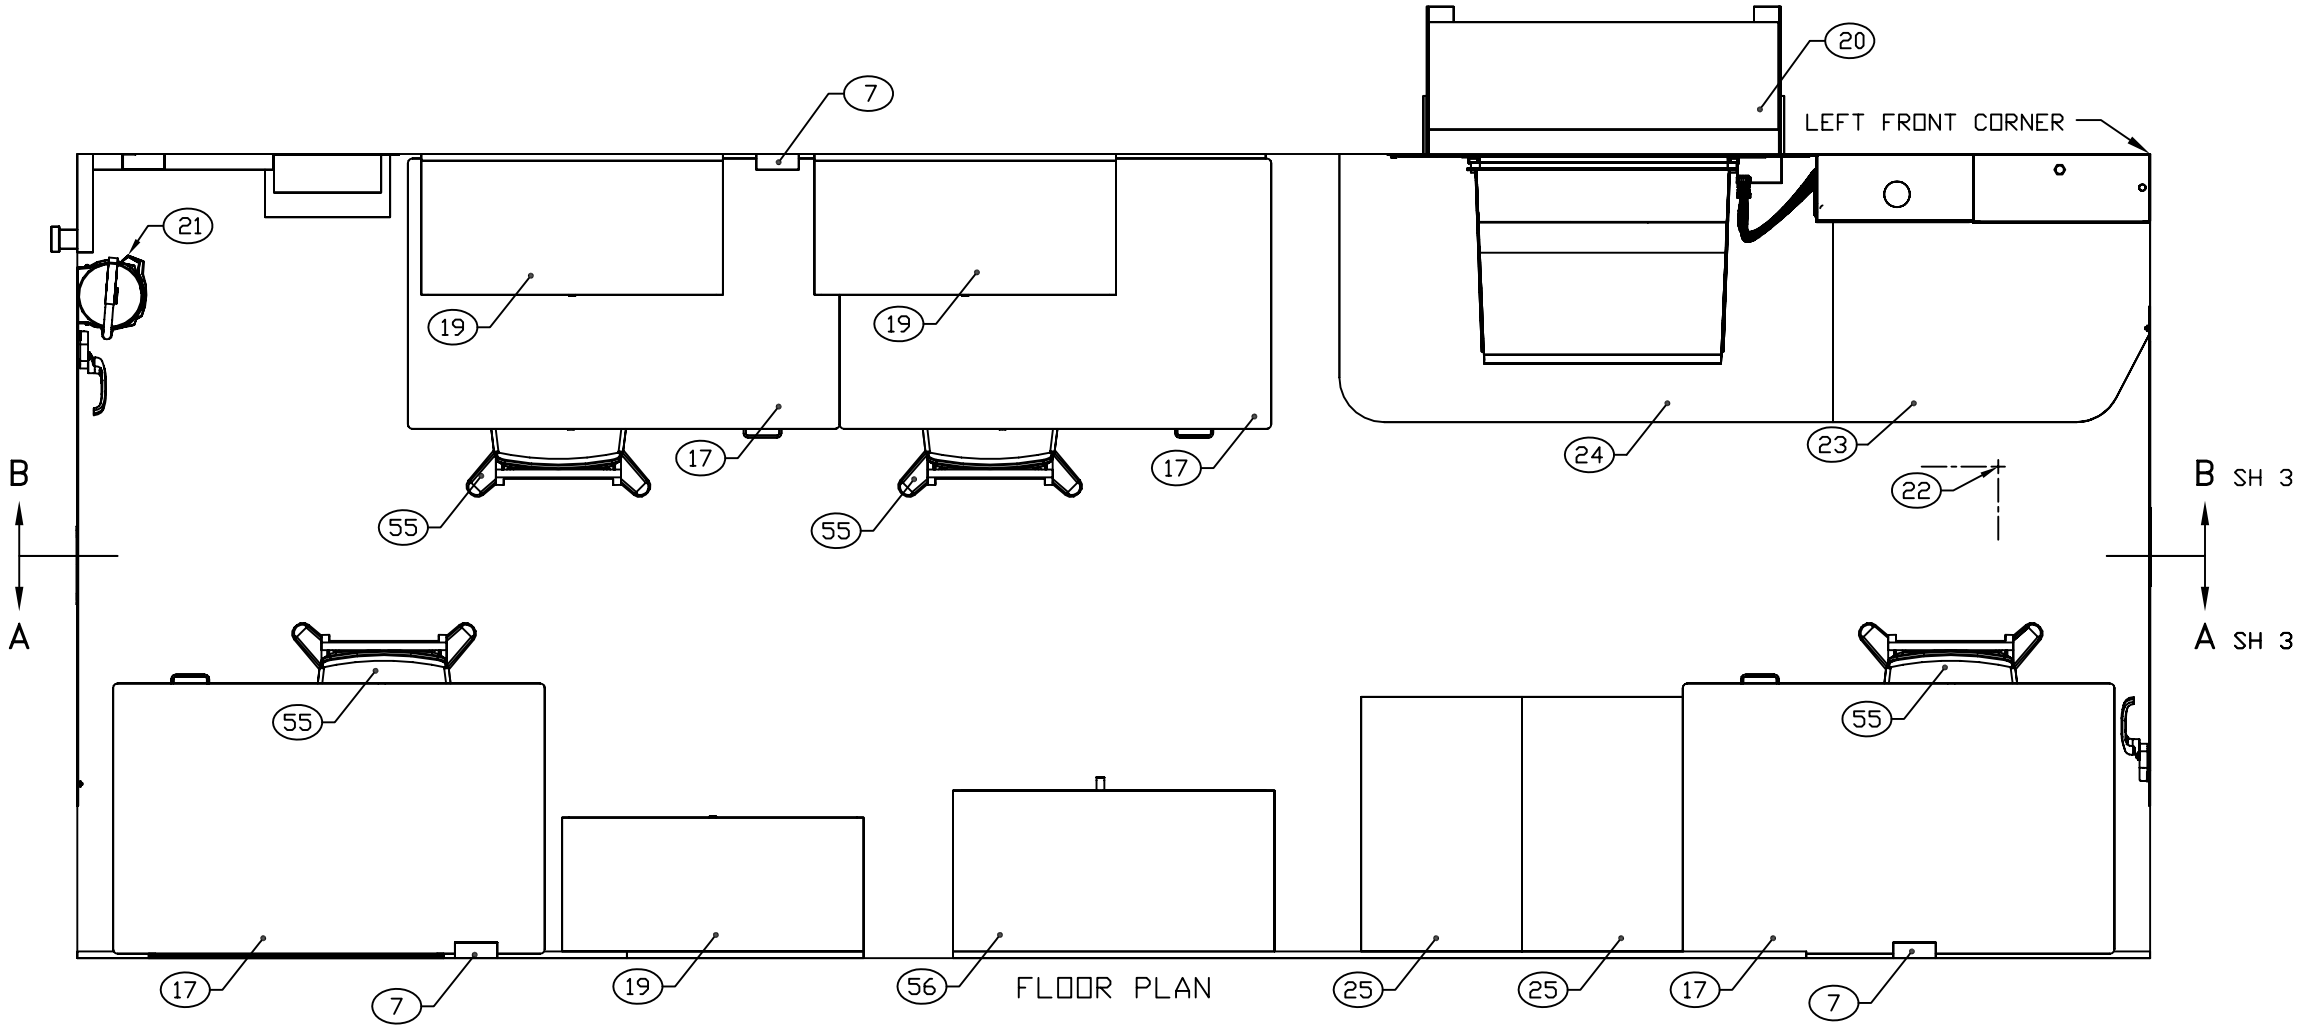

FLOOR PLAN

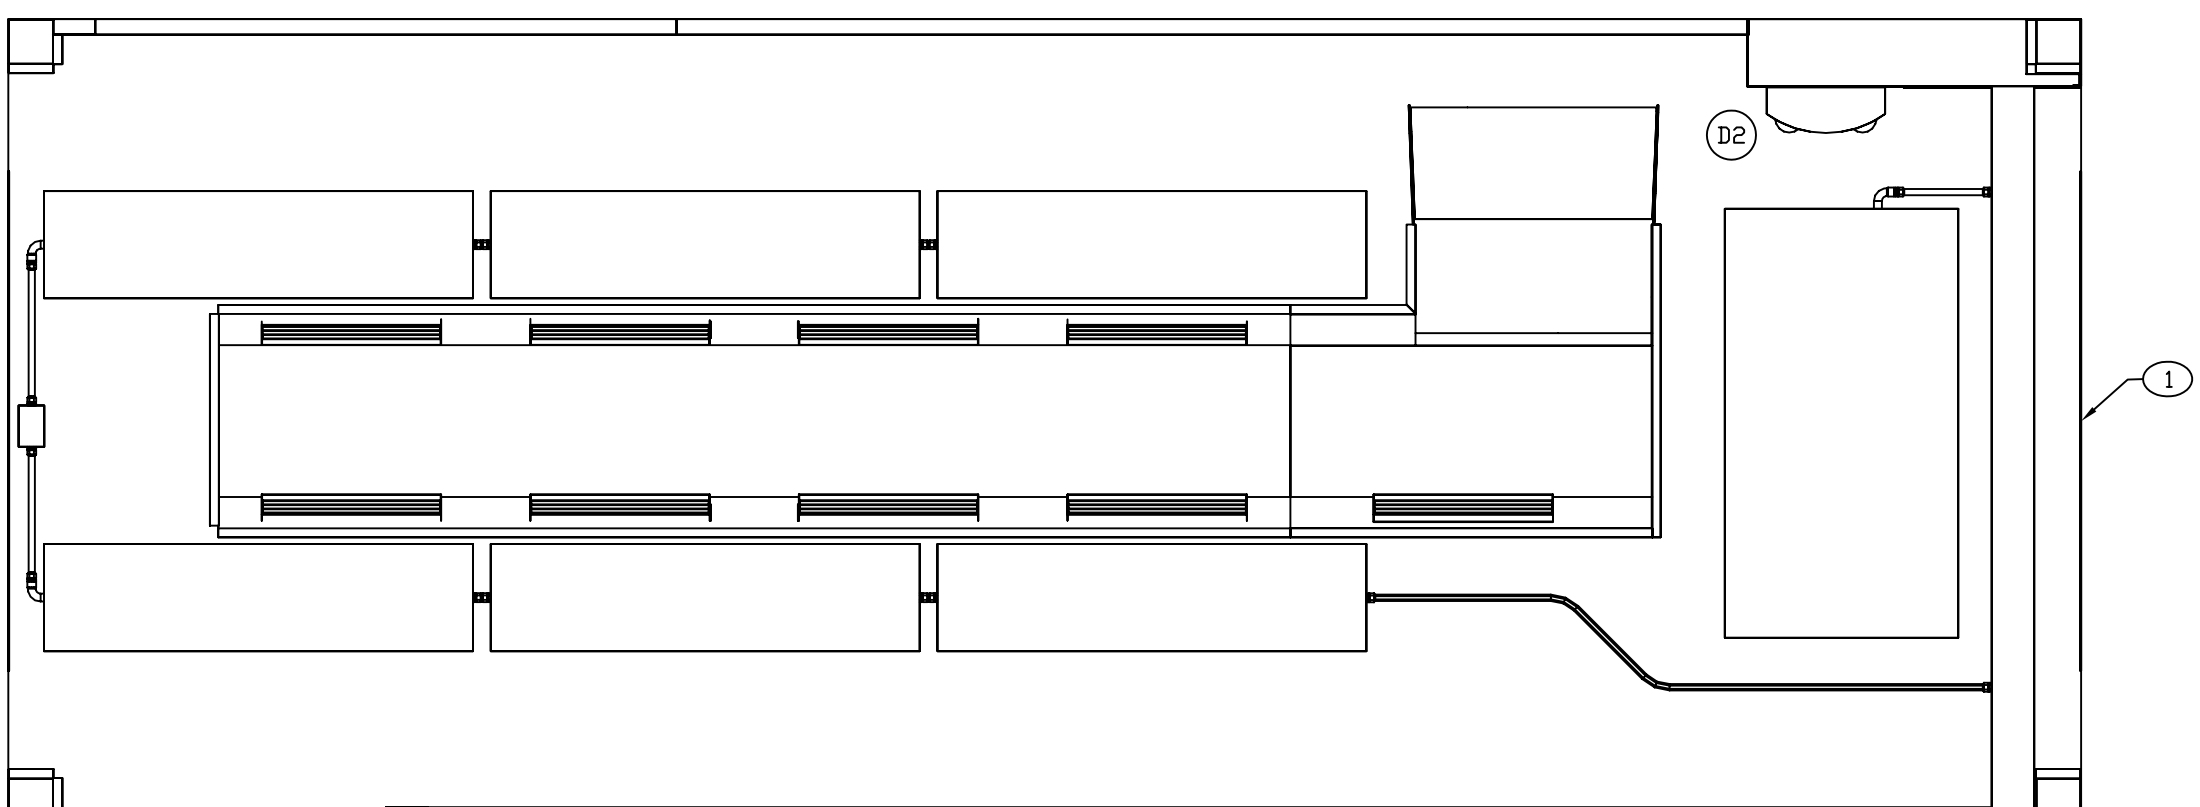

CEILING PLAN

ENGINEER	DATE	DRAWER	DATE	SIZE	CAGE CODE	DRAWING NUMBER	REV
BEUSTER	85-08-01	MAB	98-07-14	D	91145	MF WC020201	D
NEXT ASSEMBLY FINAL		CHECKER DELEON	85-06-17	SCALE 1/11		SHEET 2	

REVISION HISTORY			
REV	DESCRIPTION	DATE	APPROVAL
D	REVISED AND PARTIALLY REDRAWN BY M BEUSTER. (2) EMERGENCY LIGHT DRAWN. (3) ITEM ADDED.	06-01-18	R A VOTAW

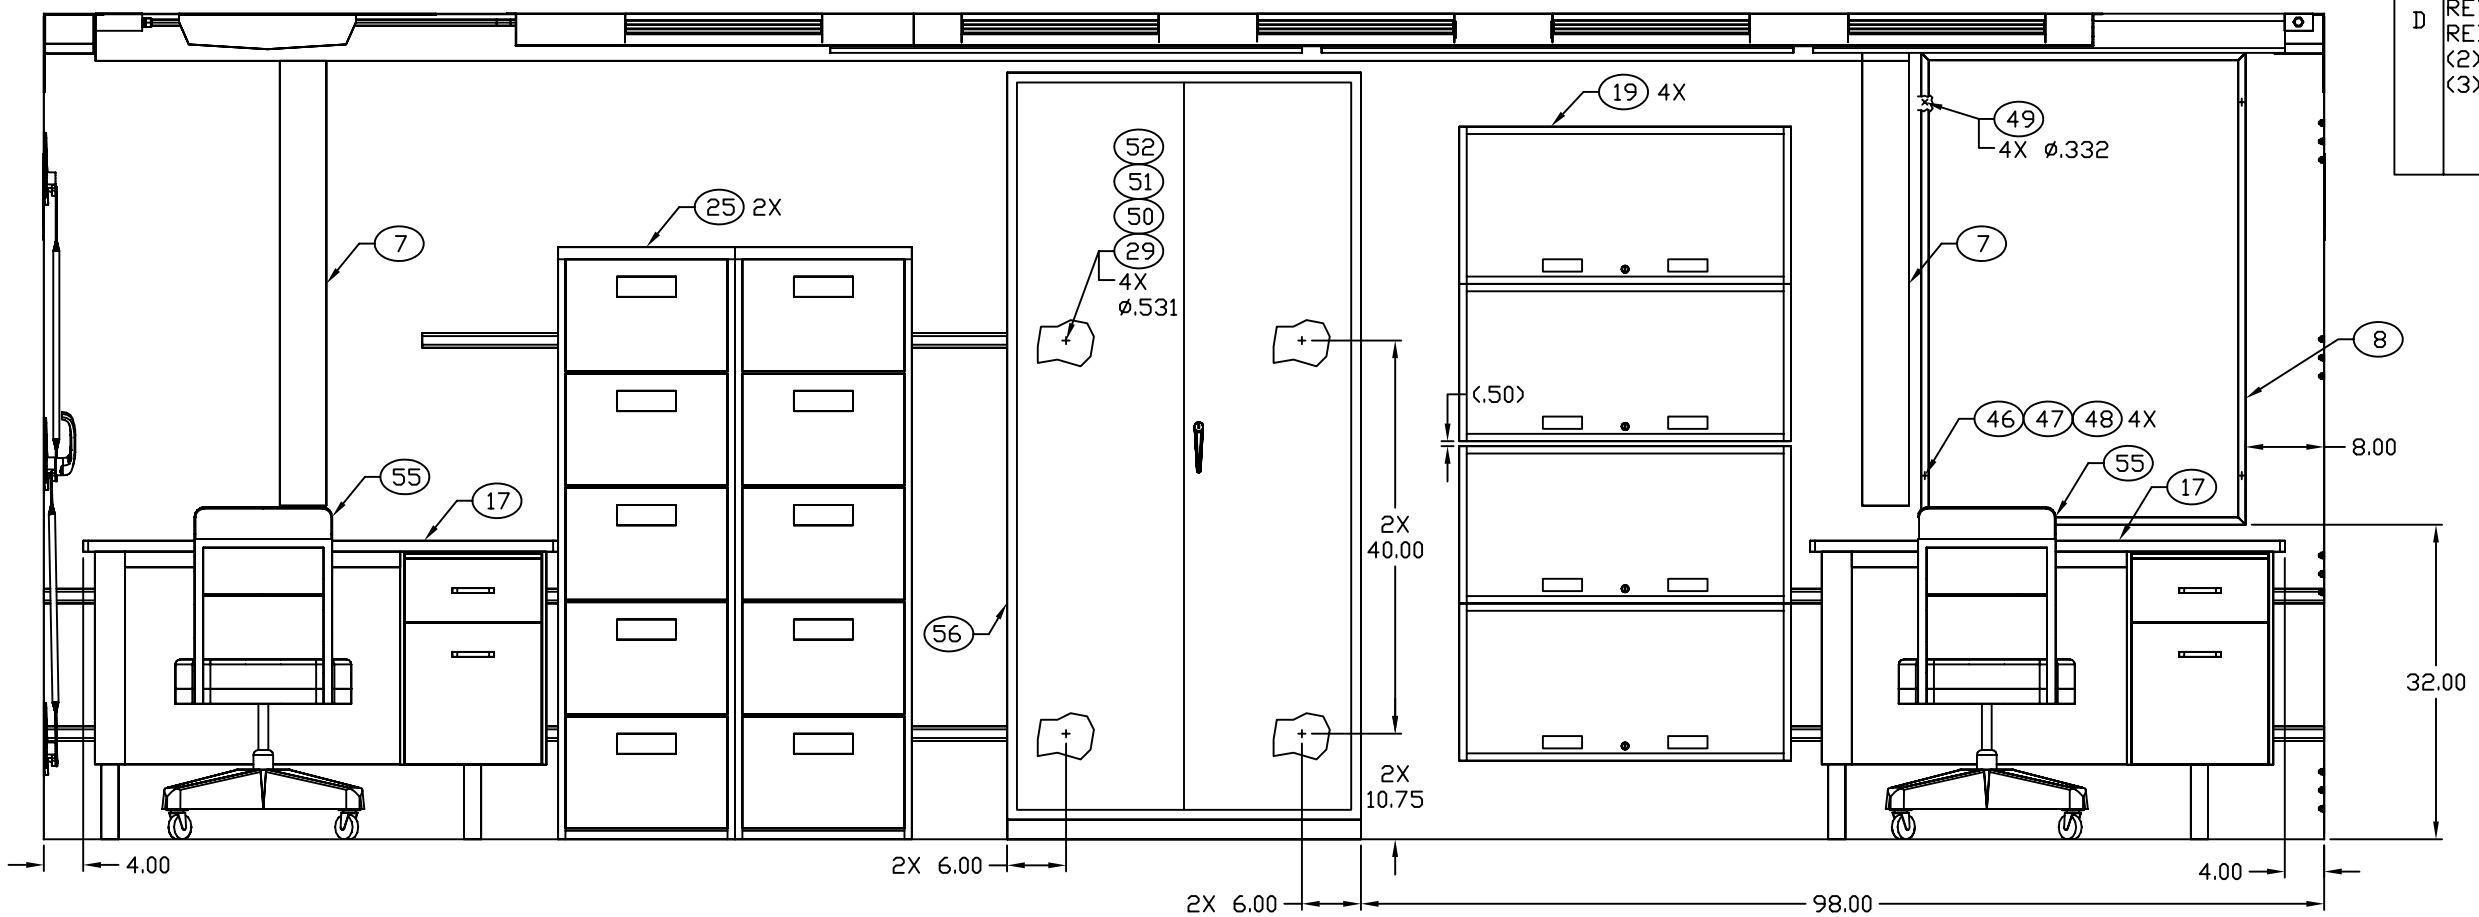

SECTION A–A SH 2
ROTATED 180°

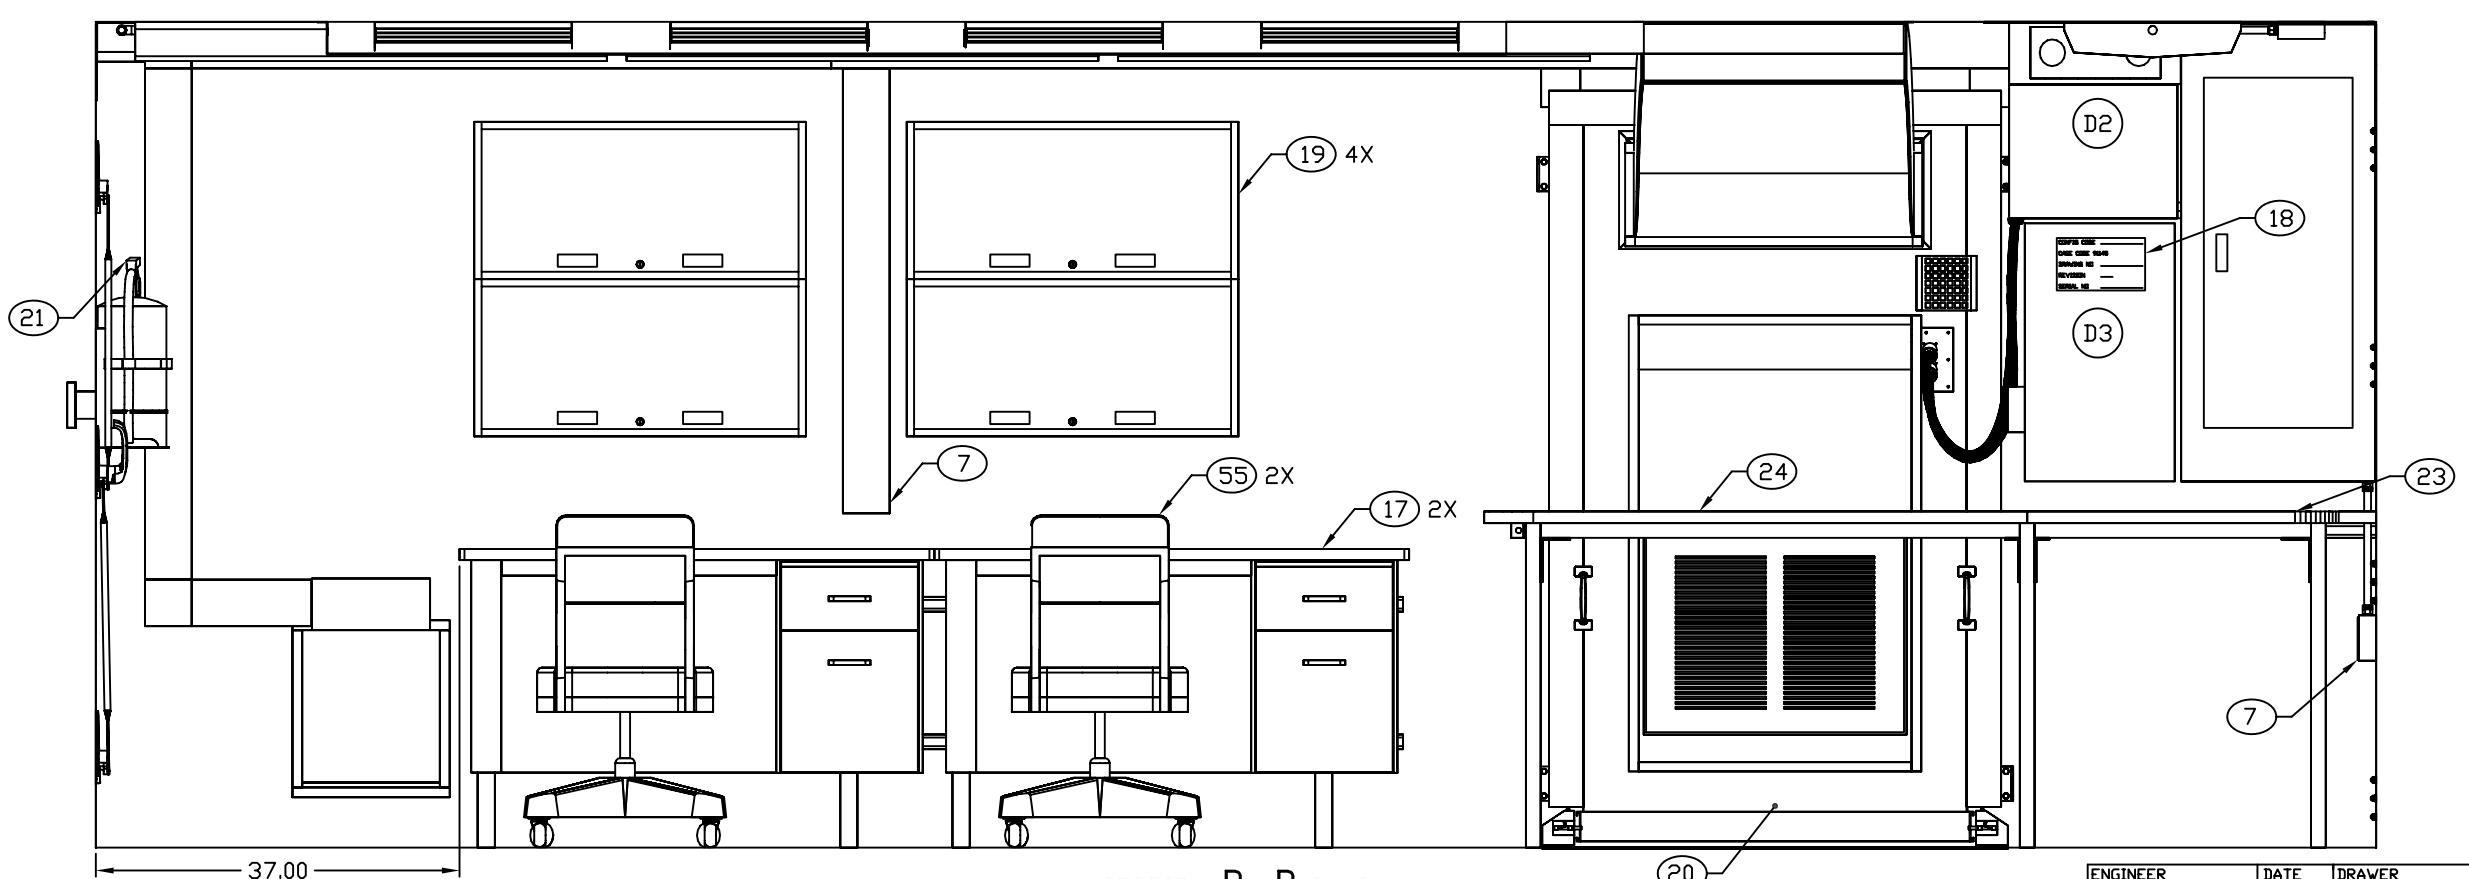

SECTION B–B SH 2

ENGINEER	DATE	DRAWER	DATE	SIZE	CAGE CODE	DRAWING NUMBER	REV
BEUSTER	85-08-01	MAB	99-10-21	D	91145	MF WC020201	D
NEXT ASSEMBLY FINAL		CHECKER DELEON	85-06-17	SCALE 1/10		SHEET 3	