REVISION HISTORY			
REV	DESCRIPTION	DATE	APPROVAL

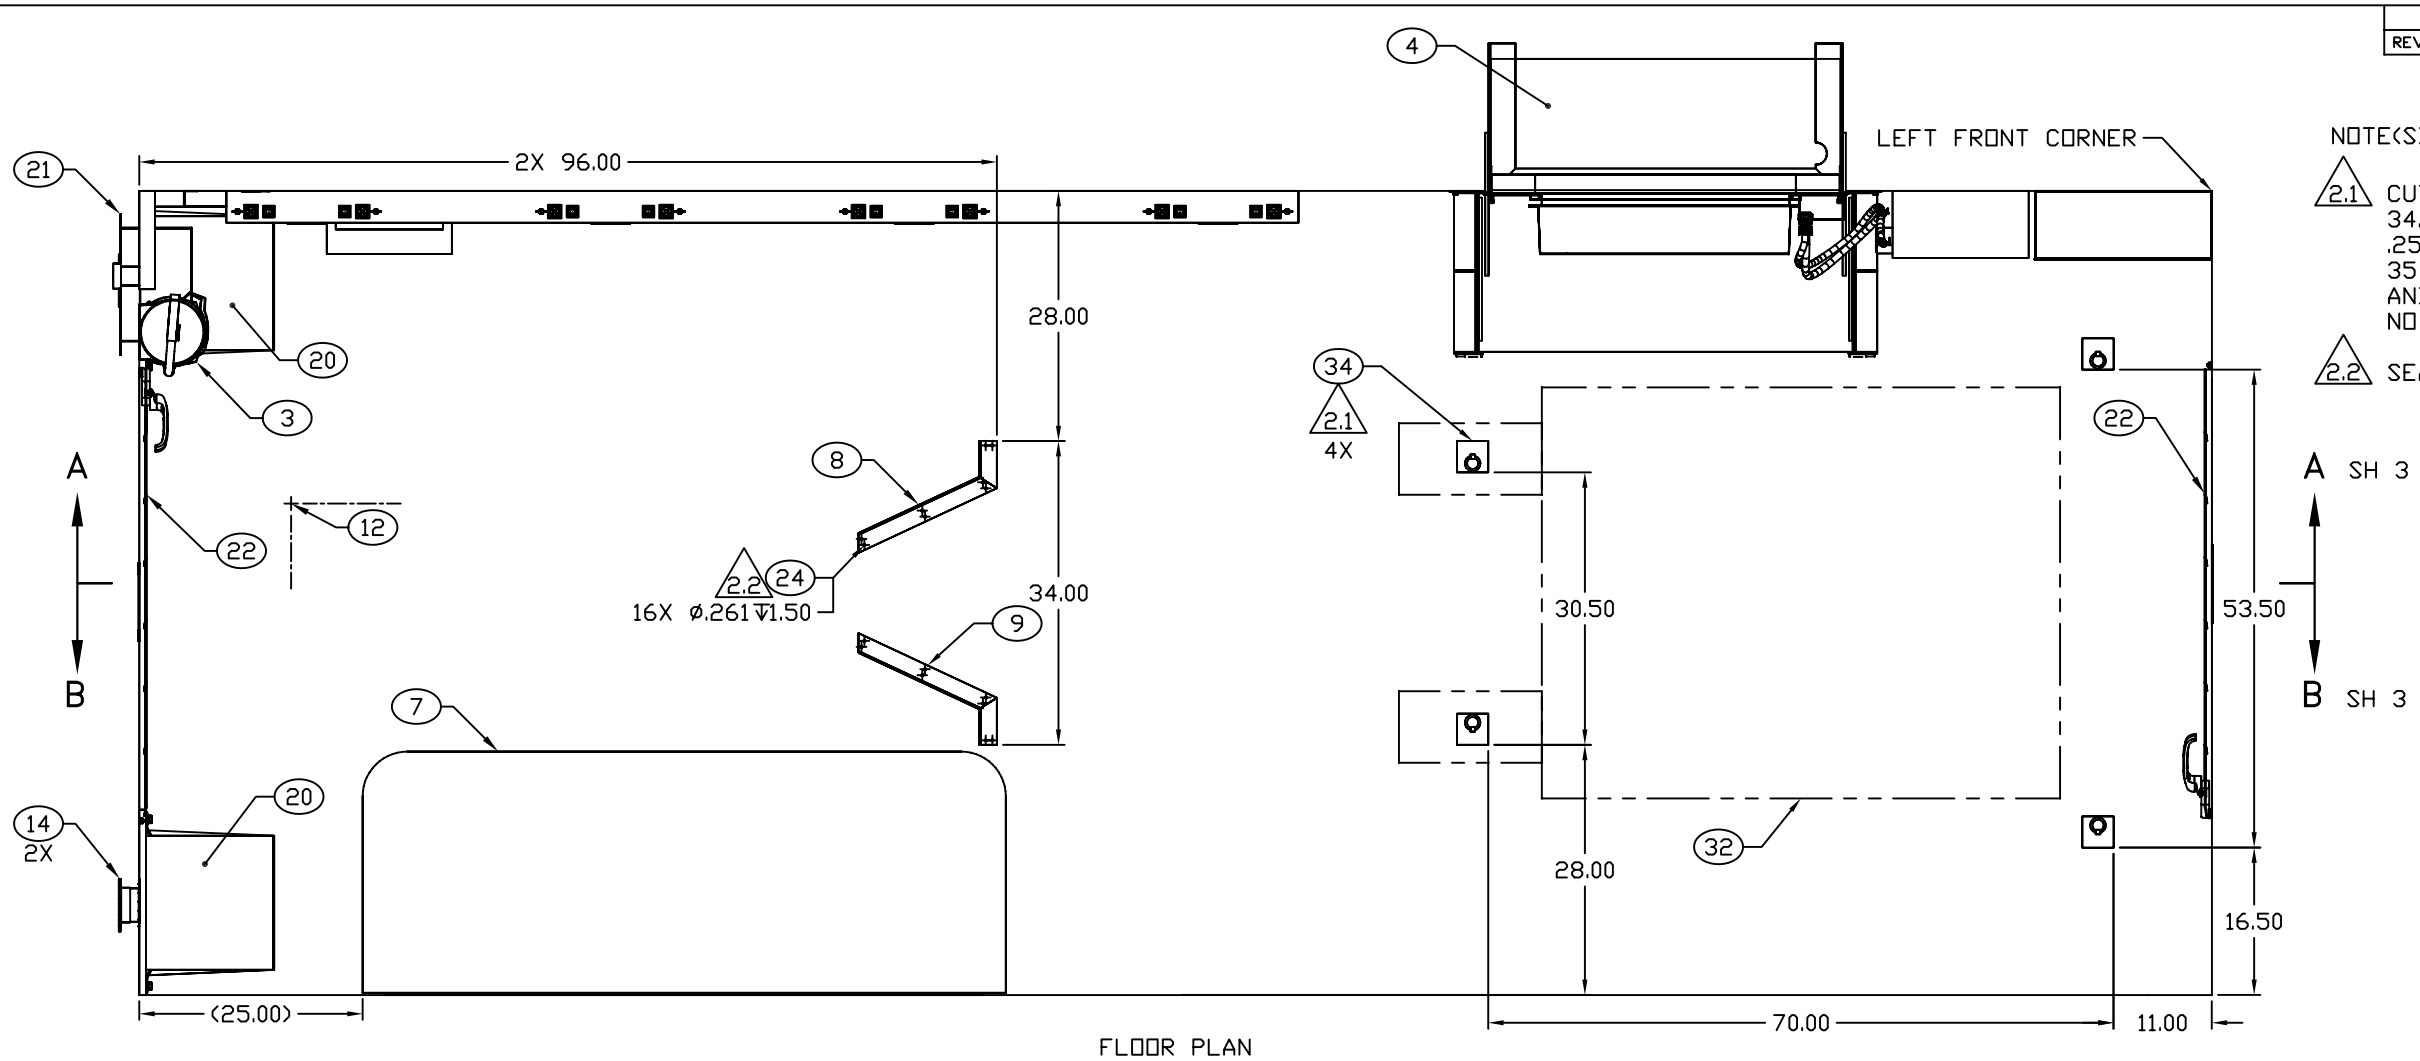

FLOOR PLAN

NOTE(S):

2.1 CUT OUT FLOOR LINOLEUM PER FIND NO 34. INSTALL USING FIND NO 24, 6X ø .25↧.50. DIP FIND NO 24 INTO FIND NO 35 BEFORE INSTALLATION. SEAL EDGES AND CONTACTING SURFACE WITH FIND NO 35.

2.2 SEAL AROUND EDGES WITH FIND NO 35.

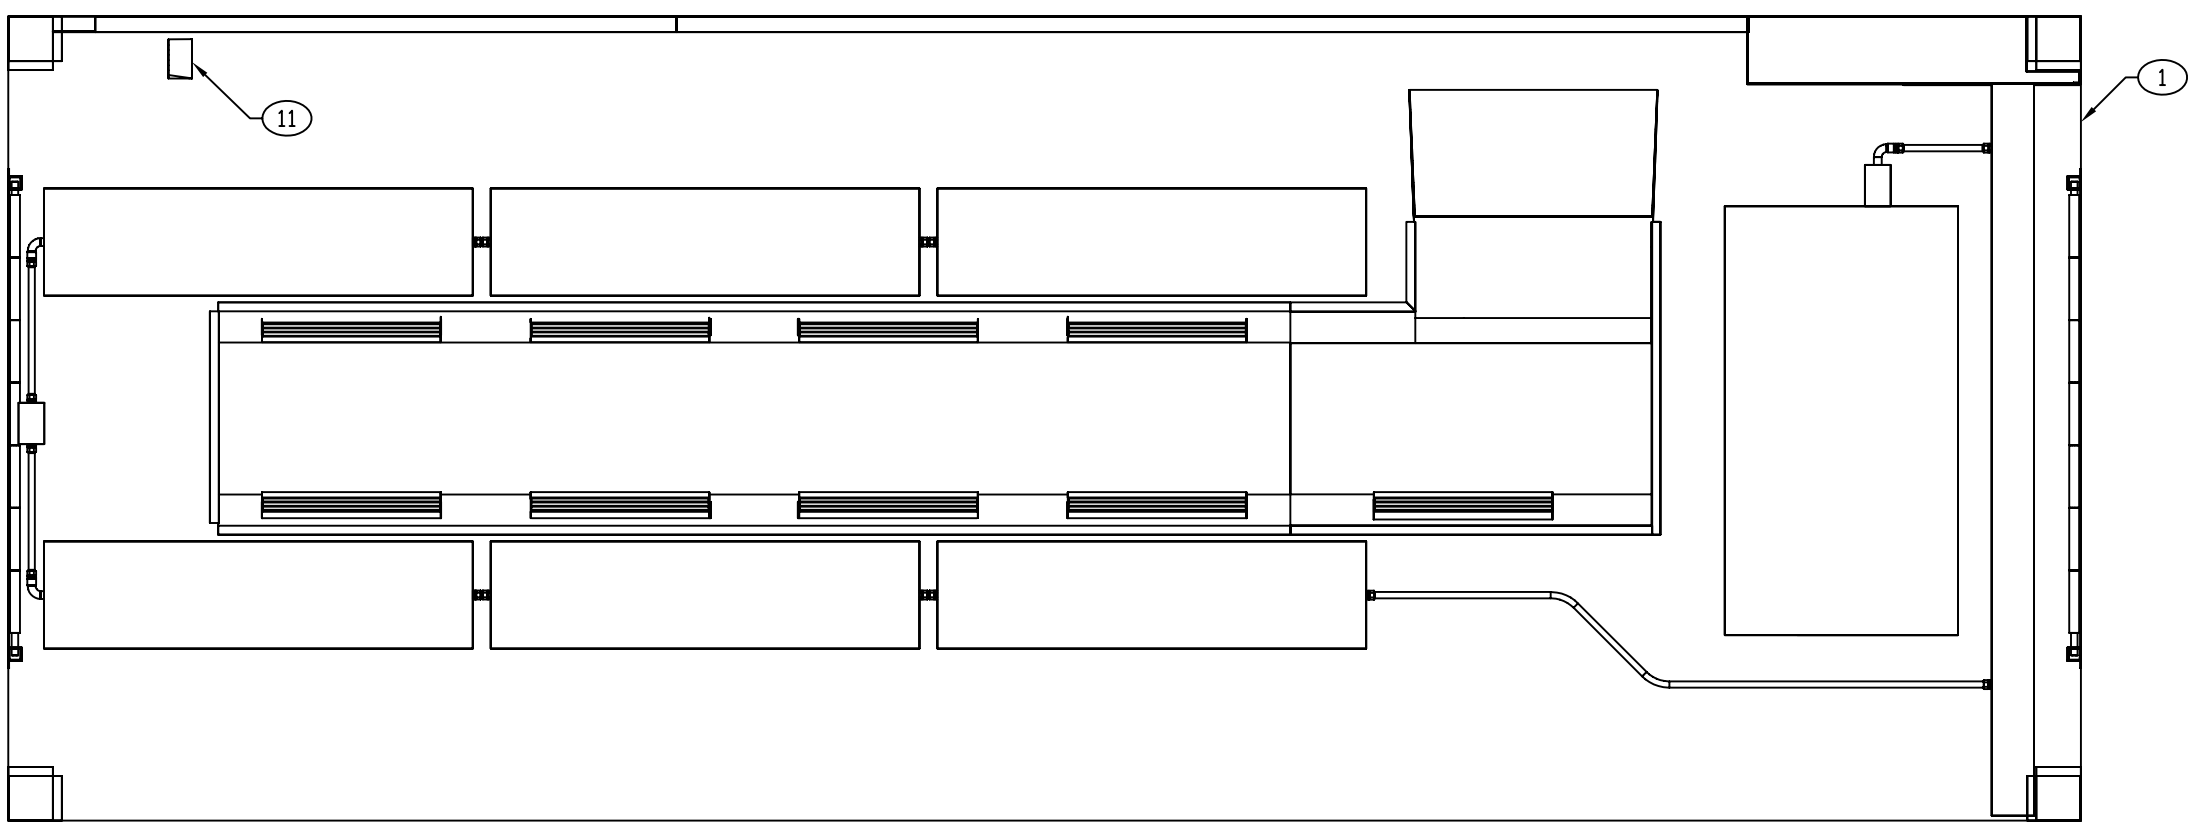

CEILING PLAN

ENGINEER	DATE	DRAWER	DATE	SIZE	CAGE CODE	DRAWING NUMBER	REV
T NGUYEN	03-12-17	TN	03-12-17	D	91145	MFSP050101	–
NEXT ASSEMBLY		CHECKER		SCALE		SHEET	
FINAL		MAB	03-12-17	1/11		2	

REVISION HISTORY			
REV	DESCRIPTION	DATE	APPROVAL

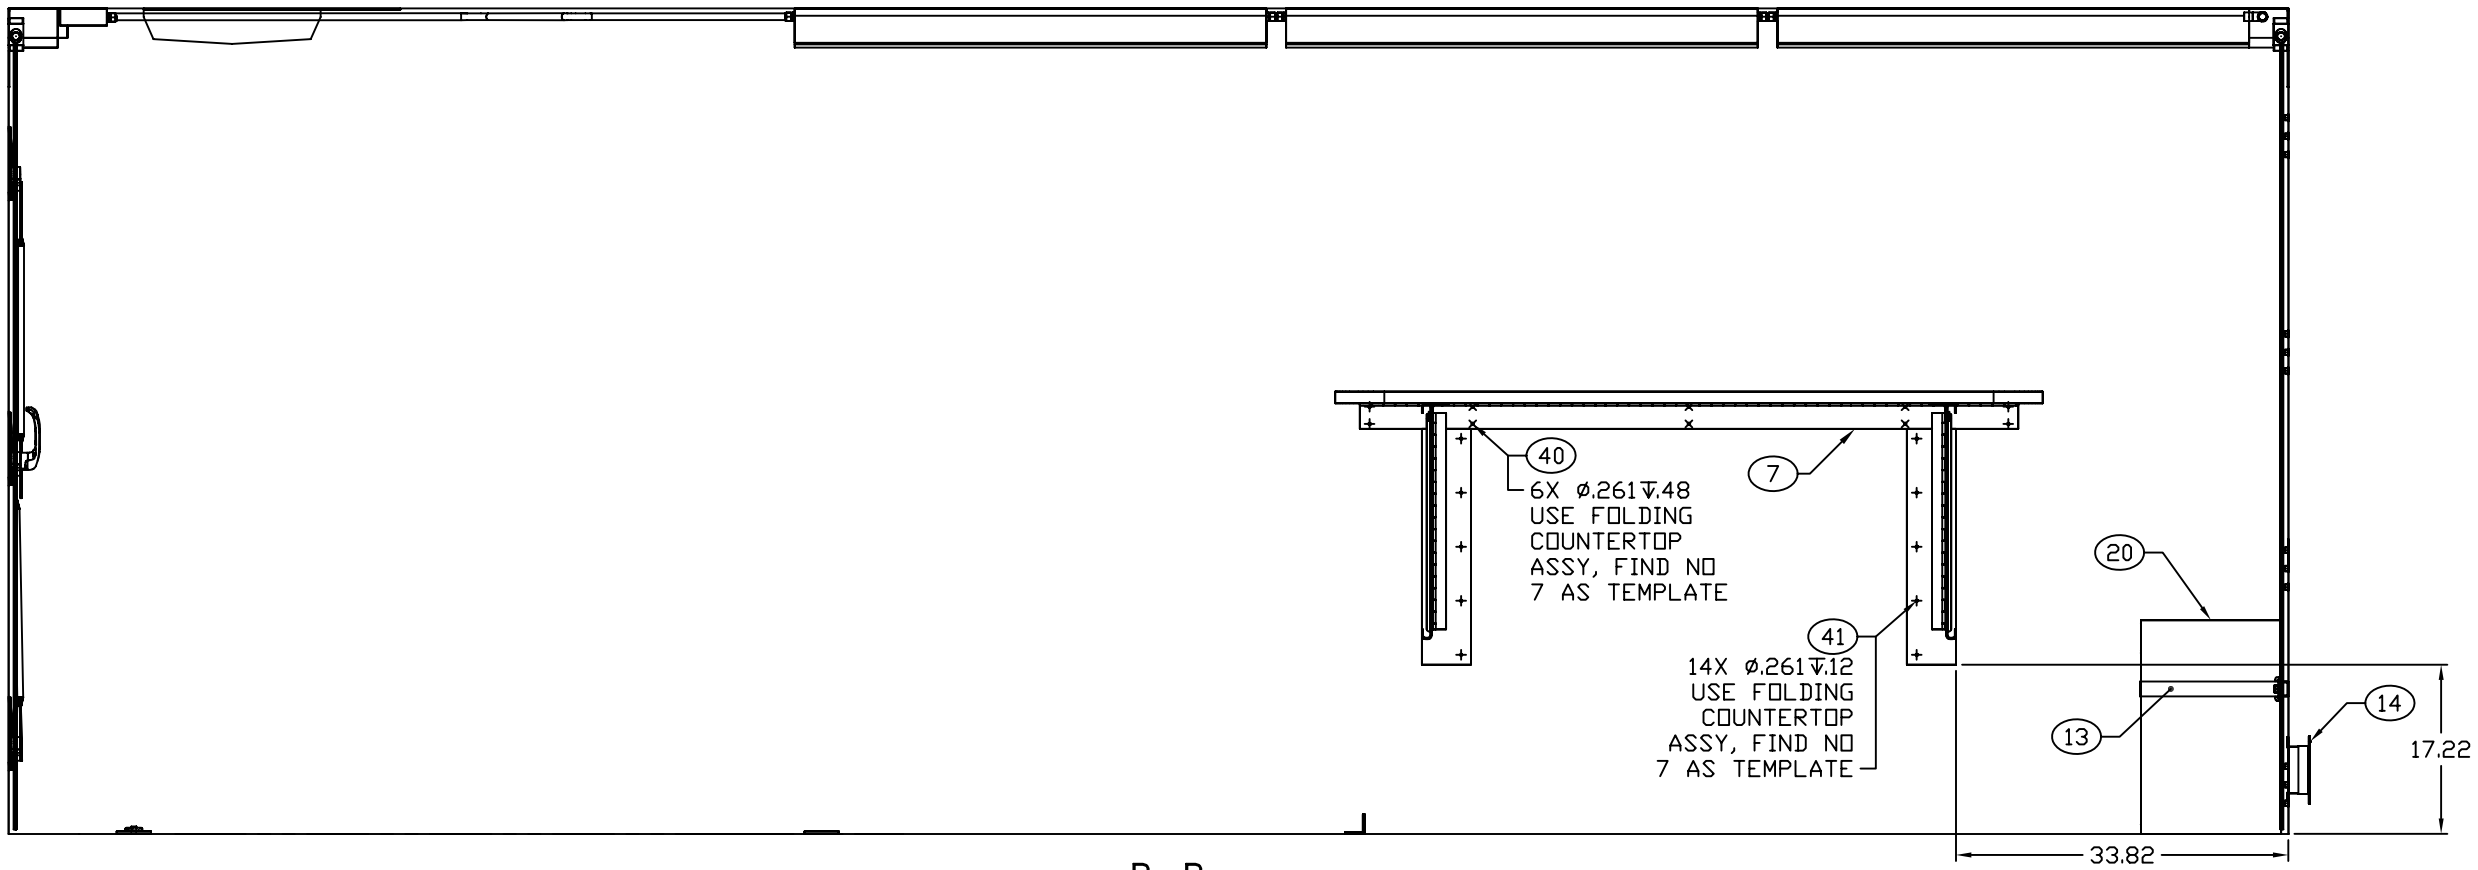

SECTION B–B SH 2
ROTATED 180°

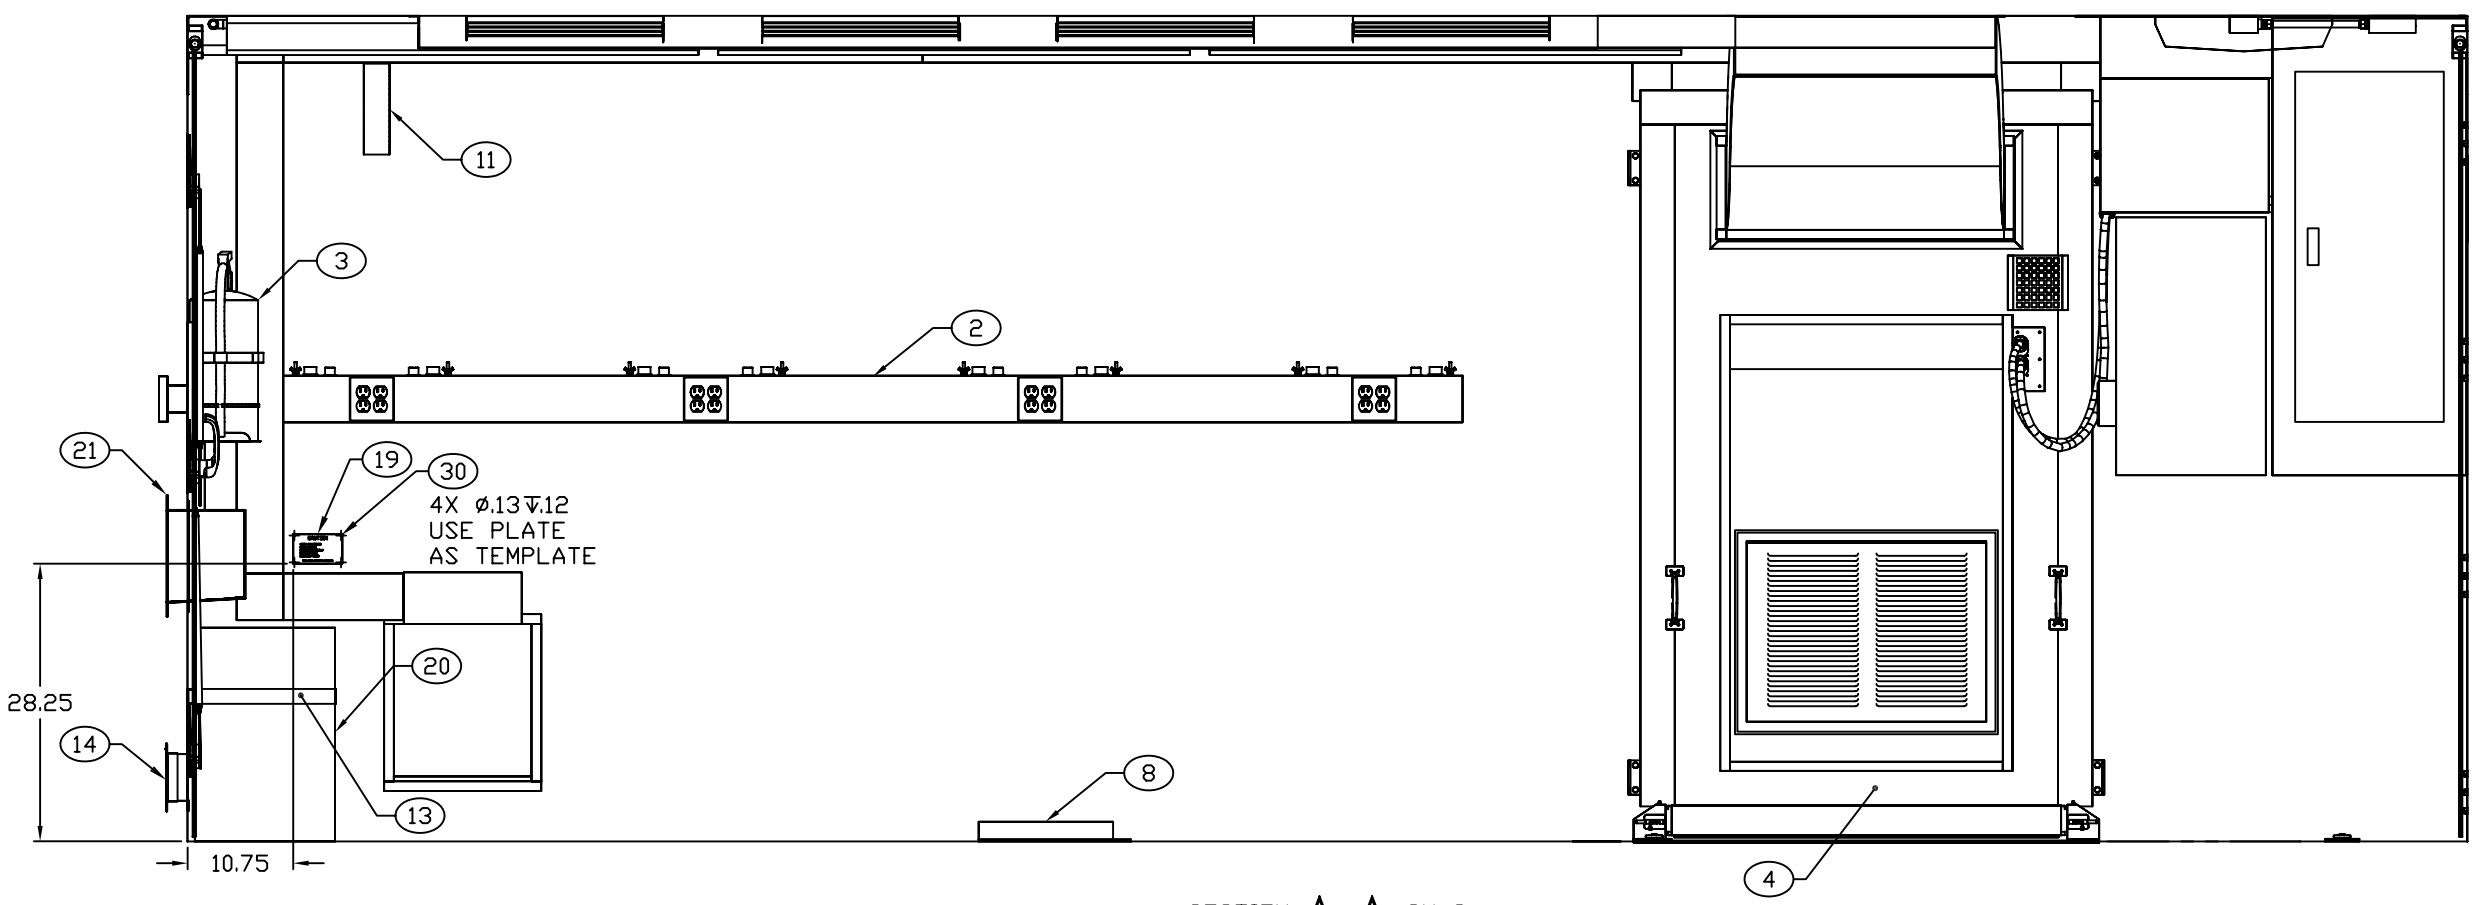

SECTION A–A SH 2

ENGINEER	DATE	DRAWER	DATE	SIZE	CAGE CODE	DRAWING NUMBER	REV
T NGUYEN	03-12-17	TN	03-12-17	D	91145	MFSP050101	–
NEXT ASSEMBLY		CHECKER		SCALE		SHEET	
FINAL		MAB	03-12-17	1/10		3	