REVISION HISTORY			
REV	DESCRIPTION	DATE	APPROVAL
B	REVISED AND PARTIALLY REDRAWN BY M. BEUSTER. FORMAT UPDATED.	2005-02-10	R A VOTAW

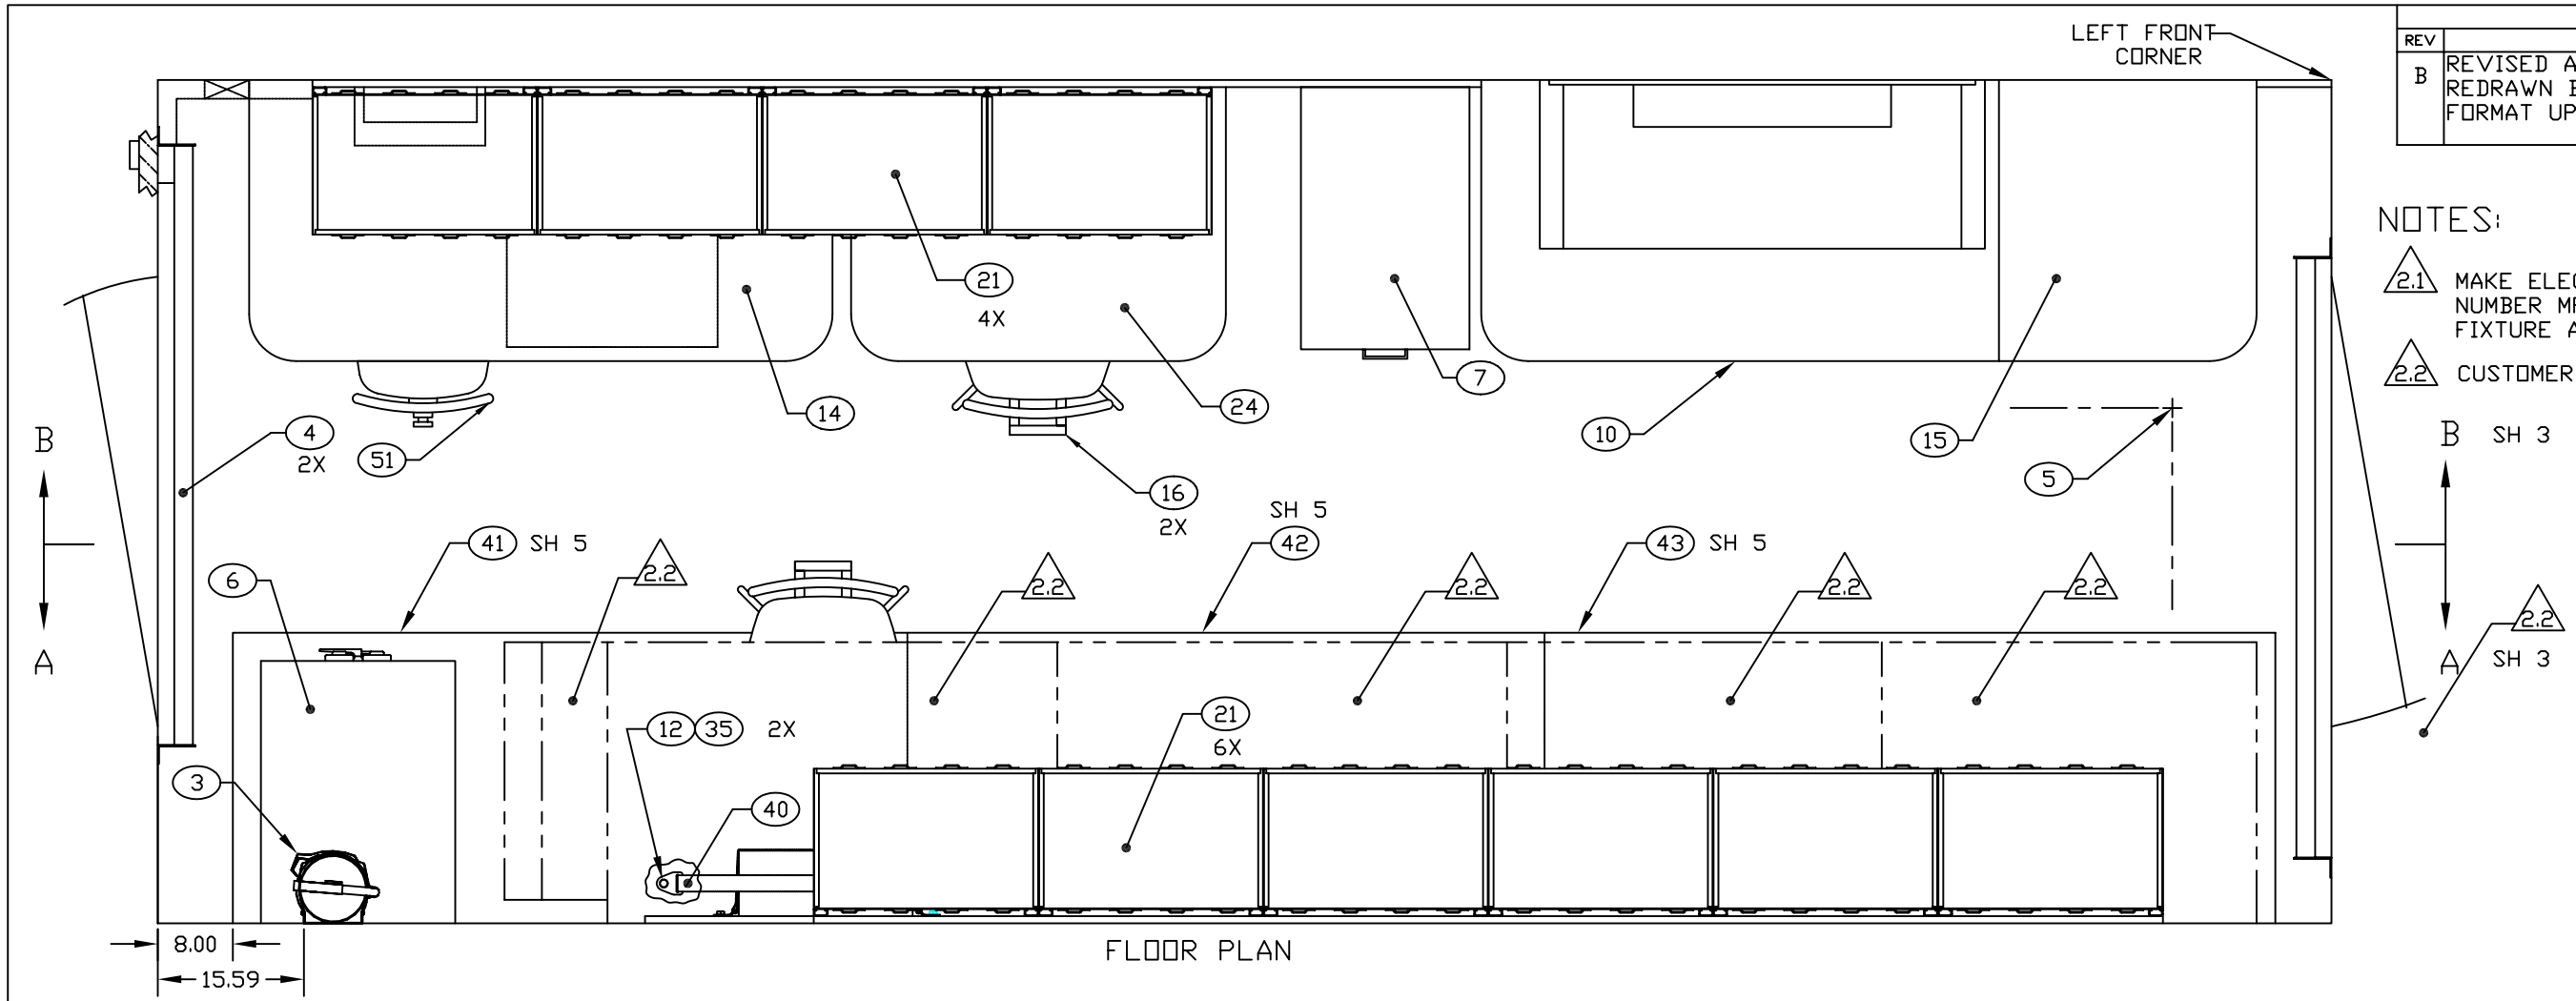

FLOOR PLAN

NOTES:

2.1 MAKE ELECTRICAL CHANGES PER DRAWING NUMBER MFFC050190. THEN MOVE LIGHT FIXTURE AS SHOWN.

2.2 CUSTOMER FURNISHED ITEMS.

B SH 3

A SH 3

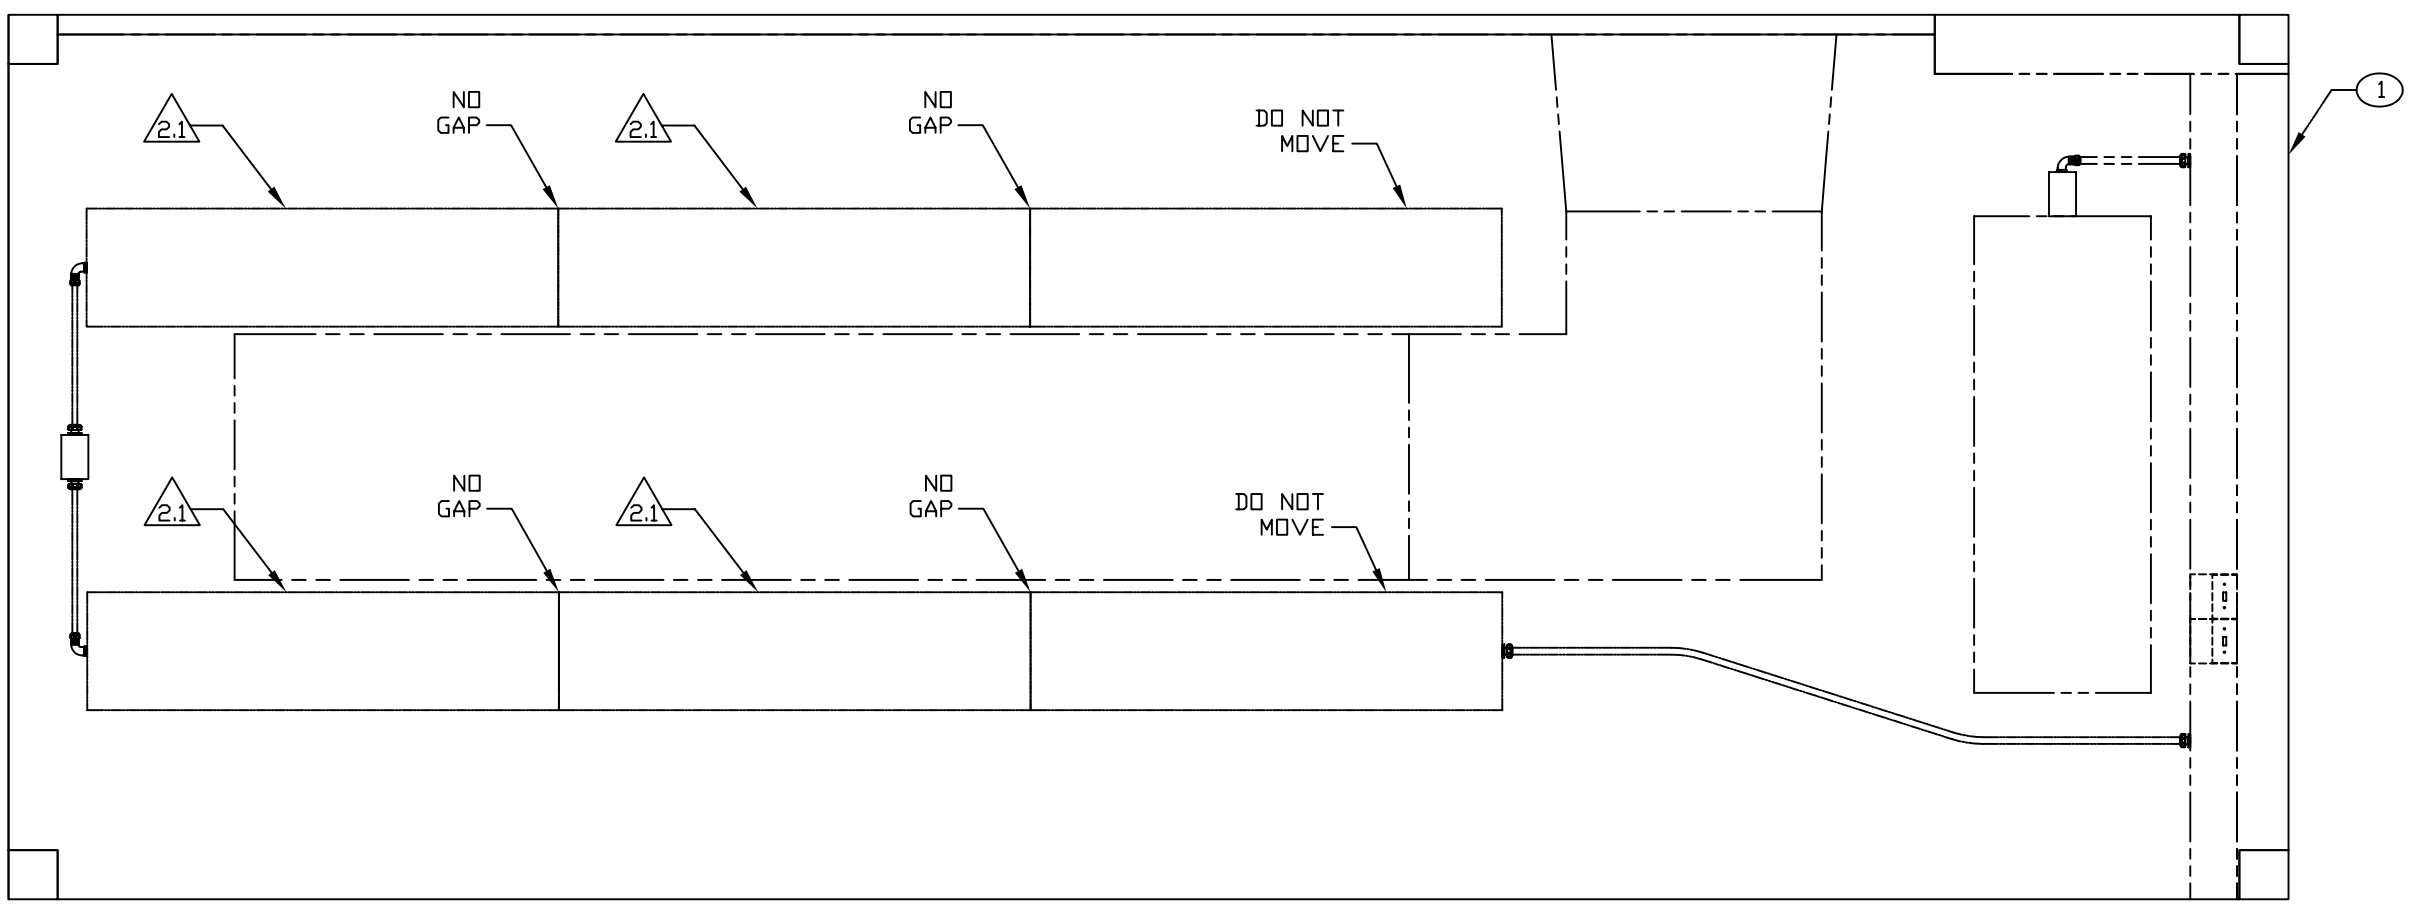

CEILING PLAN

ENGINEER	DATE	DRAWN BY	DATE	SIZE	CAGE CODE	DWG NO	REV
T. NGUYEN	94-01-25	T. NGUYEN	94-01-25	D	91145	MFFC050101	B
NEXT ASSEMBLY	FINAL	CHECKER	MAB	94-02	SCALE 1/10		SH 2

REVISION HISTORY			
REV	DESCRIPTION	DATE	APPROVAL
B	REVISED AND PARTIALLY REDRAWN BY M. BEUSTER. FORMAT UPDATED.	2005-02-10	R A VOTAW

NOTE:

3.1 CUSTOMER FURNISHED ITEMS.

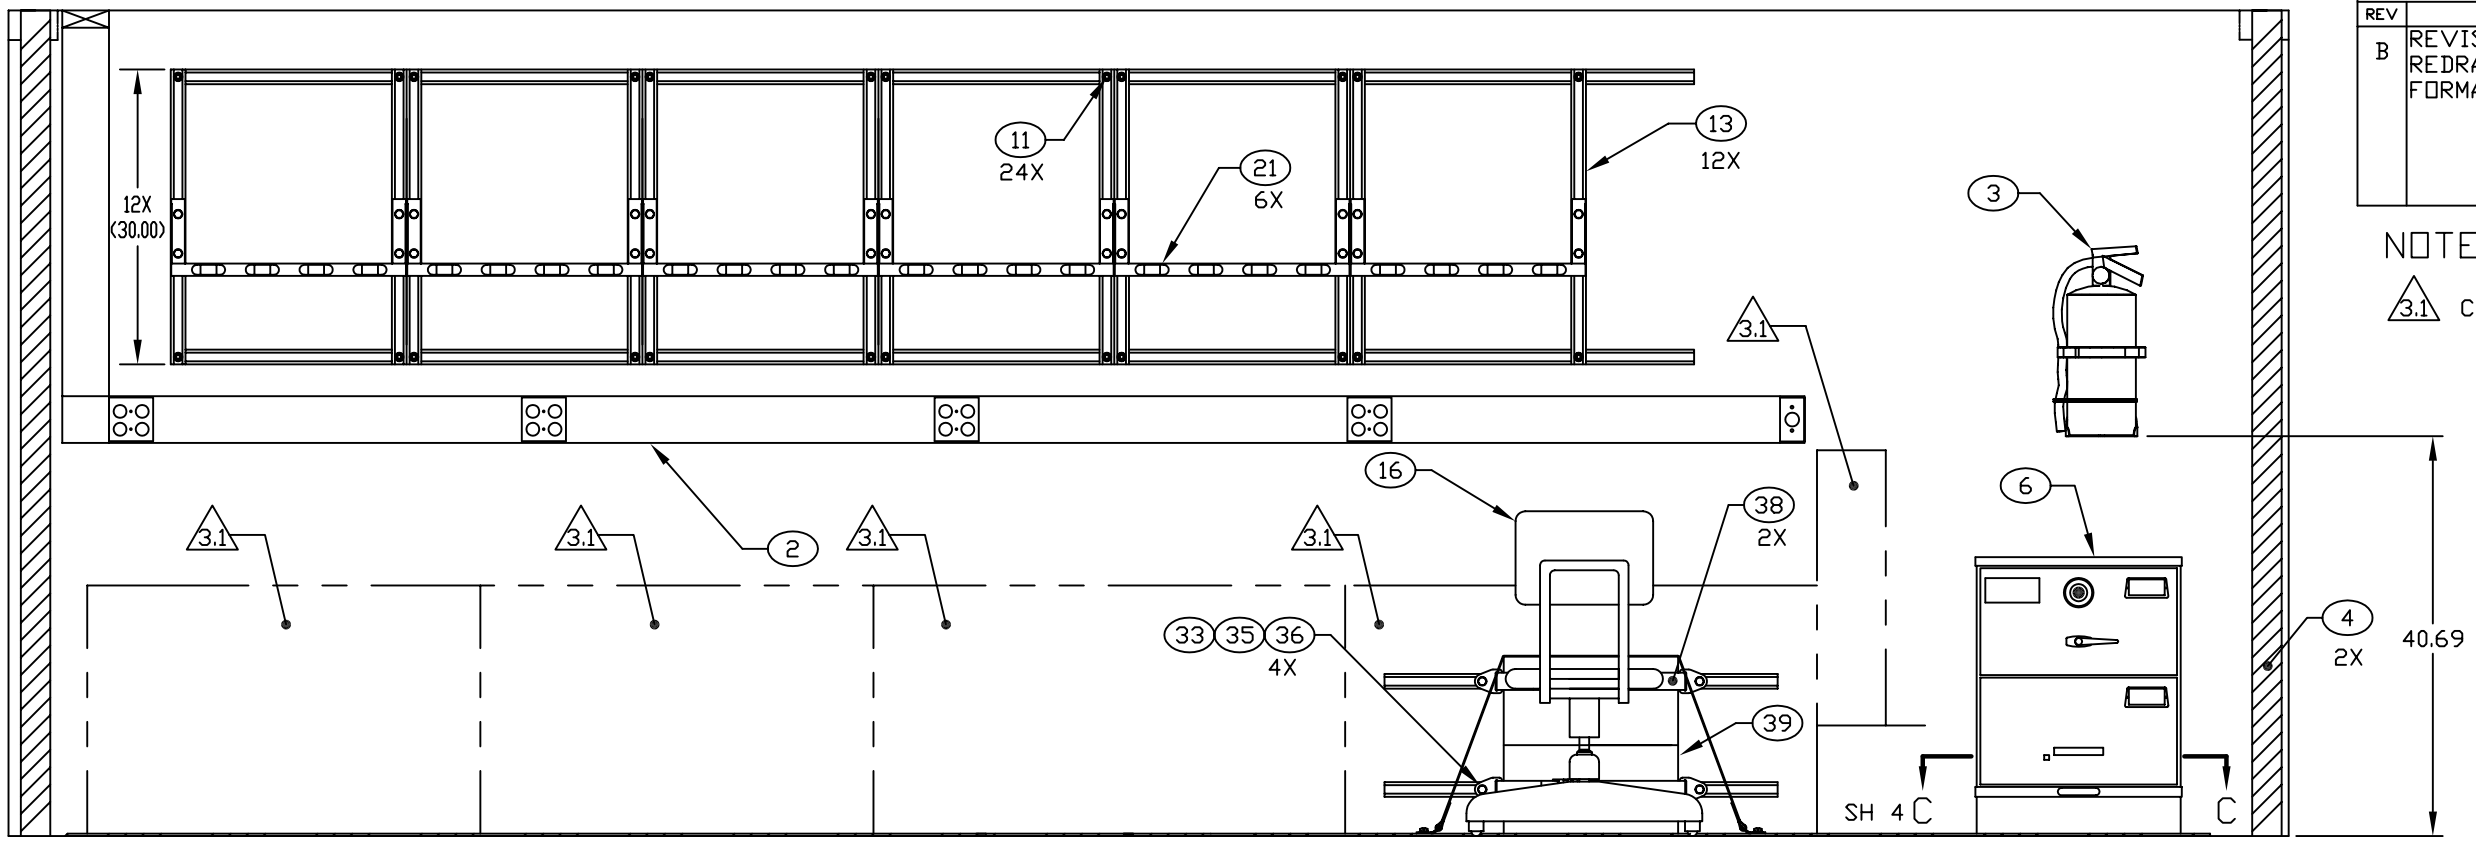

SECTION A-A SH 2

ROTATED 180°

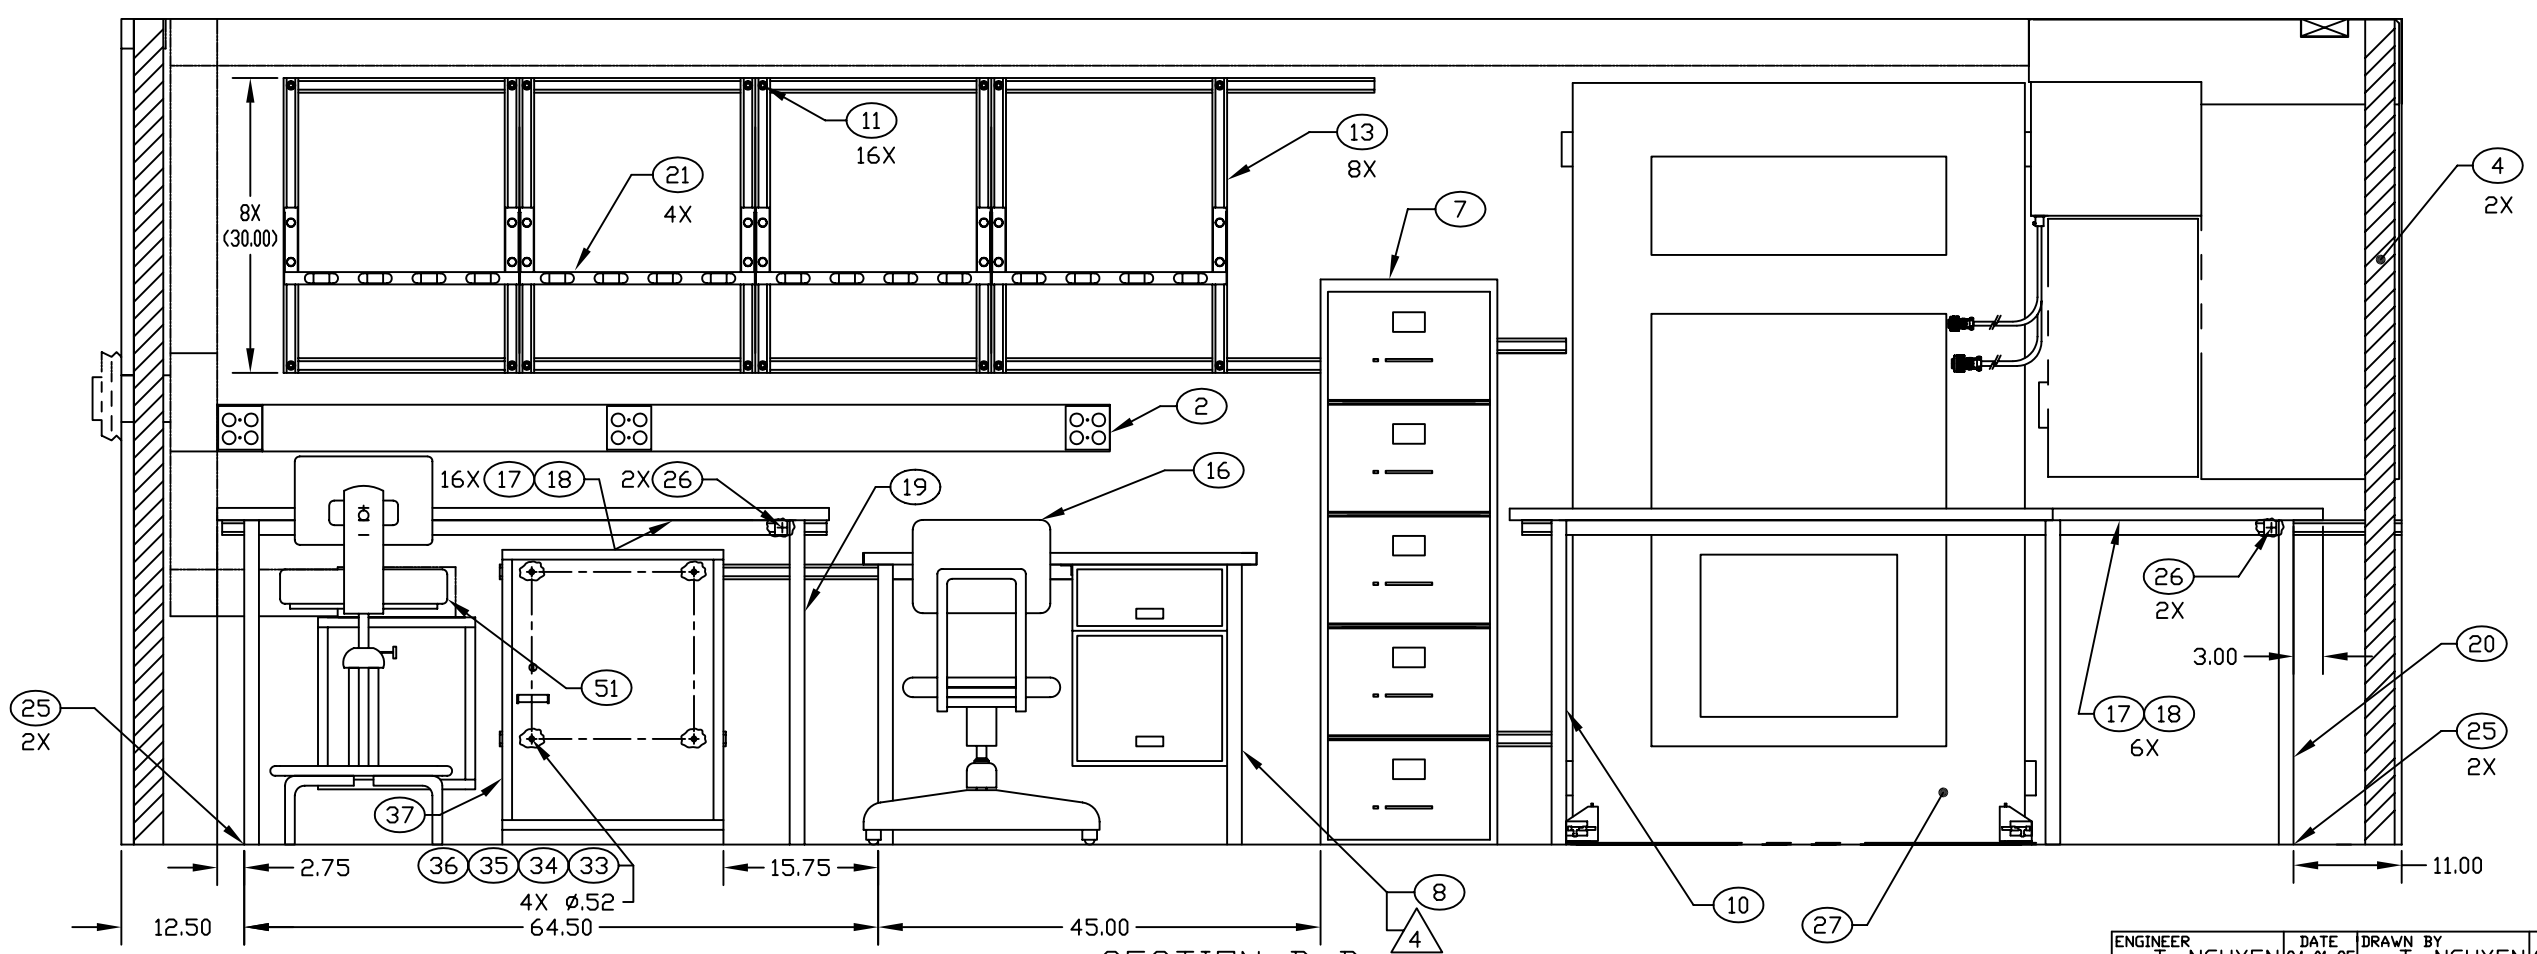

SECTION B-B SH 2

ENGINEER	DATE	DRAWN BY	DATE	SIZE	CAGE CODE	DWG NO	REV
T. NGUYEN	94-01-25	T. NGUYEN	94-01-25	D	91145	MFFC050101	B
NEXT ASSEMBLY FINAL		CHECKER MAB	94-02	SCALE 1/10		SH 3	