REVISION HISTORY			
REV	DESCRIPTION	DATE	APPROVAL
J	REVISED AND PARTIALLY REDRAWN BY M BEUSTER. LIGHTING UPDATED.	07-02-13	R A VOTAW

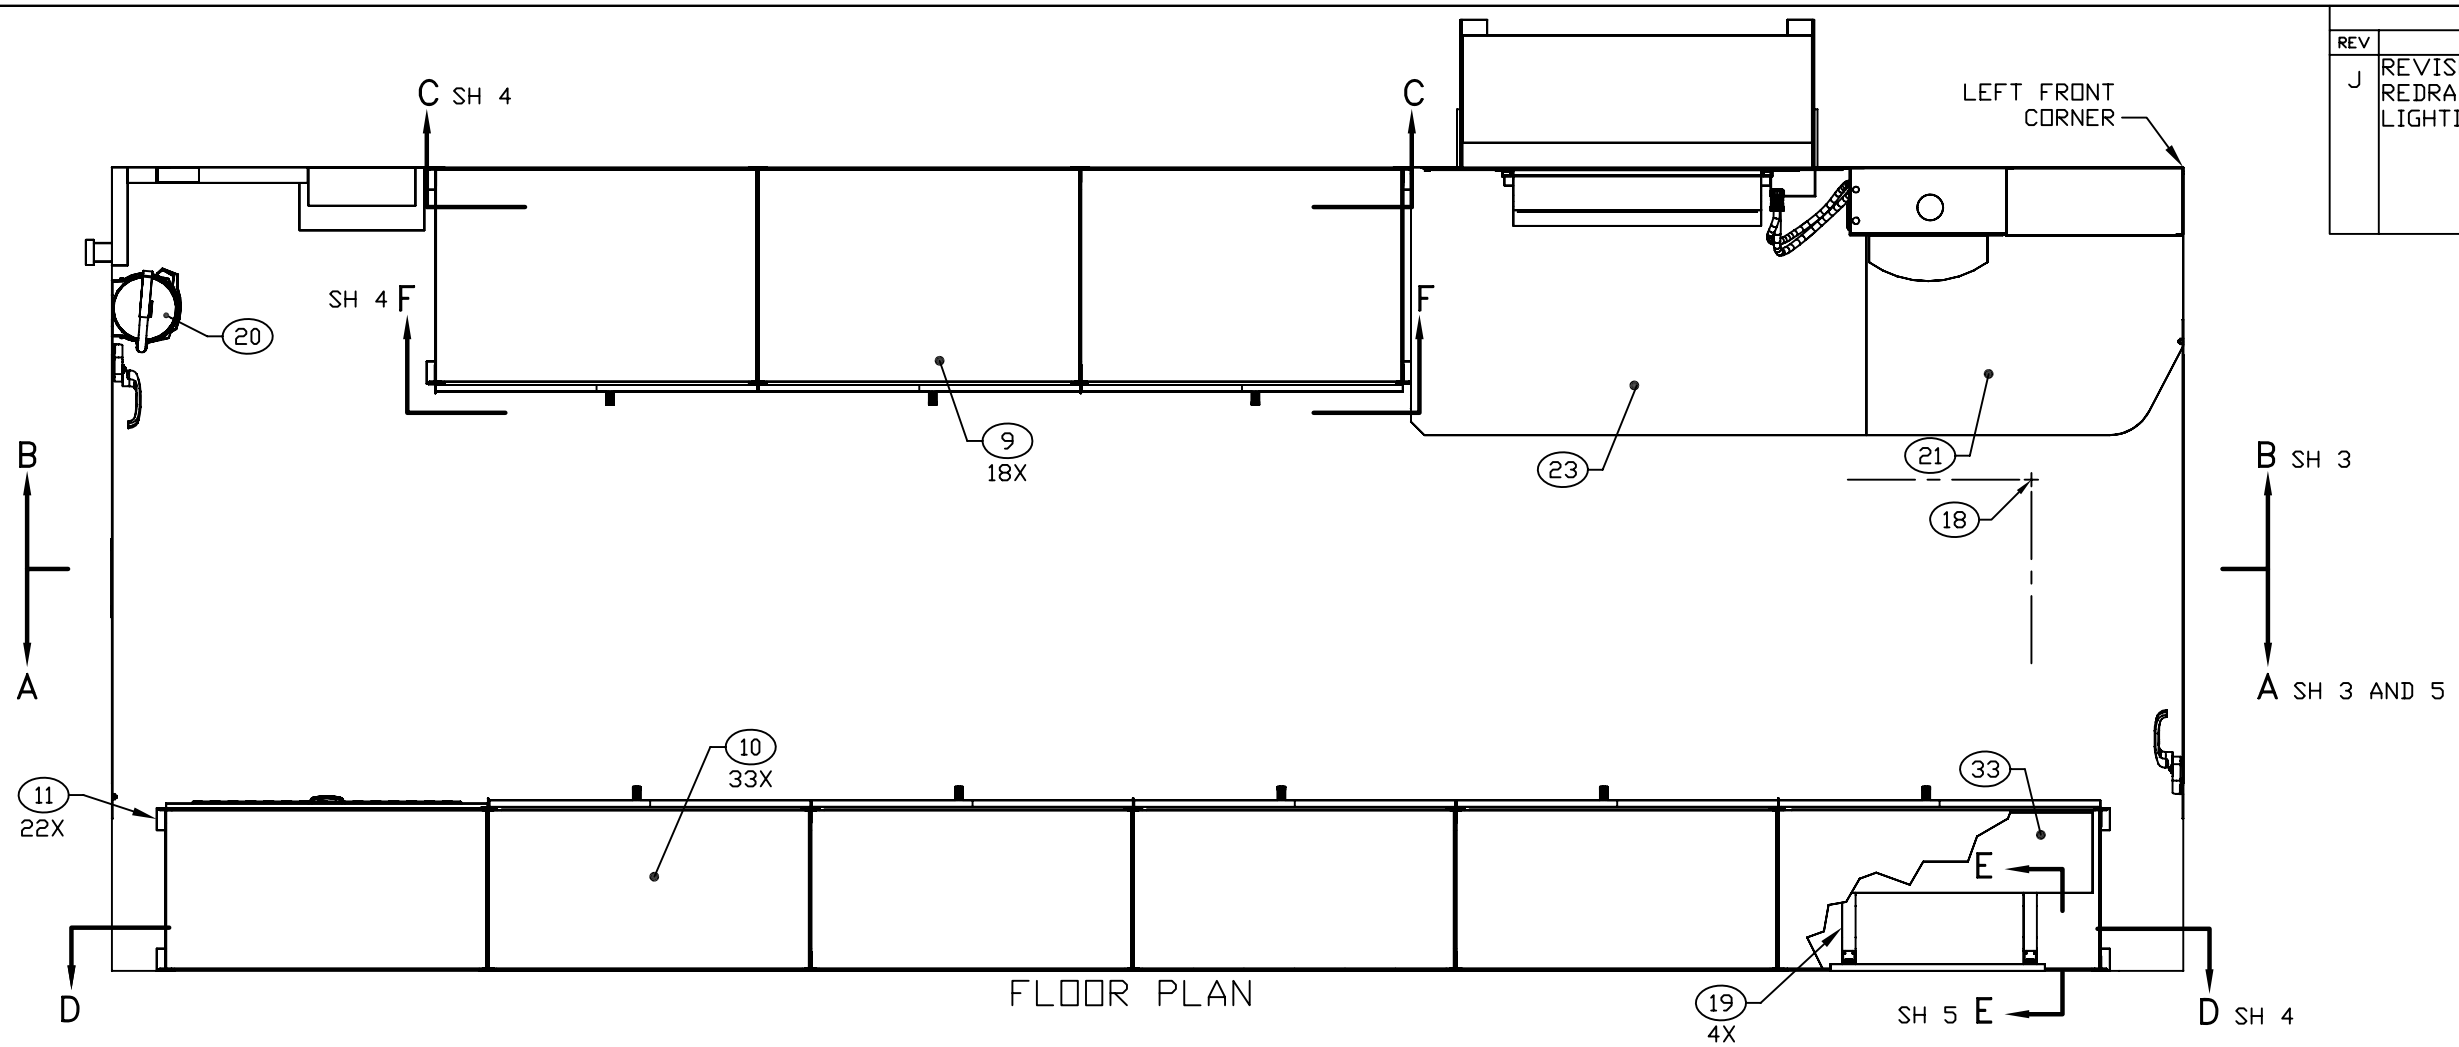

FLOOR PLAN

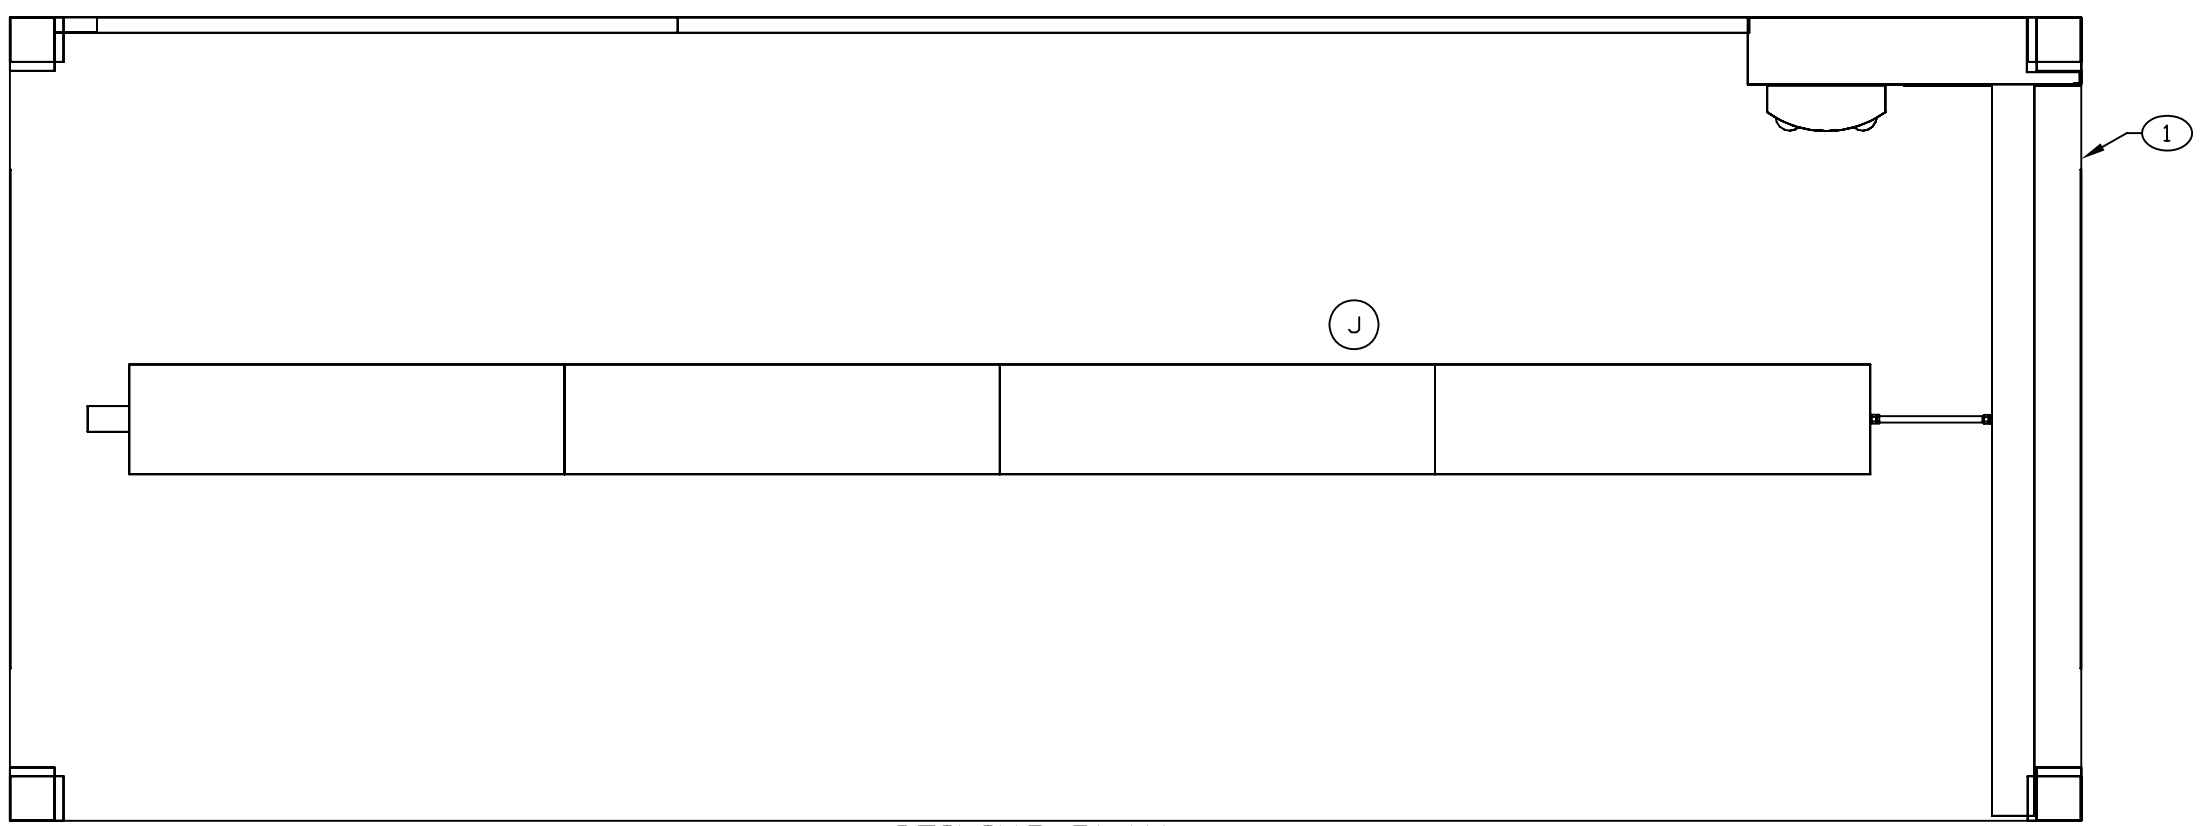

CEILING PLAN

ENGINEER	DATE	DRAWN BY	DATE	SIZE	CAGE CODE	DWG NO	REV
R. VOTAW	90-08-02	MAB	97-05-23	D	91145	MFTR010401	J
NEXT ASSEMBLY		CHECKER					
FINAL		MAB	91-06-19	SCALE 1/11		SHEET 2	

REVISION HISTORY			
REV	DESCRIPTION	DATE	APPROVAL
J	REVISED AND PARTIALLY REDRAWN BY M BEUSTER. (2) ITEM ADDED.	07-02-13	R A VOTAW

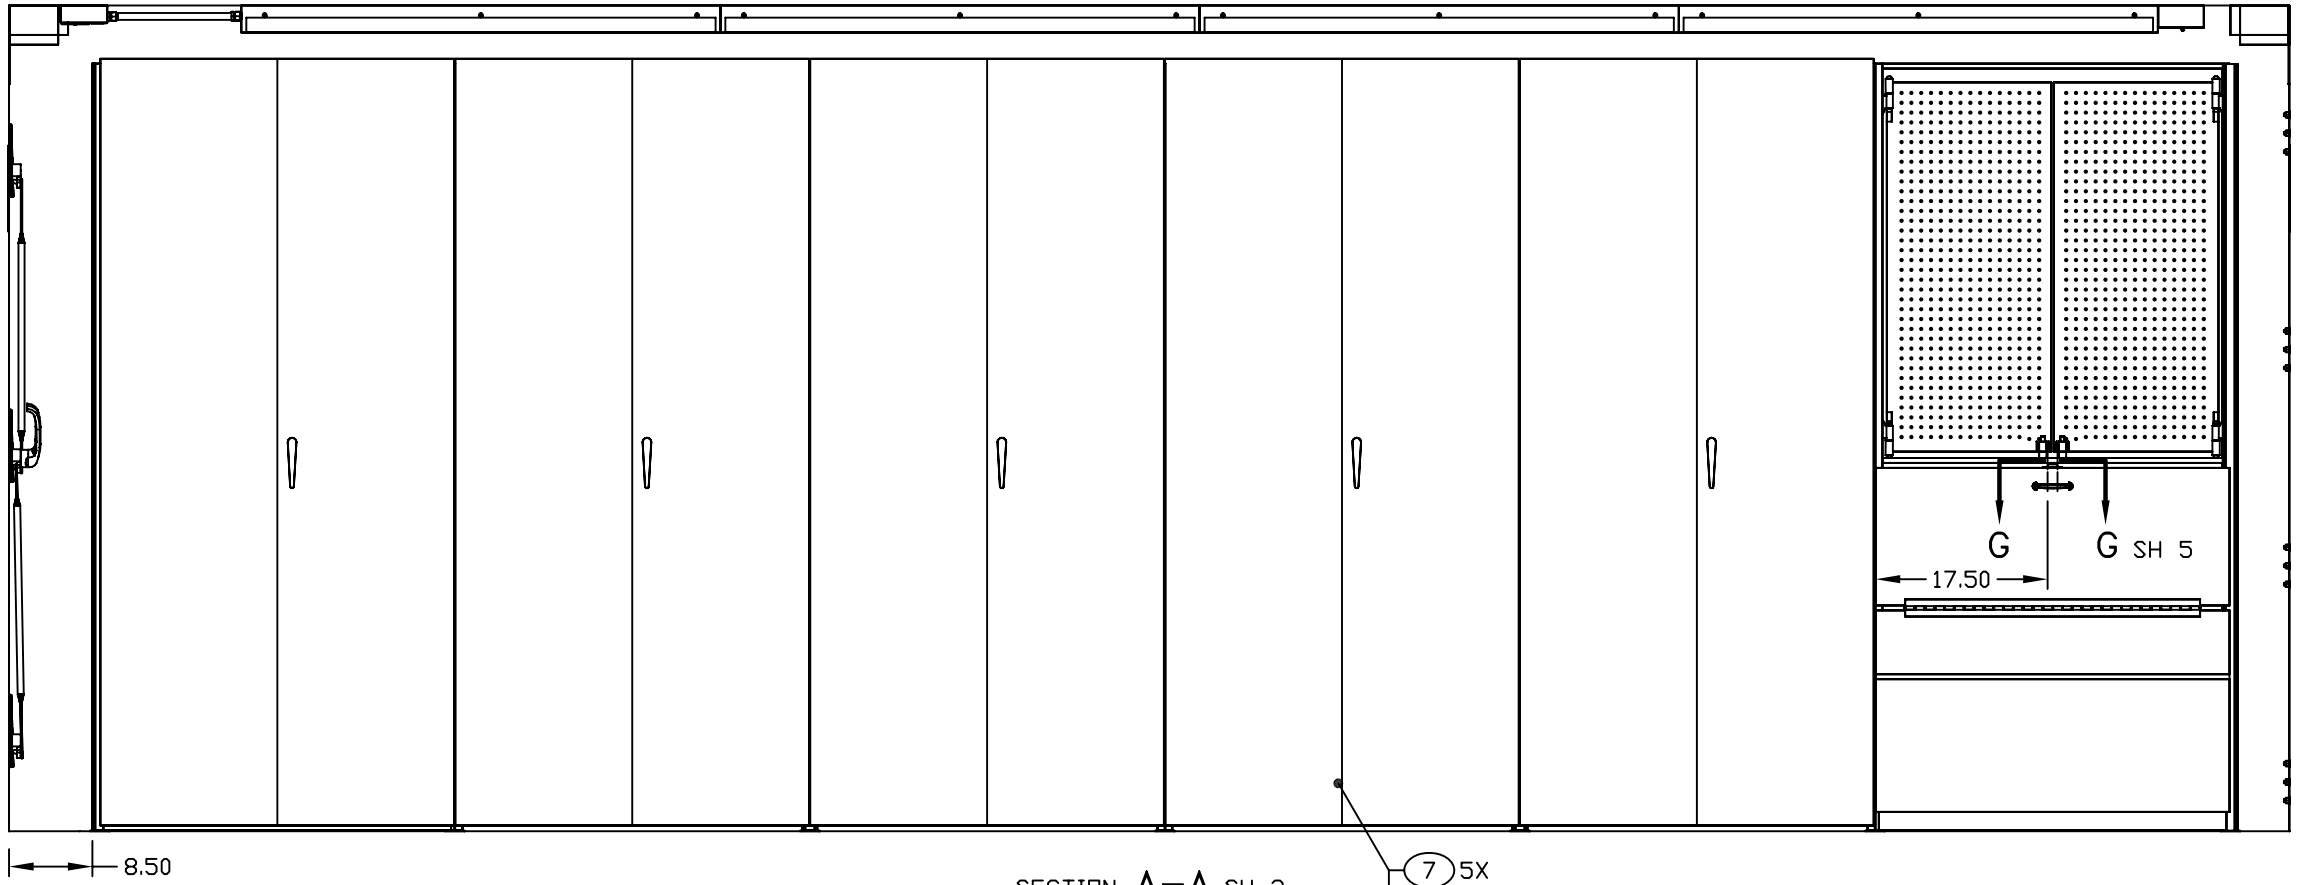

SECTION A–A SH 2
ROTATED 180°

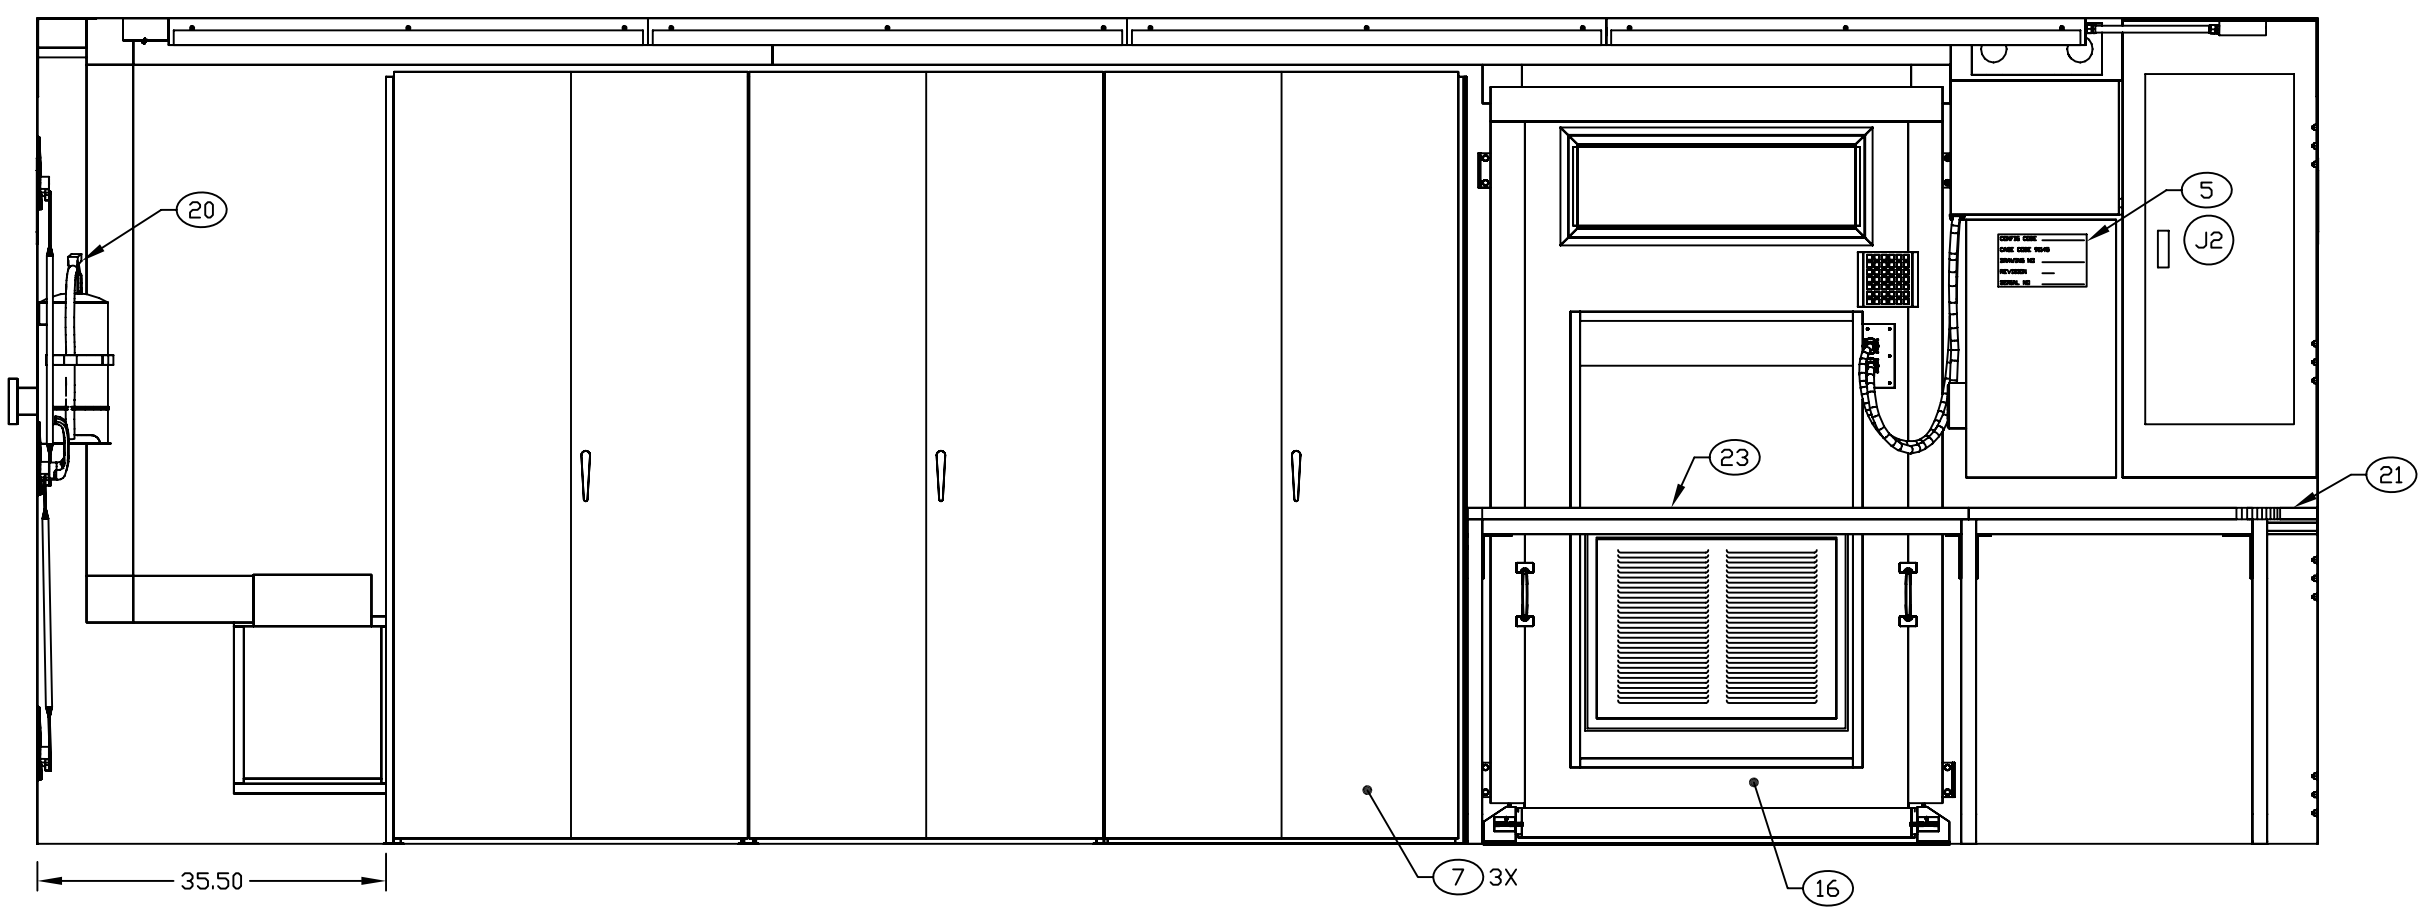

SECTION B–B SH 2

ENGINEER	DATE	DRAWN BY	DATE	SIZE	CAGE CODE	DWG NO	REV
R VOTAW	90-08-02	MAB	97-05-23	D	91145	MFTR010401	J
NEXT ASSEMBLY		CHECKER					
FINAL		MAB	91-06-19	SCALE 1/10		SHEET 3	