REVISIONS			
REV	DESCRIPTION	DATE	APPROVAL
A	REDRAWN WITH CHANGES. UPRIGHTS, SHELVING, AND SWINGING DOORS REPLACED WITH CABINETS.	02-05-22	R VOTAW

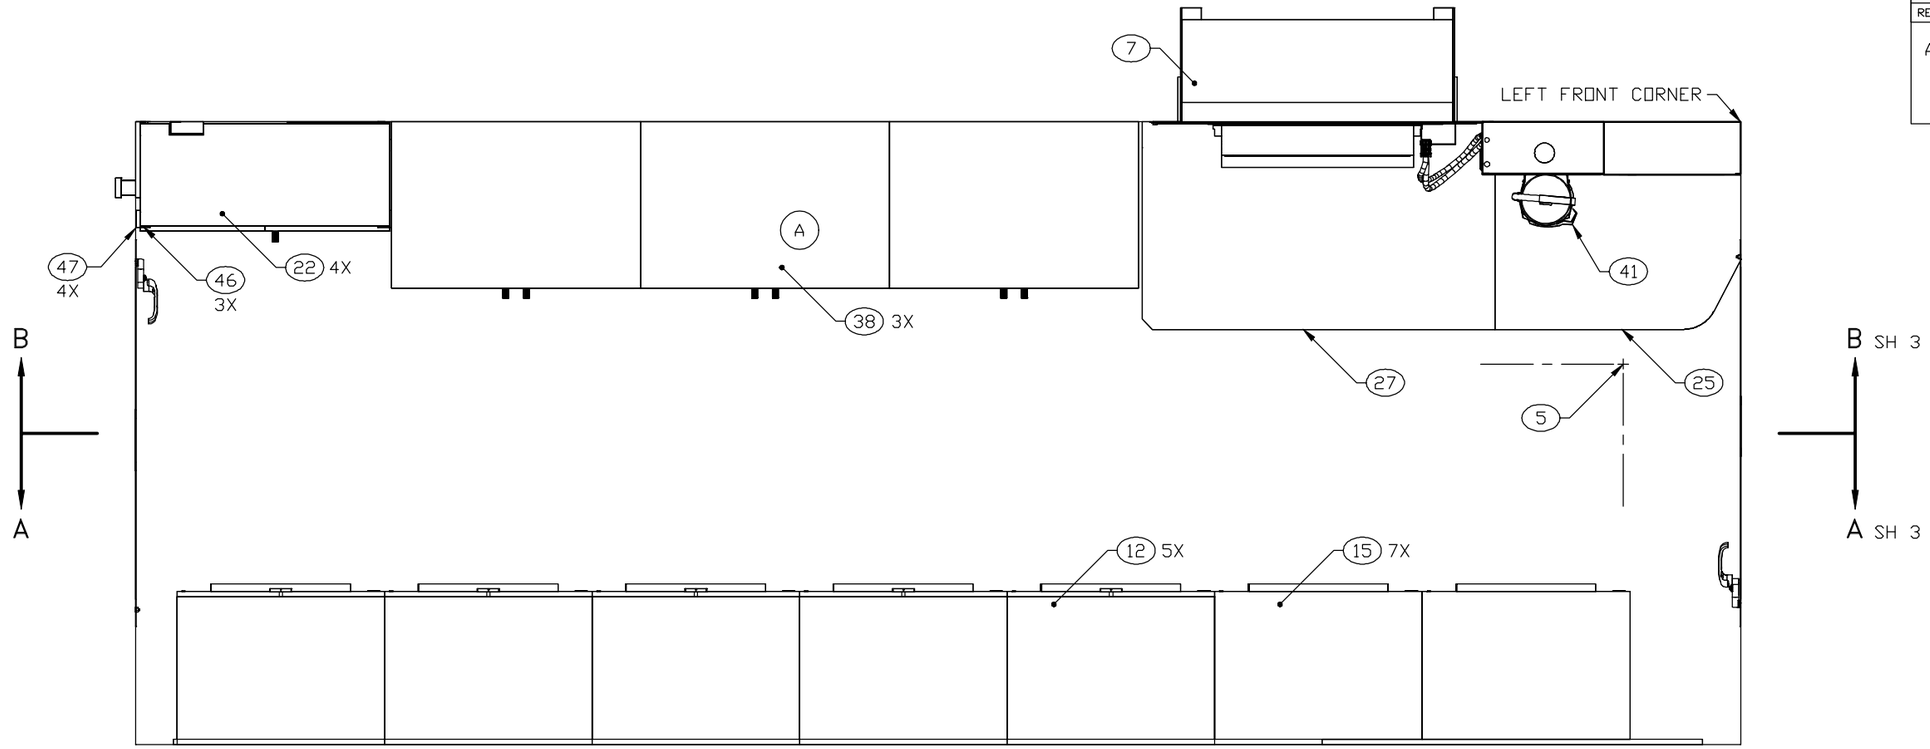

FLOOR PLAN

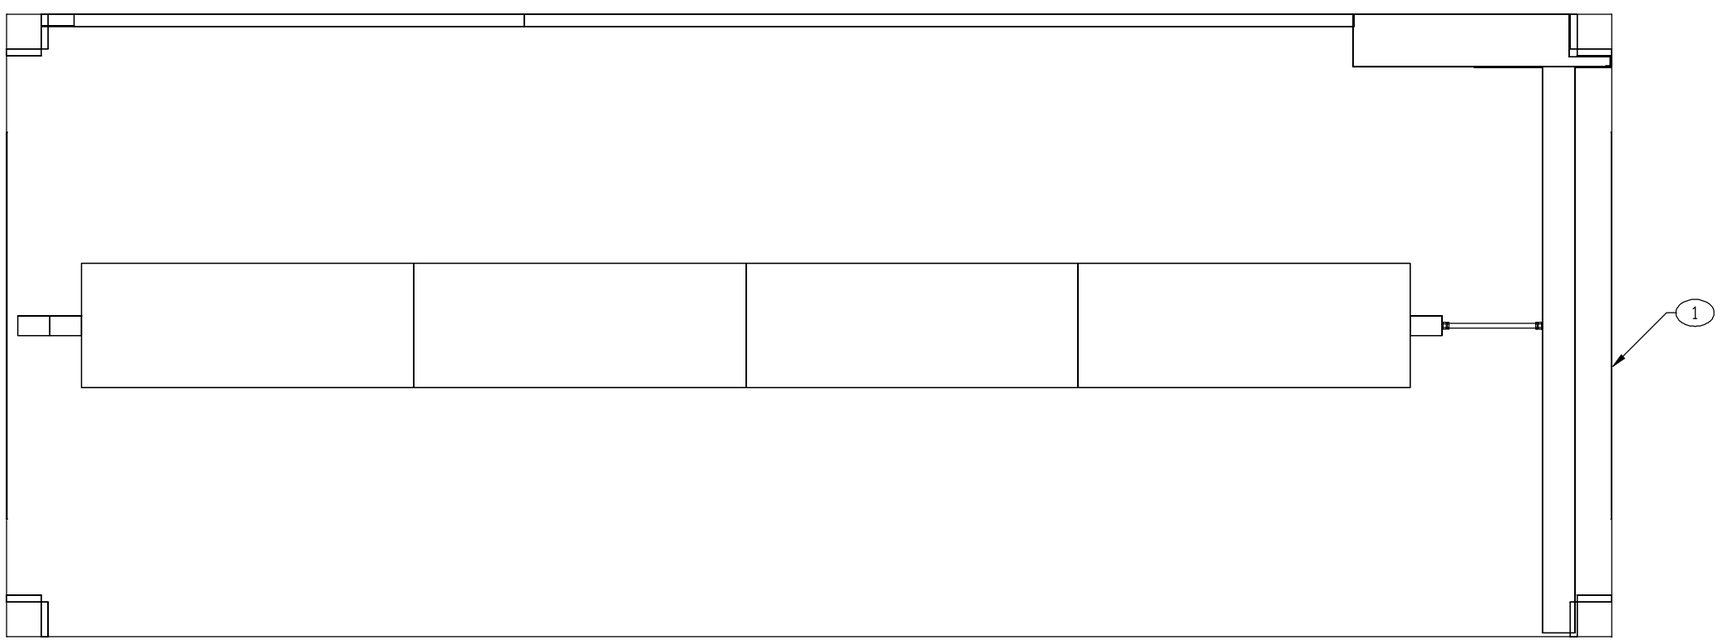

CEILING PLAN

ENGINEER	DATE	DRAWER	DATE	SIZE	CAGE CODE	DRAWING NUMBER	REV
M BEUSTER	02-05-13	MAB	02-05-13	D	91145	MFFT040201	A
NEXT ASSEMBLY		CHECKER		SCALE		SHEET	
FINAL		TN	02-05-13	1/11		2	

REVISIONS			
REV	DESCRIPTION	DATE	APPROVAL
A	REDRAWN WITH CHANGES. UPRIGHTS, SHELVING, AND SWINGING DOORS REPLACED WITH CABINETS.	02-05-22	R VOTAW

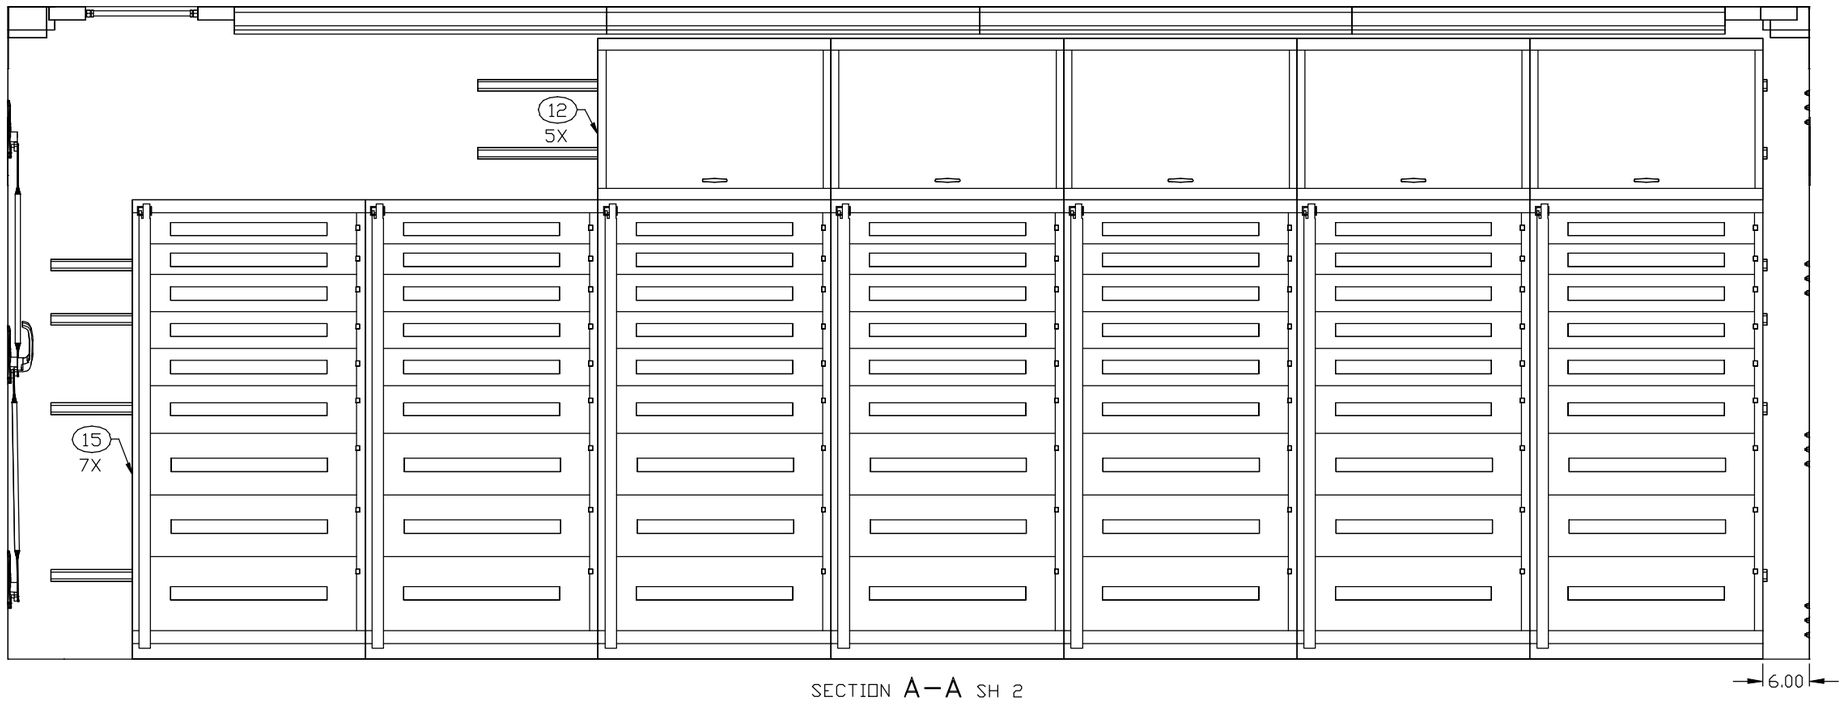

SECTION A–A SH 2
ROTATED 180°

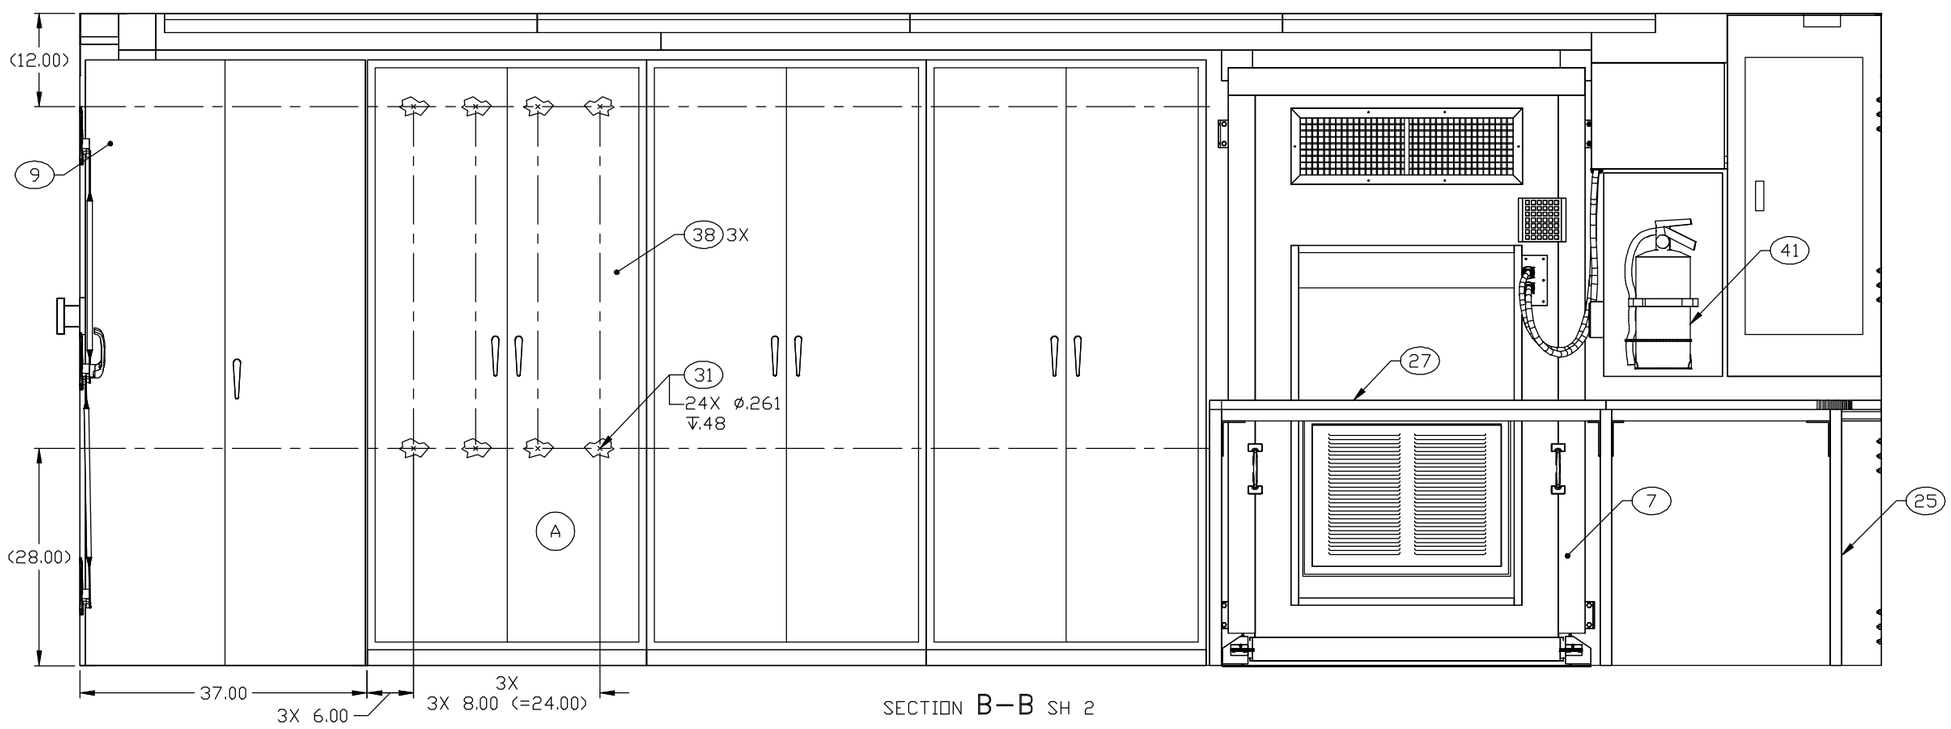

SECTION B–B SH 2

ENGINEER	DATE	DRAWER	DATE	SIZE	CAGE CODE	DRAWING NUMBER	REV
M BEUSTER	02-05-13	MAB	02-05-13	D	91145	MFFT040201	A
NEXT ASSEMBLY		CHECKER		SCALE		SHEET	
FINAL		TN	02-05-13	1/10		3	