REVISION HISTORY			
REV	DESCRIPTION	DATE	APPROVAL
B	REDRAWN WITH CHANGES.	02-07-01	R A VOTAW

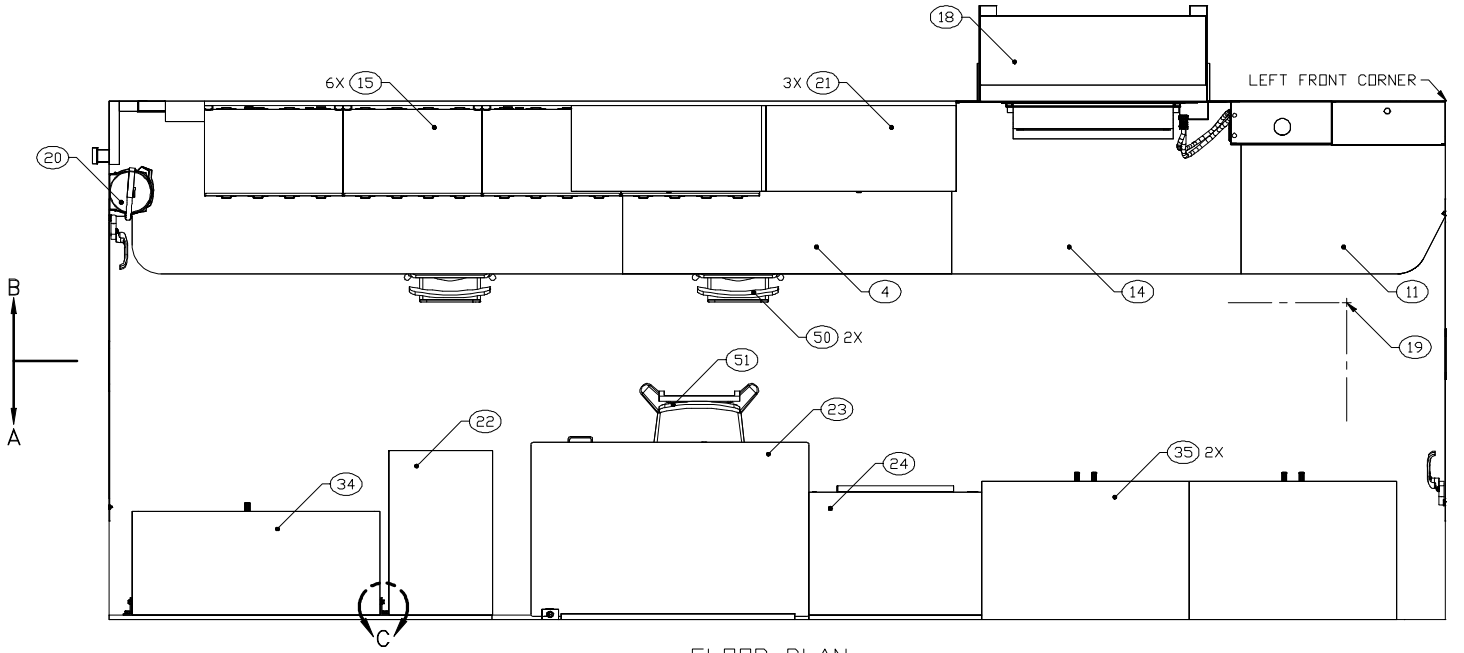

FLOOR PLAN

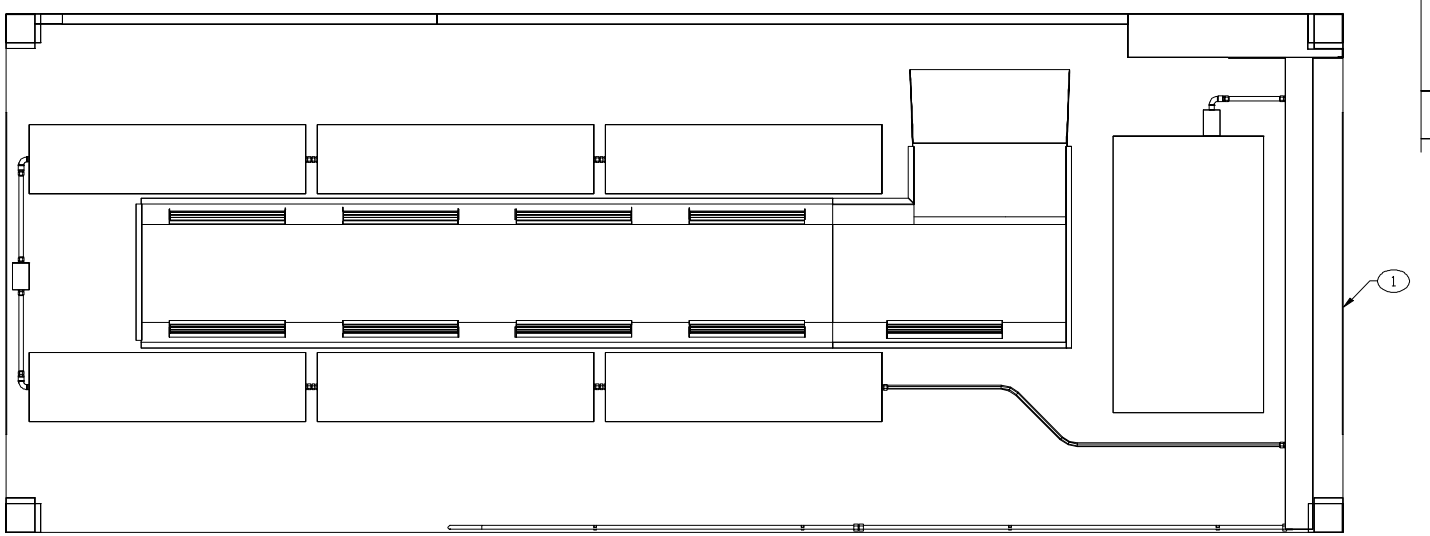

CEILING PLAN

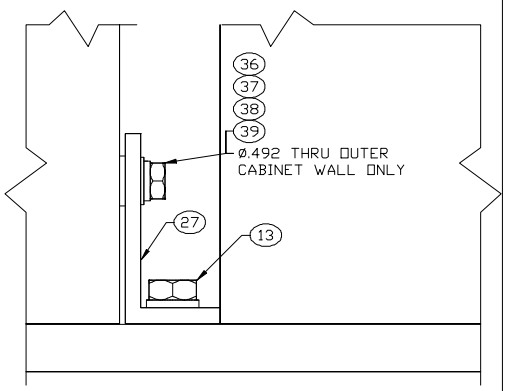

VIEW C

SCALE 1/1
2X SHOWN
2X OPPOSITE

ENGINEER	DATE	DRAWER	DATE	SIZE	CAGE CODE	DRAWING NUMBER	REV
F S DELEON	82-07-16	MAB	02-07-01	D	91145	MF WC110201	B
NEXT ASSEMBLY		CHECKER					
FINAL		RWS	83-09-08	SCALE 1/11		SHEET 2	

REVISION HISTORY			
REV	DESCRIPTION	DATE	APPROVAL
B	REDRAWN WITH CHANGES.	02-07-01	R A VOTAW

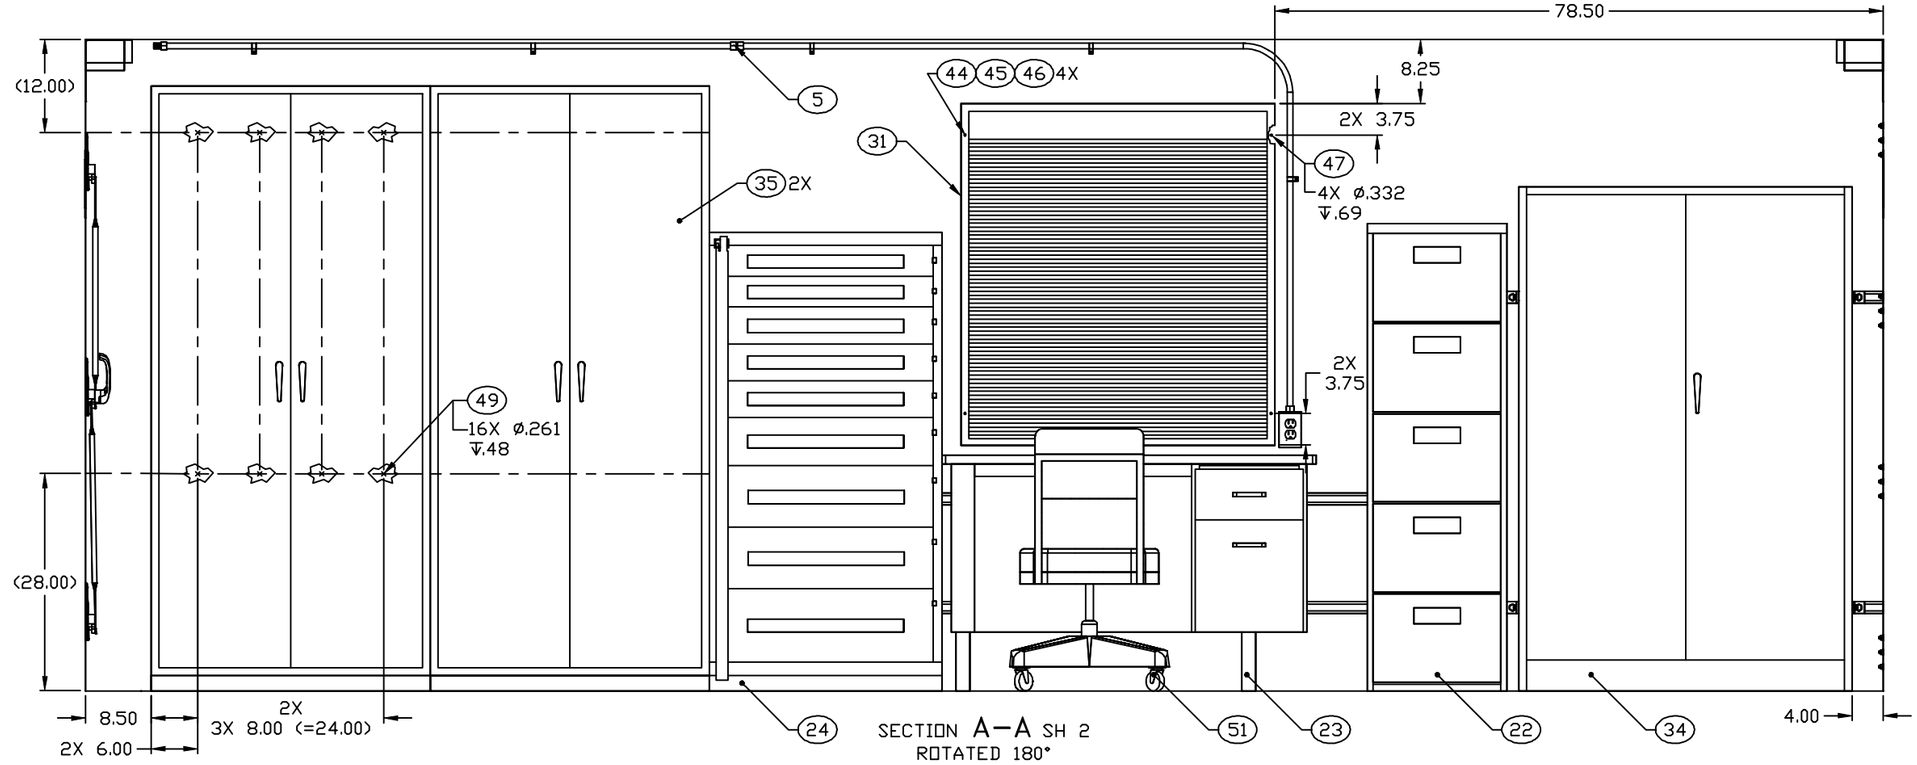

SECTION A–A SH 2
ROTATED 180°

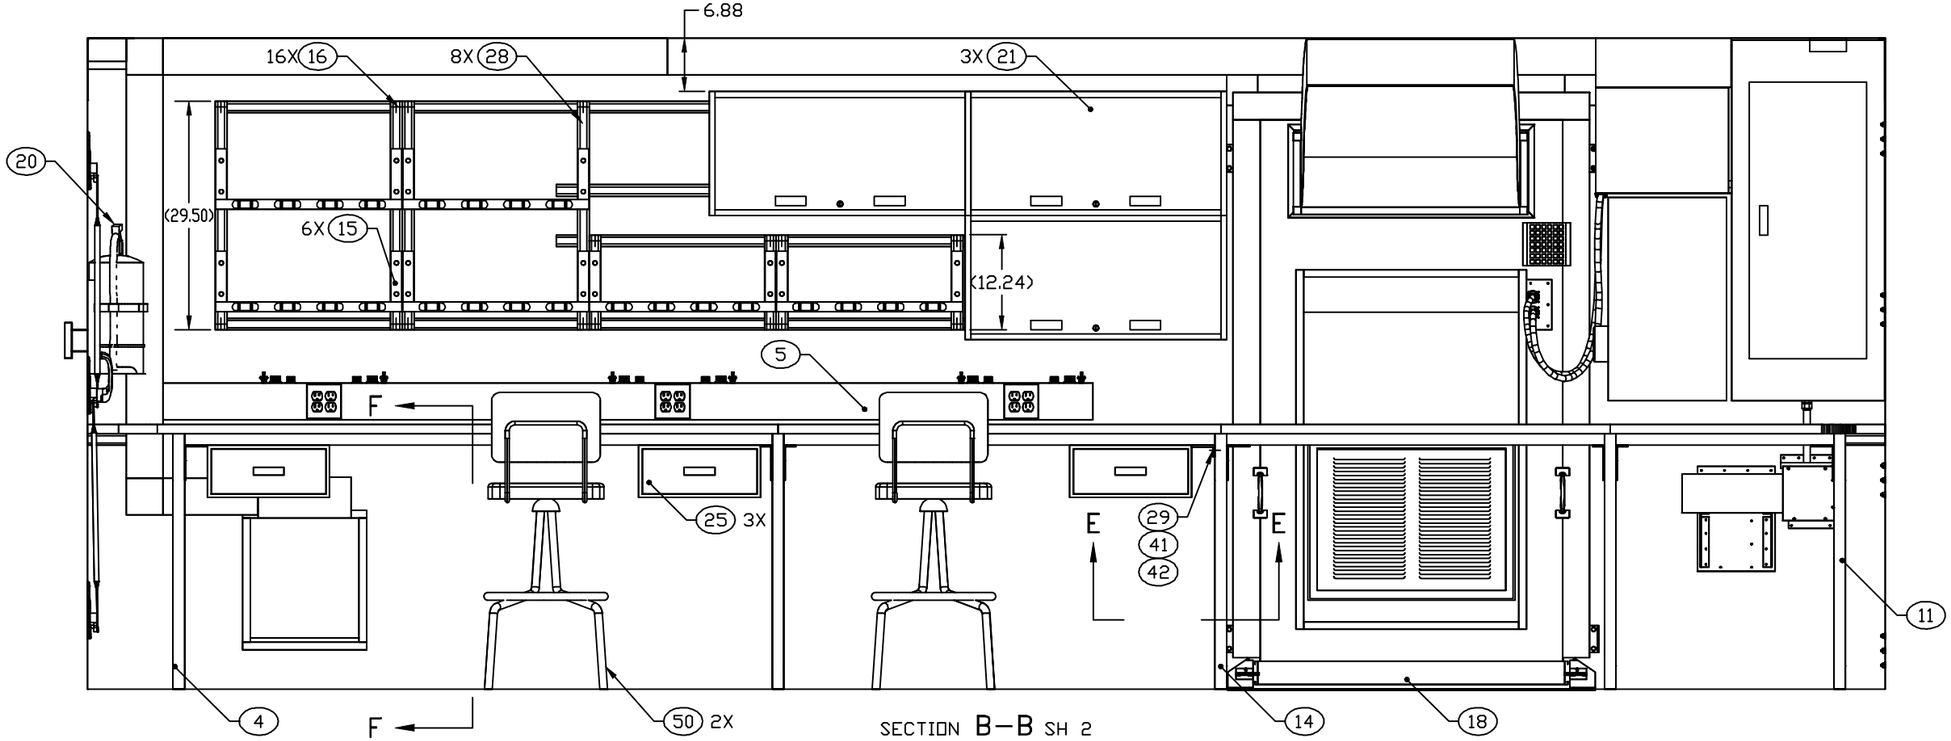

SECTION B–B SH 2

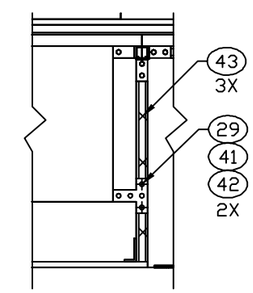

SECTION E–E

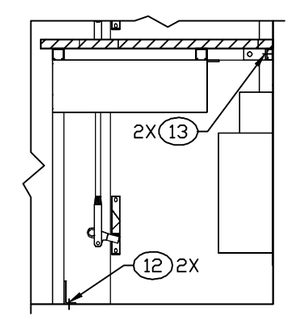

SECTION F–F

ENGINEER	DATE	DRAWER	DATE	SIZE	CAGE CODE	DRAWING NUMBER	REV
F S DELEON	82-07-16	MAB	02-07-01	D	91145	MFWC110201	B
NEXT ASSEMBLY		CHECKER		SCALE		SHEET	
FINAL		RWS	83-09-08	1/10		3	