REVISION HISTORY			
REV	DESCRIPTION	DATE	APPROVAL
A	REDRAWN WITH CHANGE. TOTALLY REVISED.	02-02-21	R A VOTAW

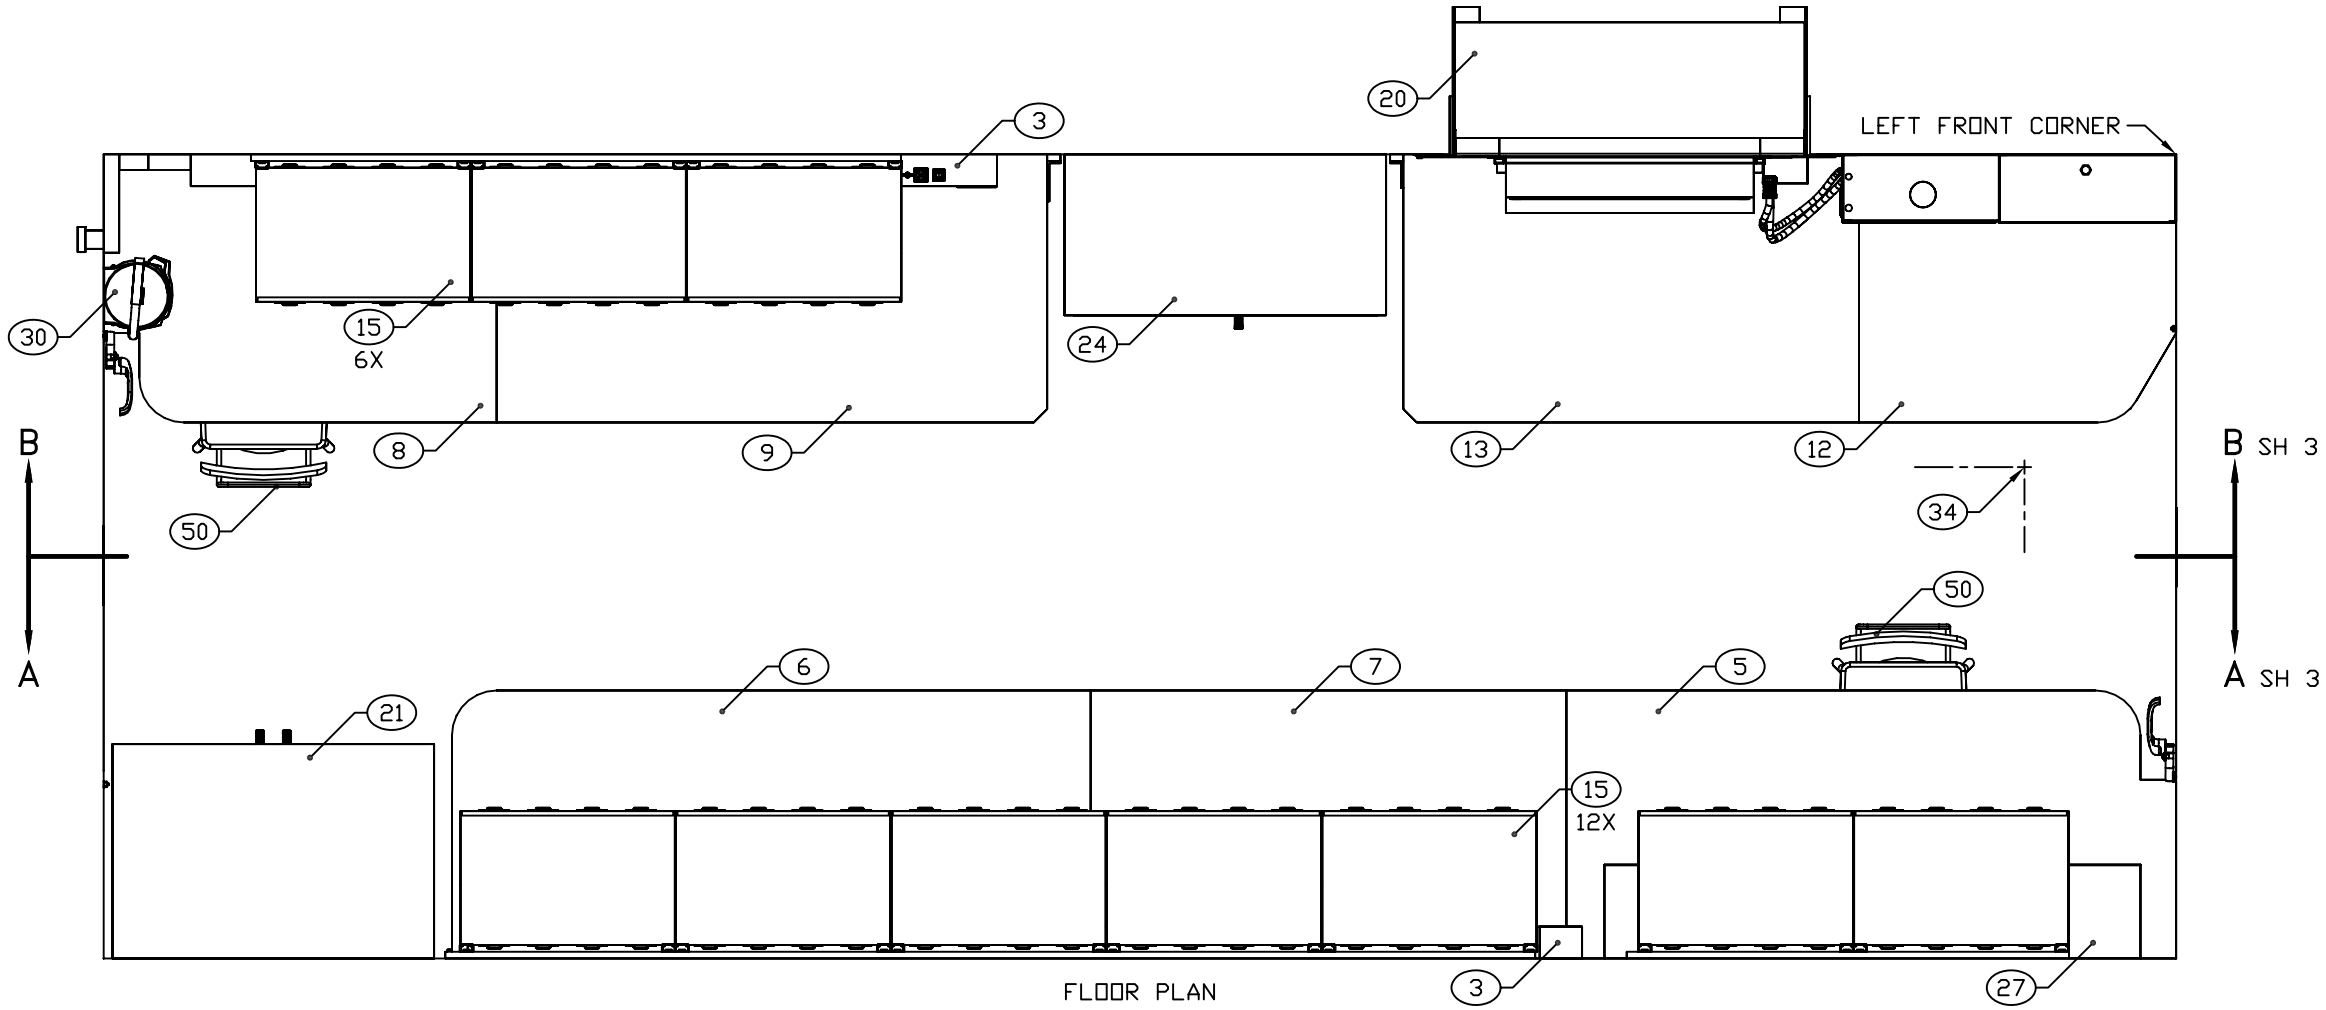

FLOOR PLAN

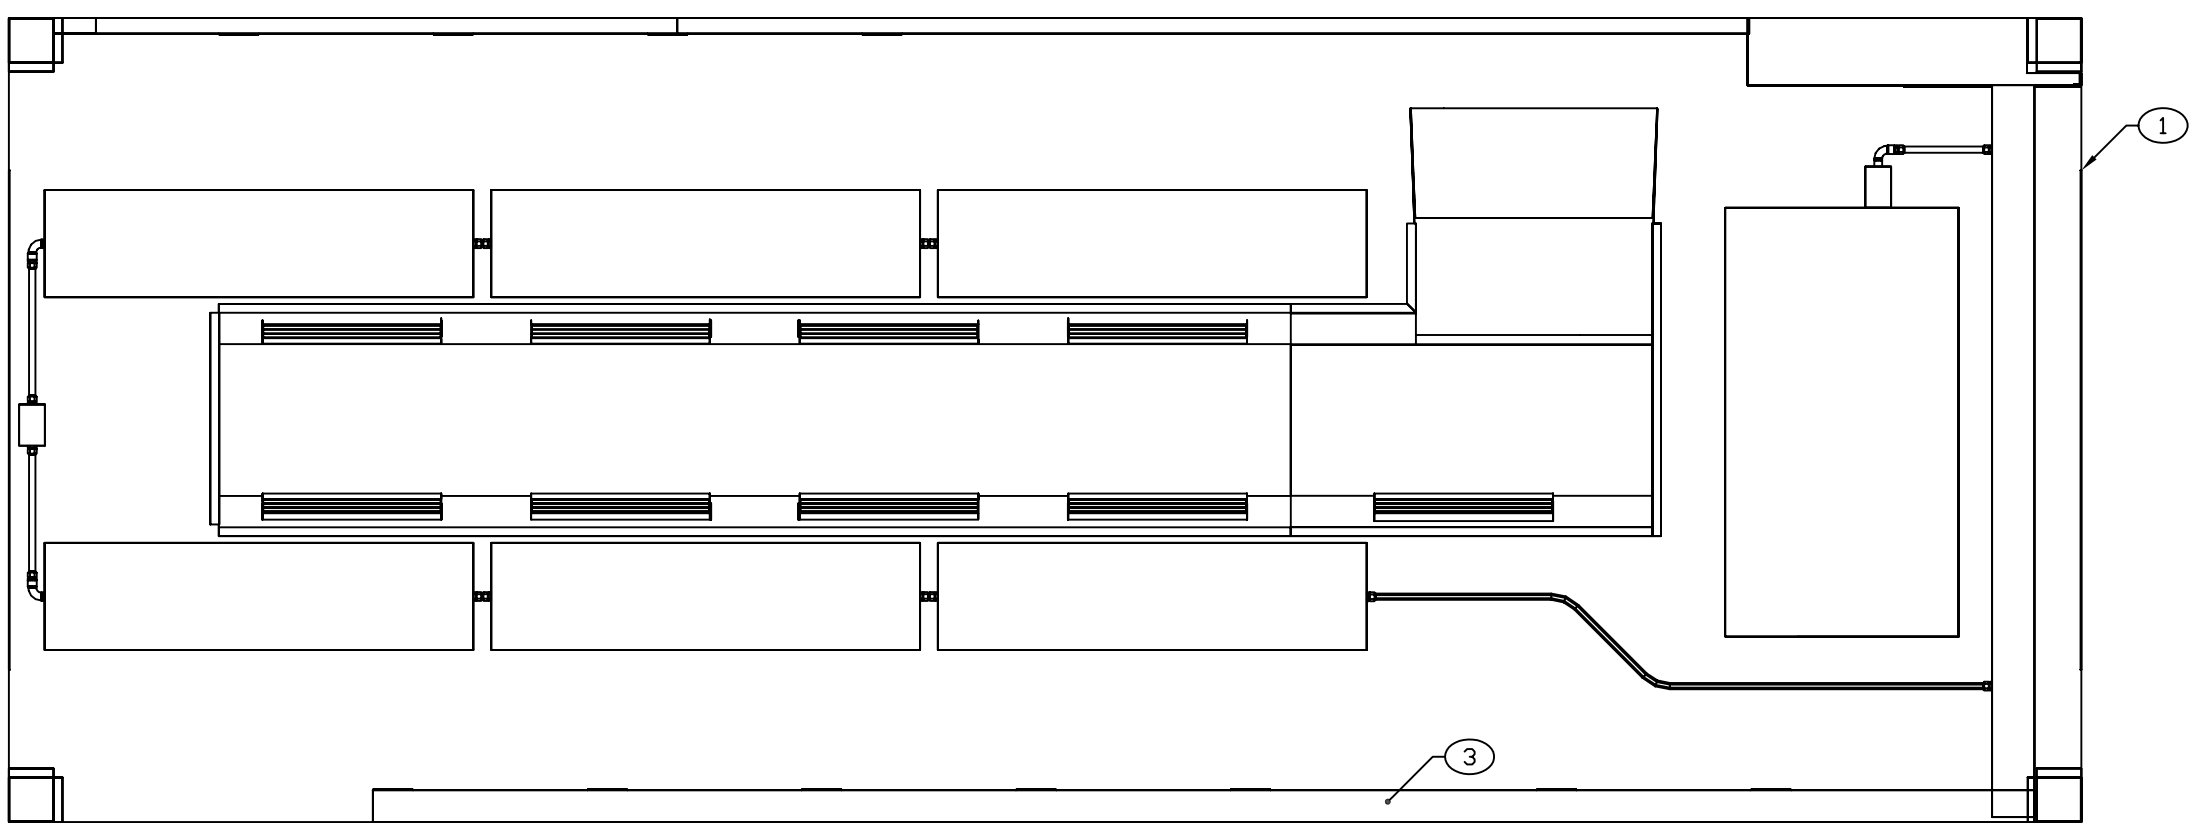

CEILING PLAN

ENGINEER	DATE	DRAWER	DATE	SIZE	CAGE CODE	DRAWING NUMBER	REV
D. SINSAY	86-11-3	MAB	02-02-20	D	91145	MFCL010101	A
NEXT ASSEMBLY		CHECKER		SCALE		SHEET	
FINAL		MAB	88-10-25	1/11		2	

REVISION HISTORY			
REV	DESCRIPTION	DATE	APPROVAL
B	(1) DIMENSION CHANGED.	02-10-07	R A VOTAW

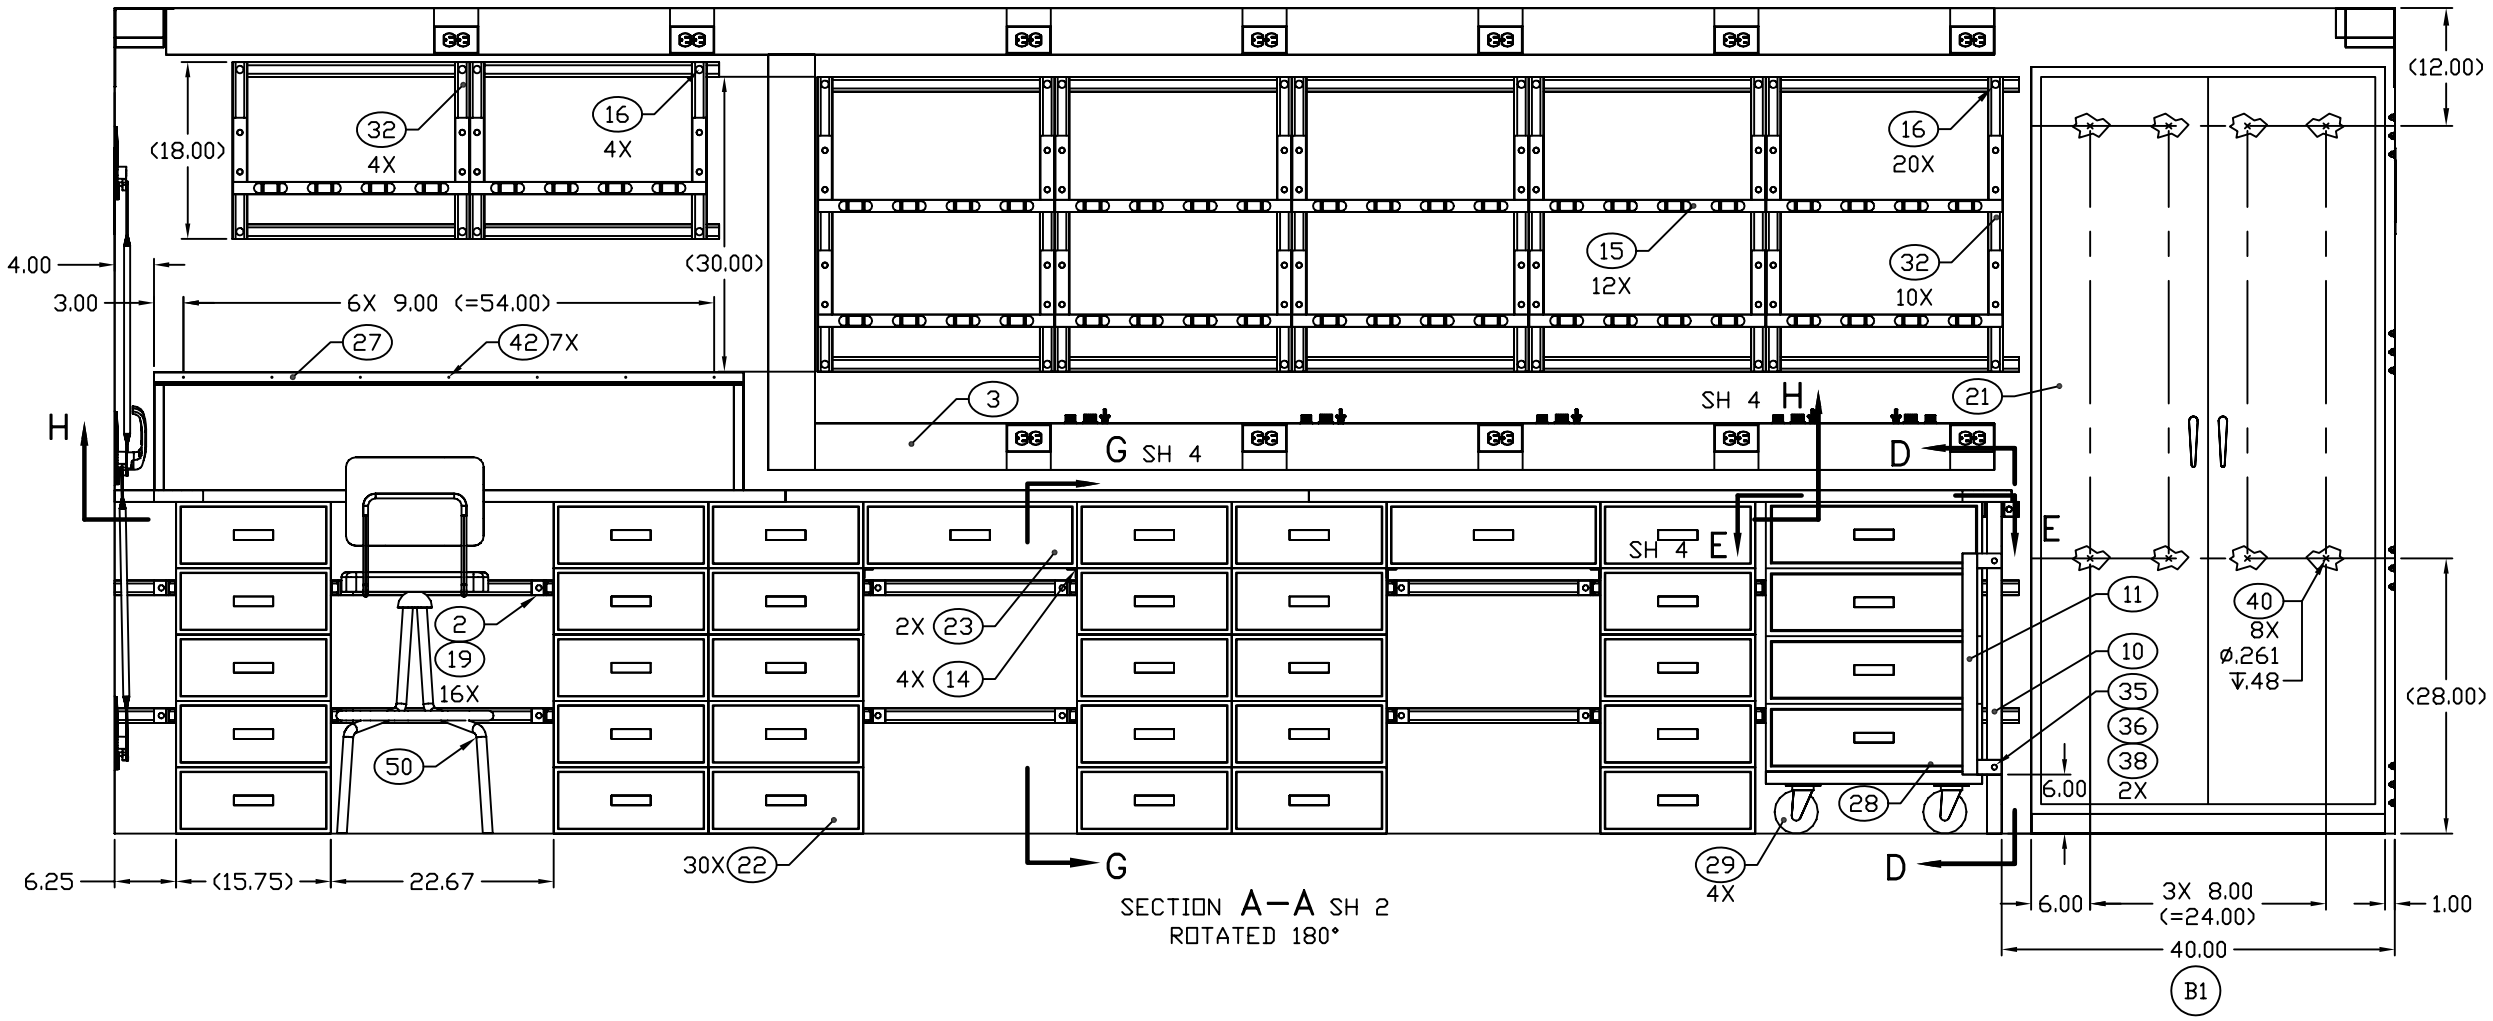

SECTION A–A SH 2
ROTATED 180°

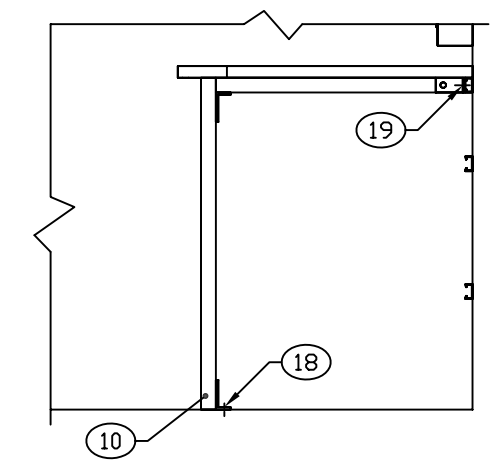

SECTION D–D
FRAME INSTALLATION

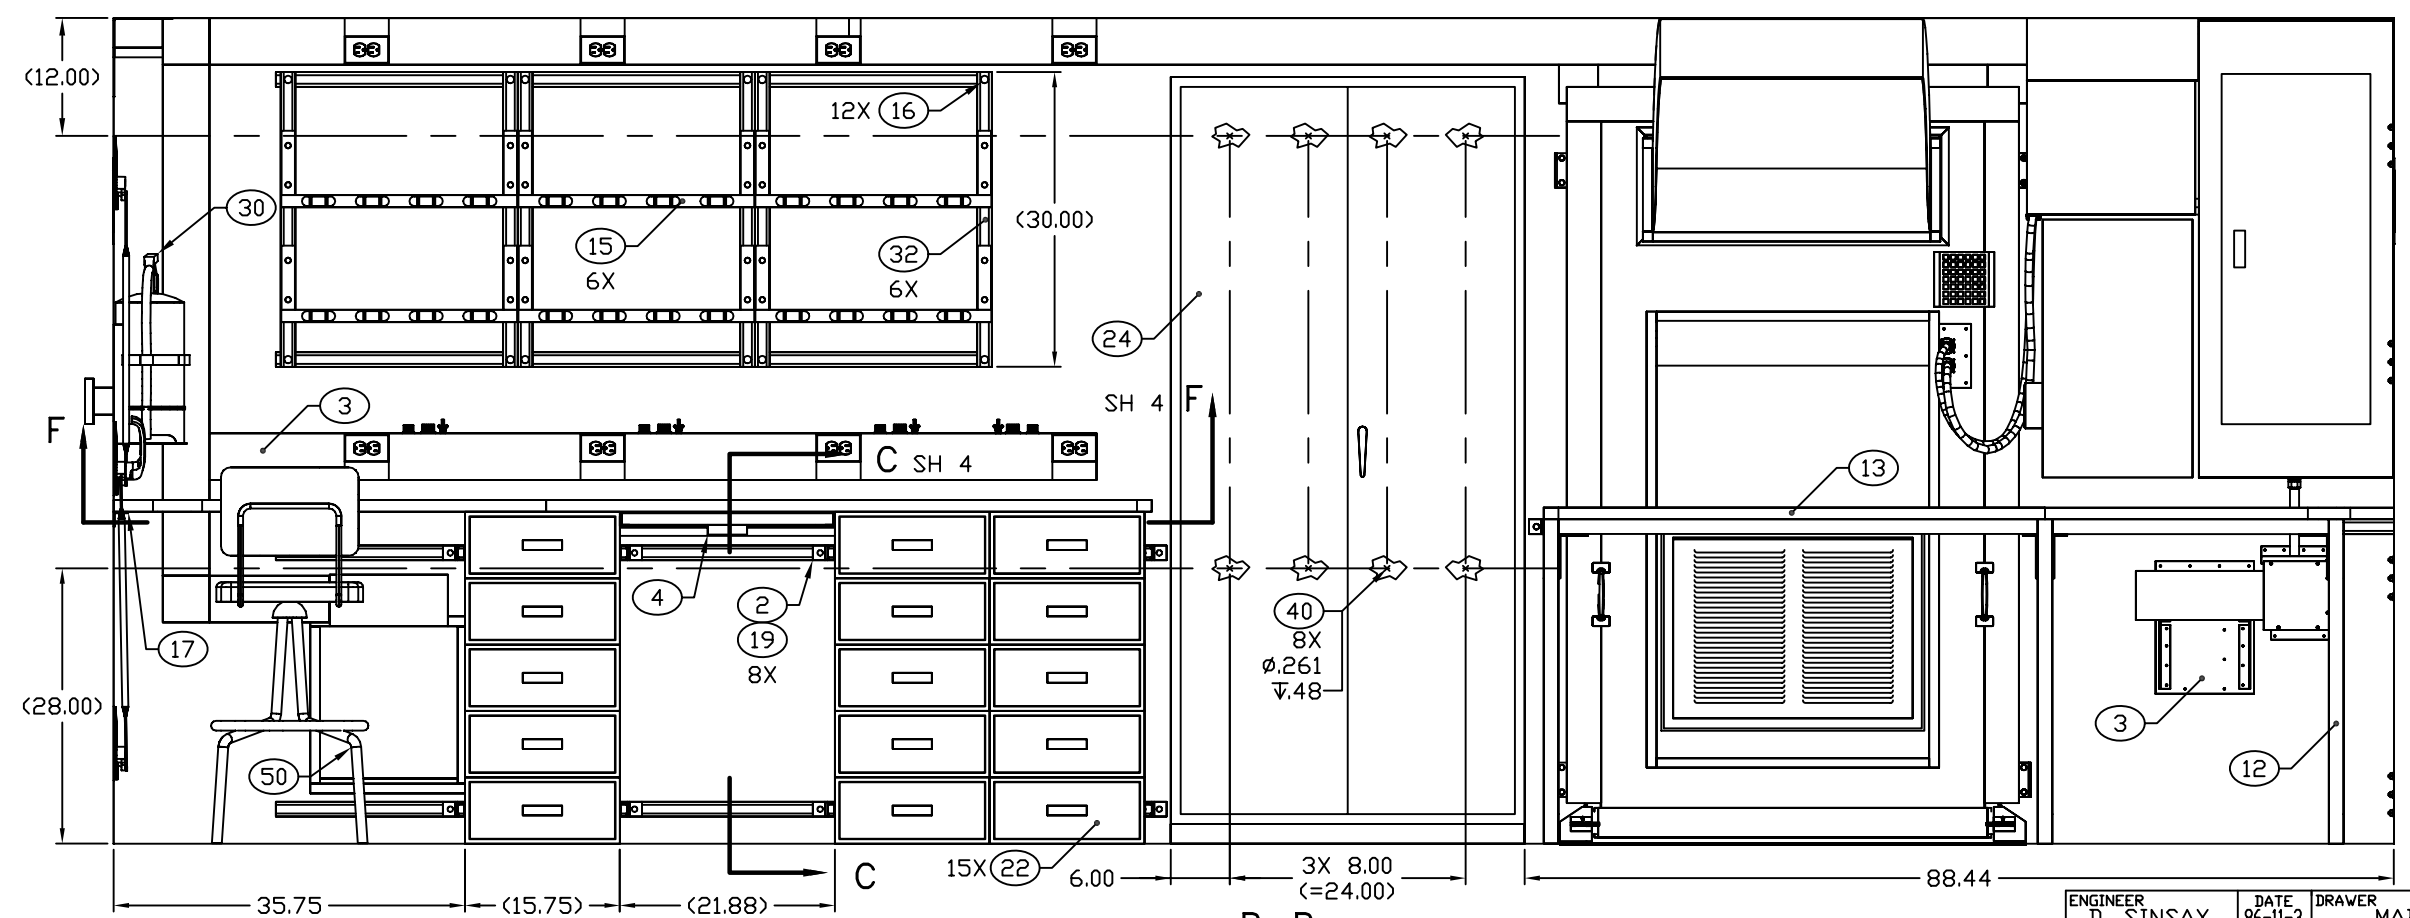

SECTION B–B SH 2

ENGINEER	DATE	DRAWER	DATE	SIZE	CAGE CODE	DRAWING NUMBER	REV
D. SINSAY	86-11-3	MAB	02-02-20	D	91145	MFCL010101	B
NEXT ASSEMBLY		CHECKER		SCALE		SHEET	
FINAL		MAB	88-10-25	1/10		3	