REVISION HISTORY			
REV	DESCRIPTION	DATE	APPROVAL
C	REVISED AND PARTIALLY REDRAWN BY M. BEUSTER. FORMAT UPDATED.	2006-01-19	R A VOTAW

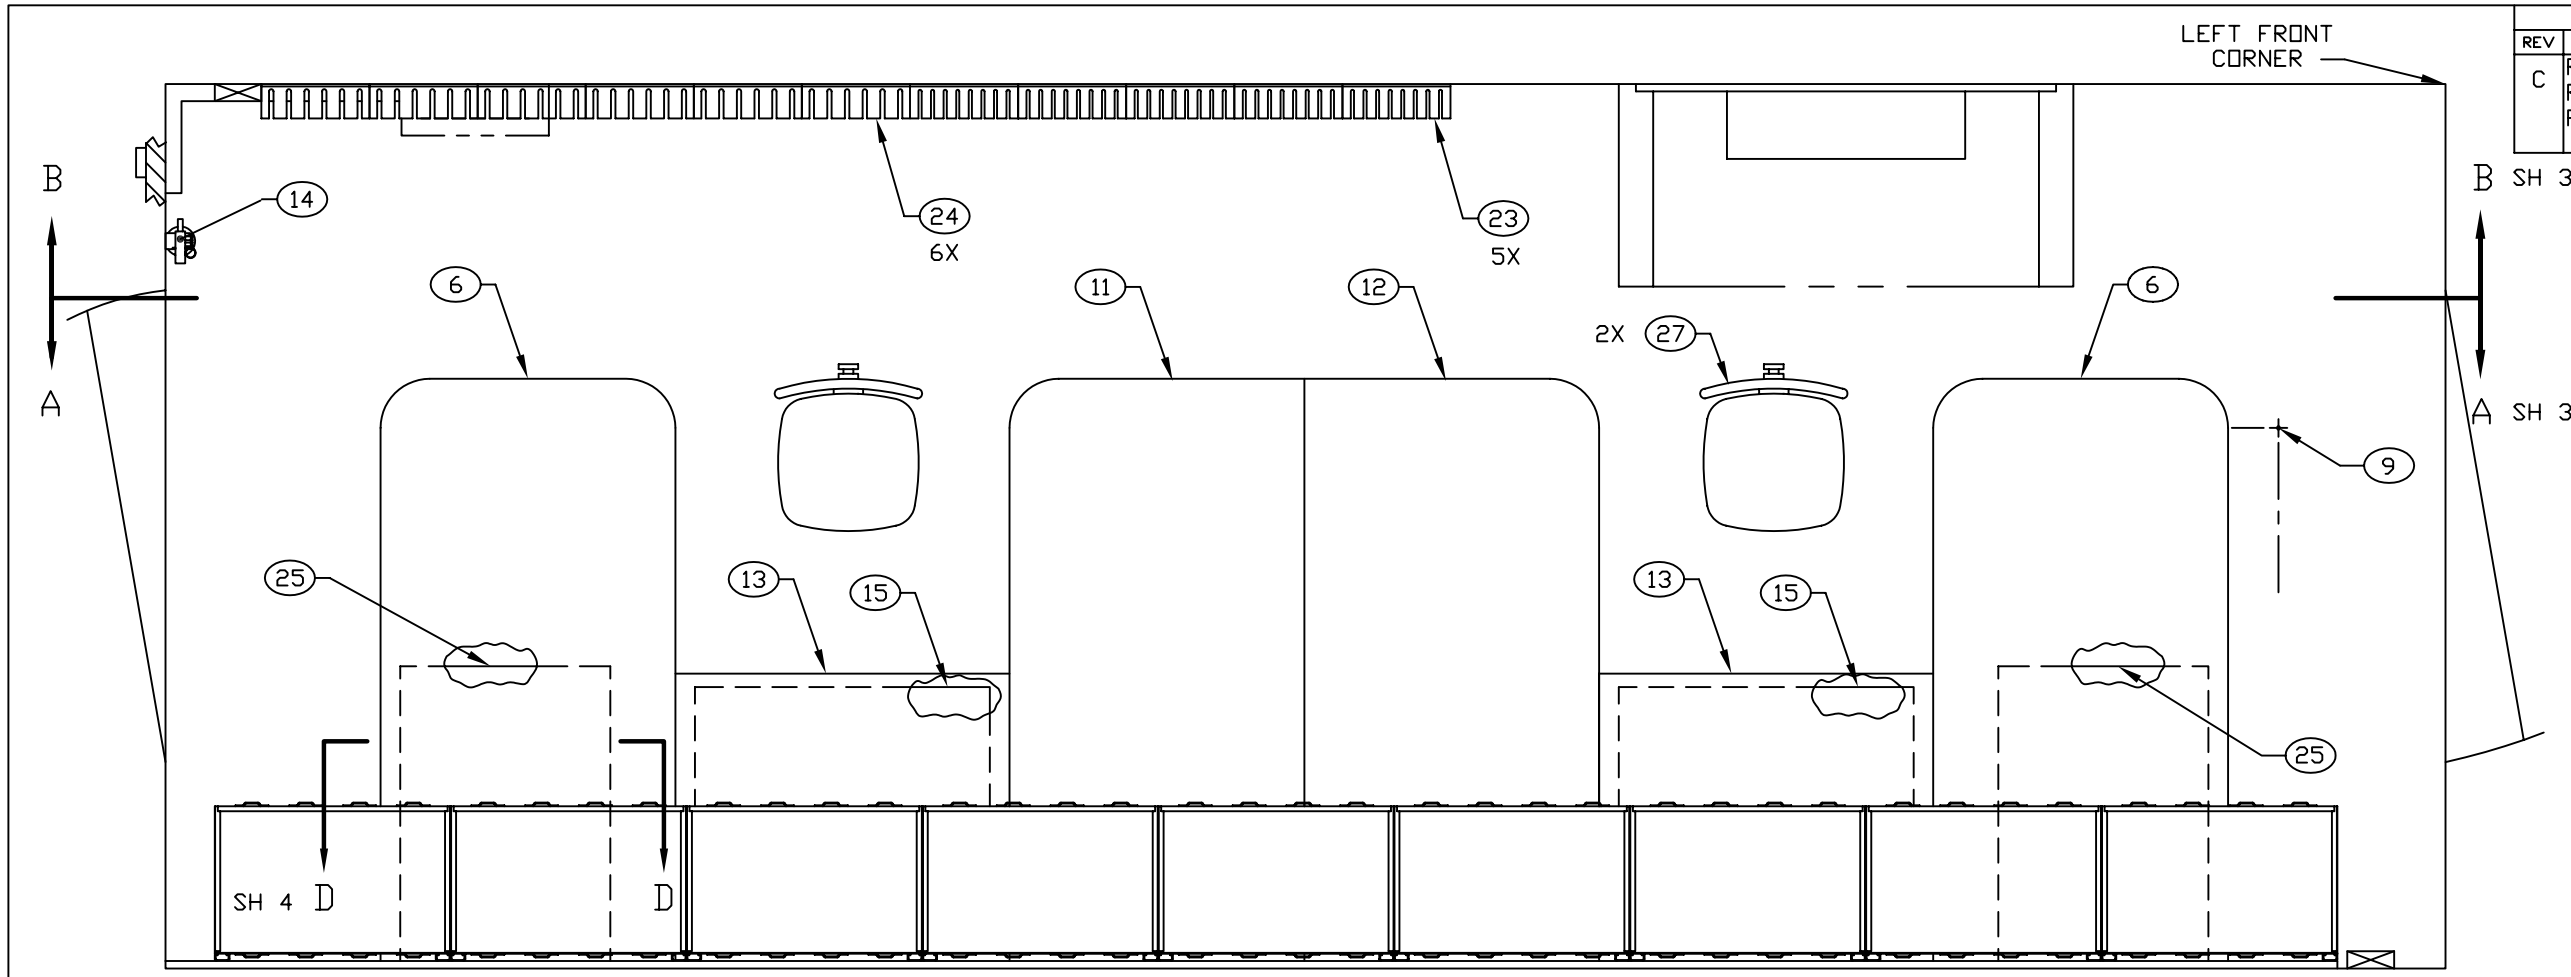

FLOOR PLAN

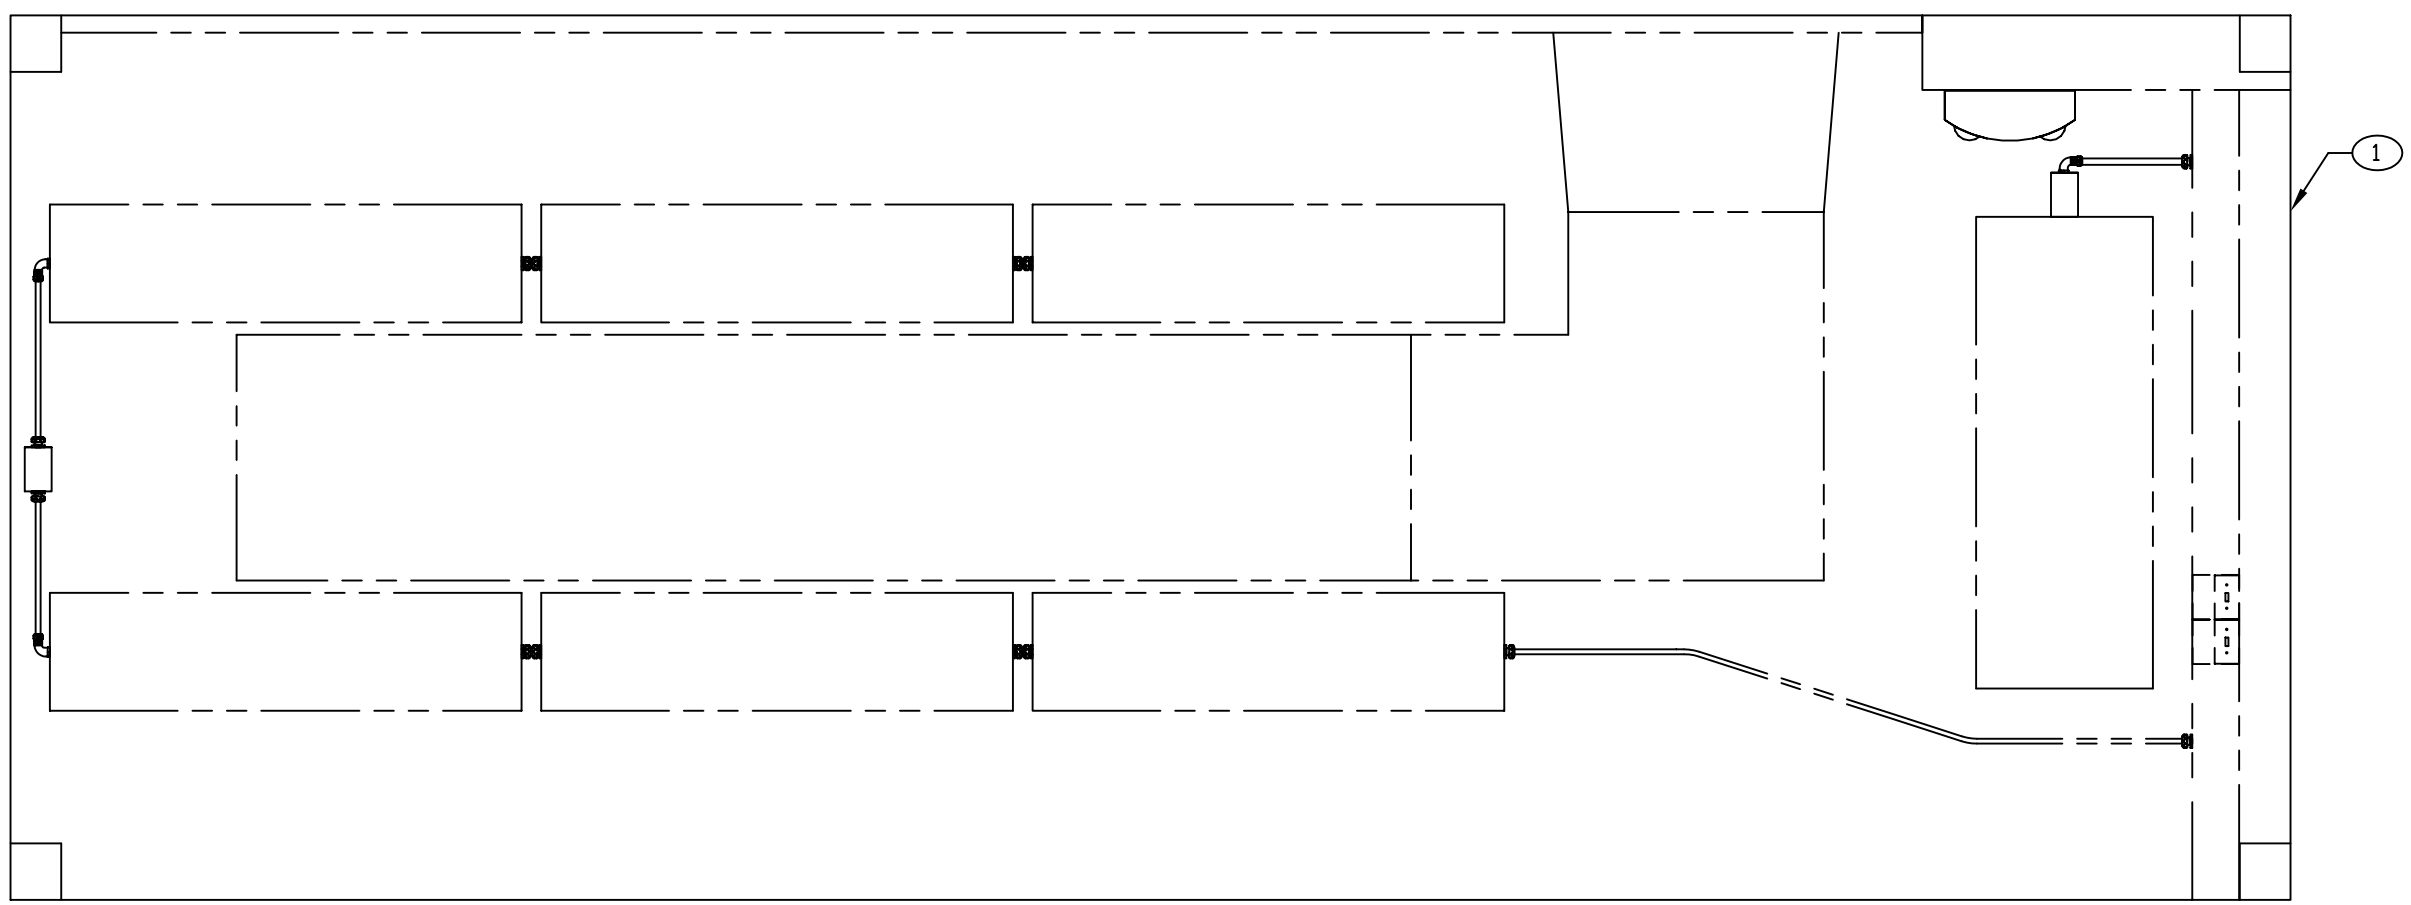

CEILING PLAN

ENGINEER	DATE	DRAWN BY	DATE	SIZE	CAGE CODE	DWG NO	REV
SIDDENS	82-12-17	NGUYEN	94-06-07	D	91145	MFCL020101	C
NEXT ASSEMBLY FINAL		CHECKER MAB	88-09-29	SCALE 1/10		SH 2	

REVISION HISTORY			
REV	DESCRIPTION	DATE	APPROVAL
D	REVISED AND PARTIALLY REDRAWN BY M. BEUSTER. (4) CHANNEL REDRAWN.	2006-04-05	R A VOTAW

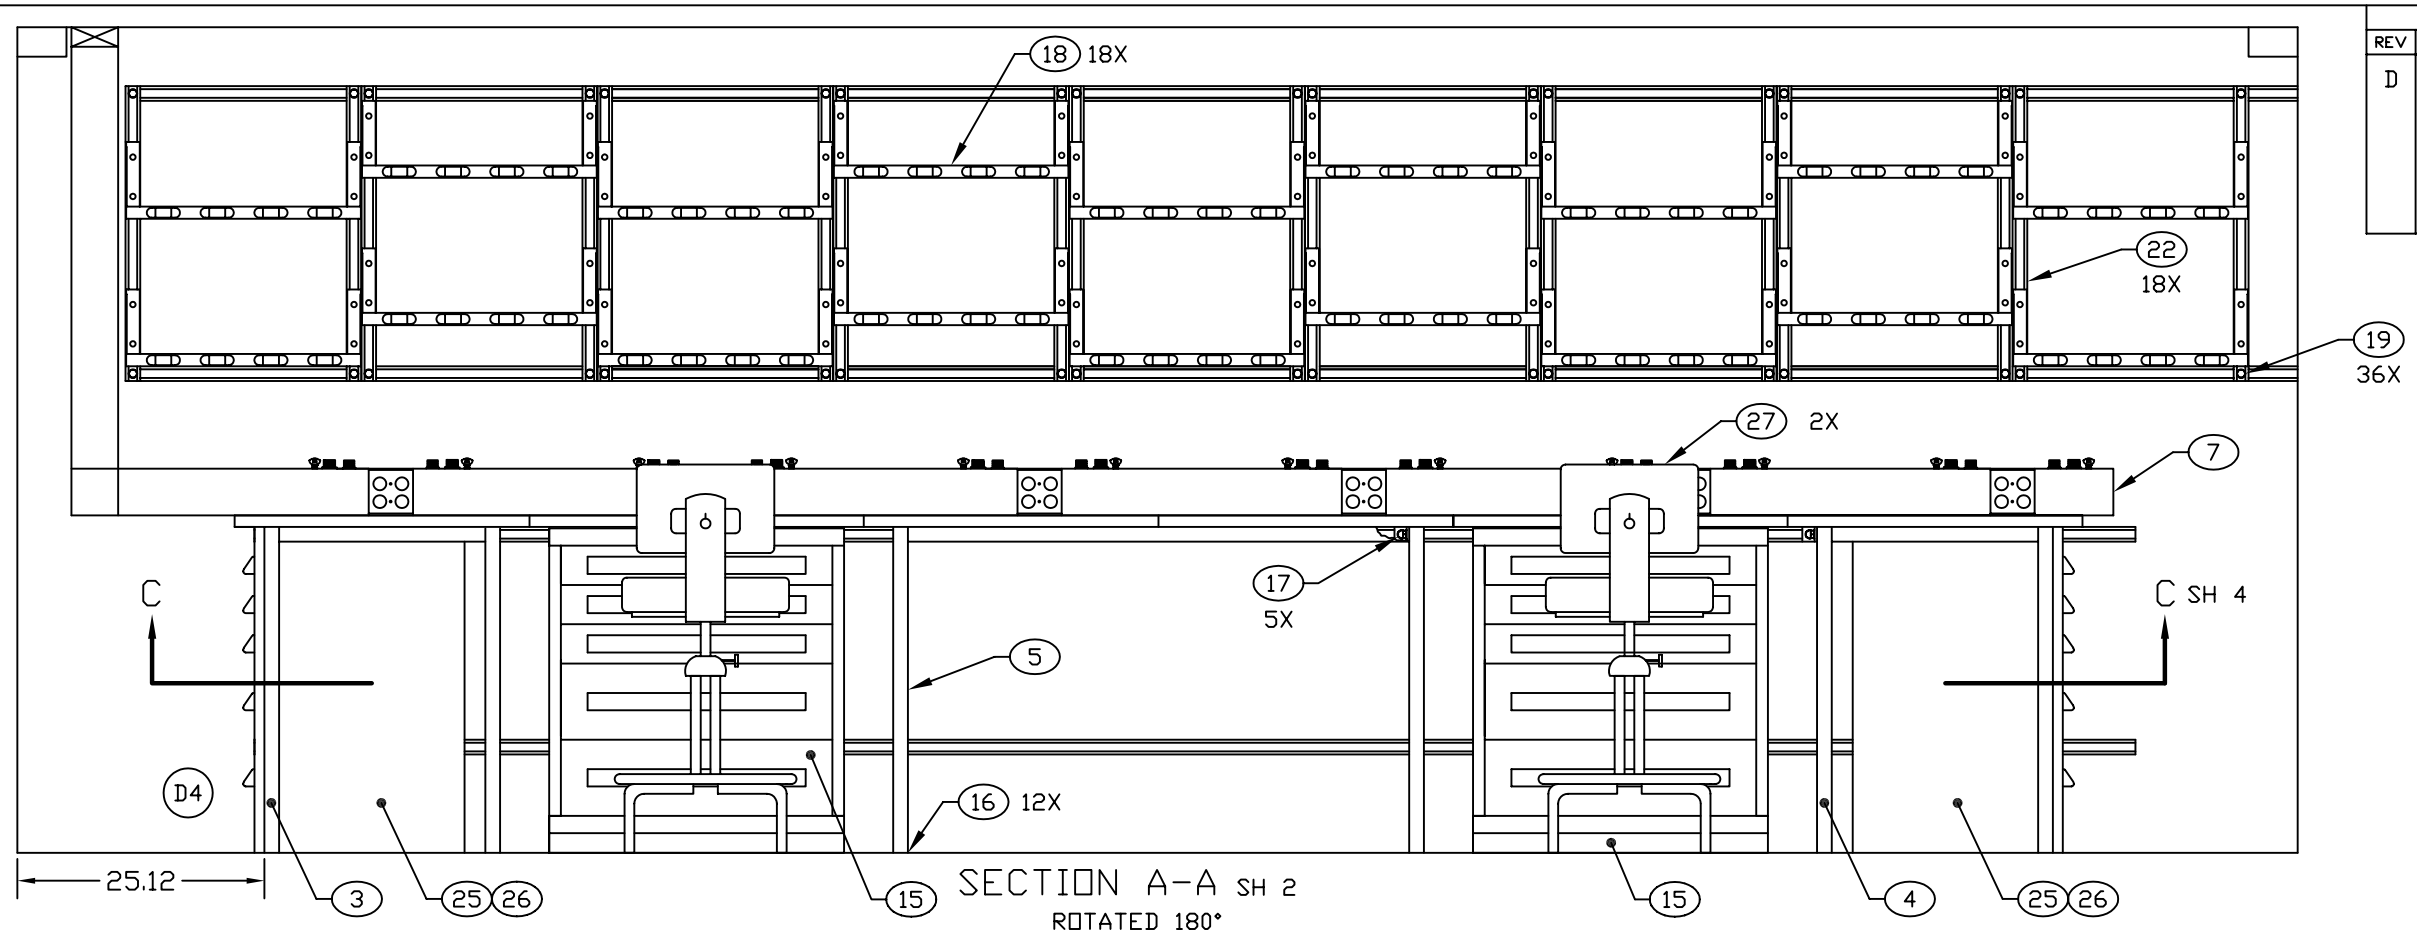

SECTION A-A SH 2
ROTATED 180°

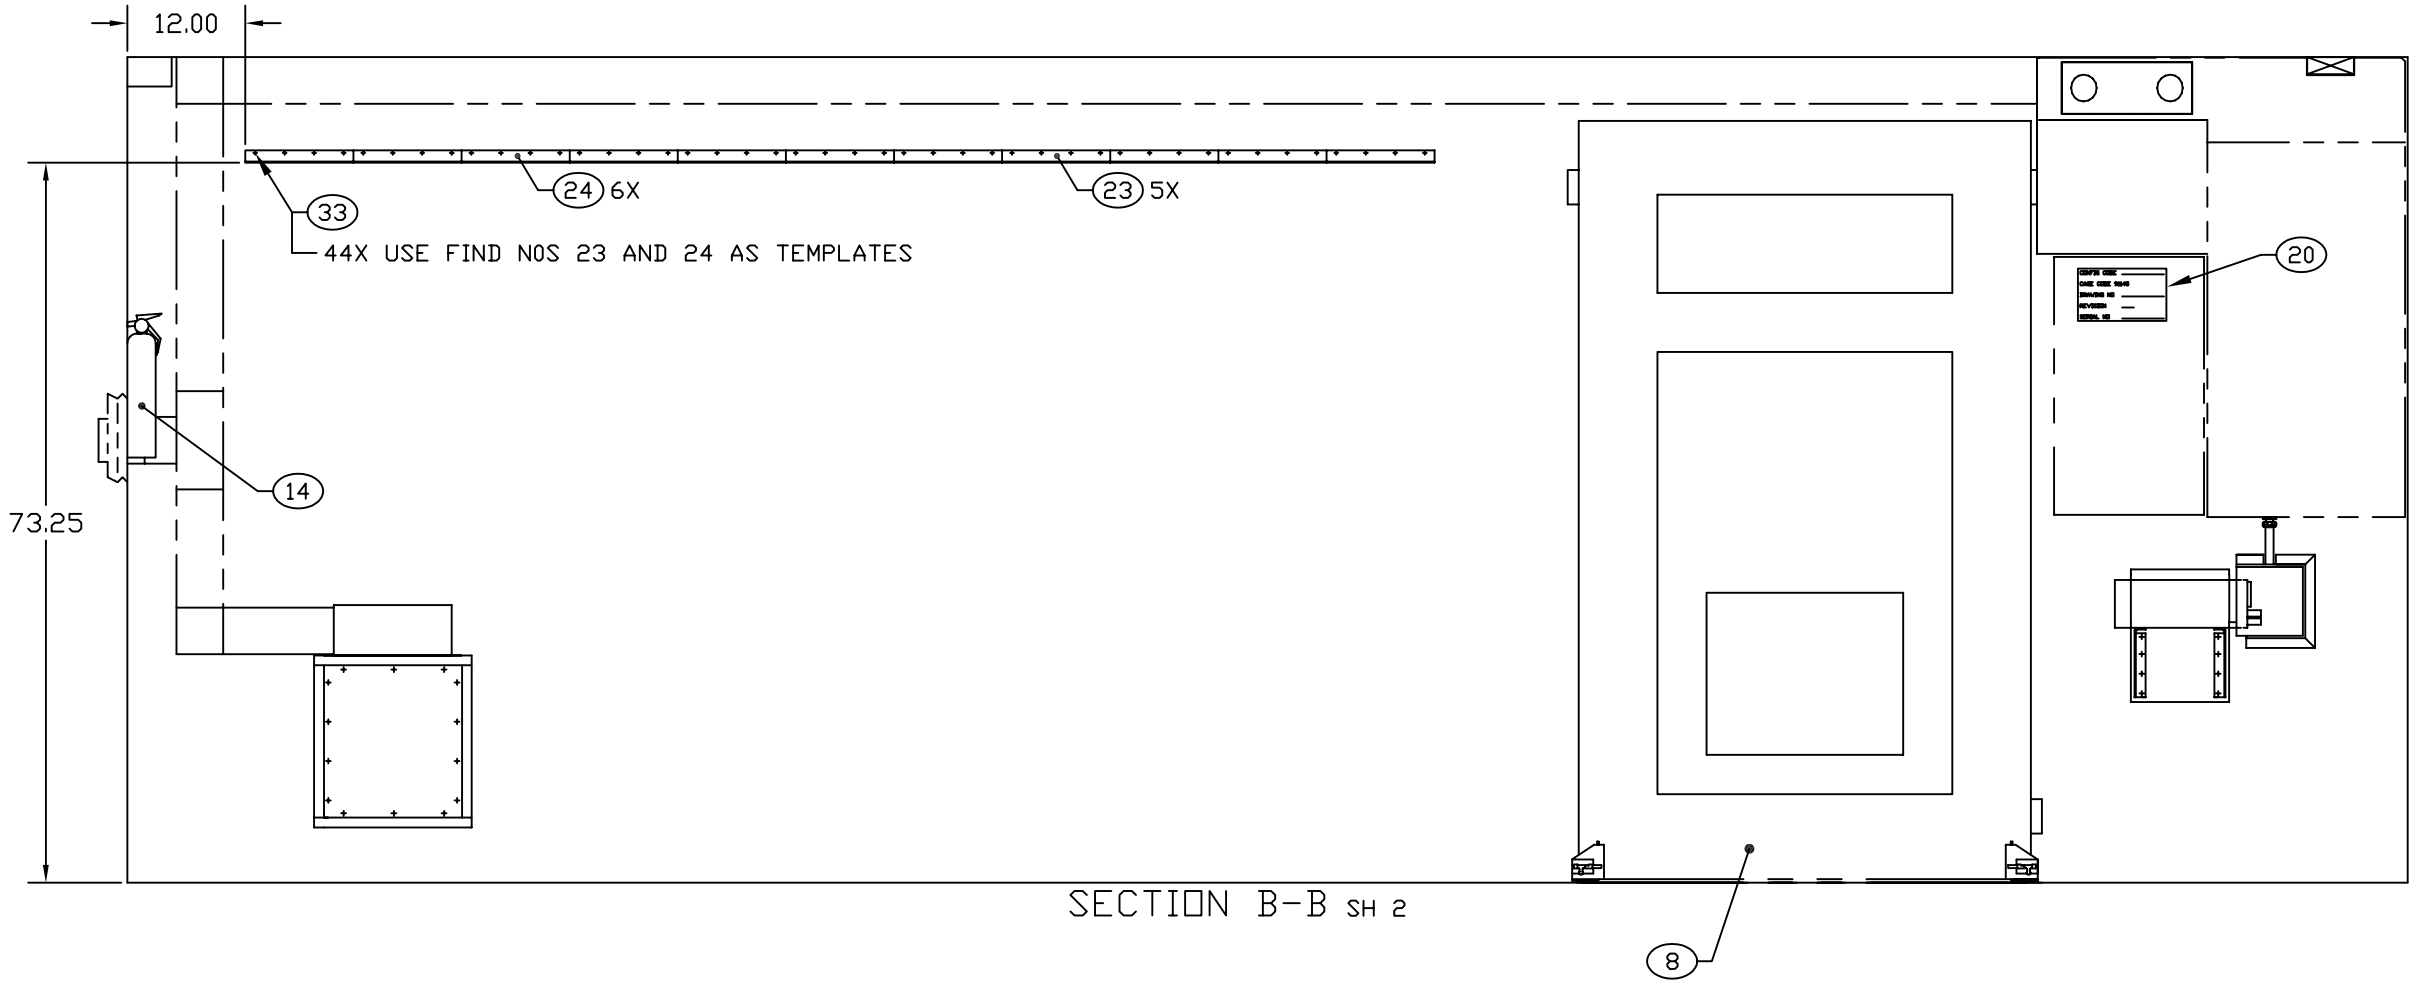

SECTION B-B SH 2

ENGINEER	DATE	DRAWN BY	DATE	SIZE	CAGE CODE	DWG NO	REV
SIDDENS	82-12-17	NGUYEN	94-06-07	D	91145	MFCL020101	D
NEXT ASSEMBLY	FINAL	CHECKER	MAB	88-09-29	SCALE 1/10	SH 3	