REVISION HISTORY			
REV	DESCRIPTION	DATE	APPROVAL
A	REVISED AND PARTIALLY REDRAWN BY M. BEUSTER. (5) LIGHTS REDRAWN.	2009-03-02	J W ALLEN

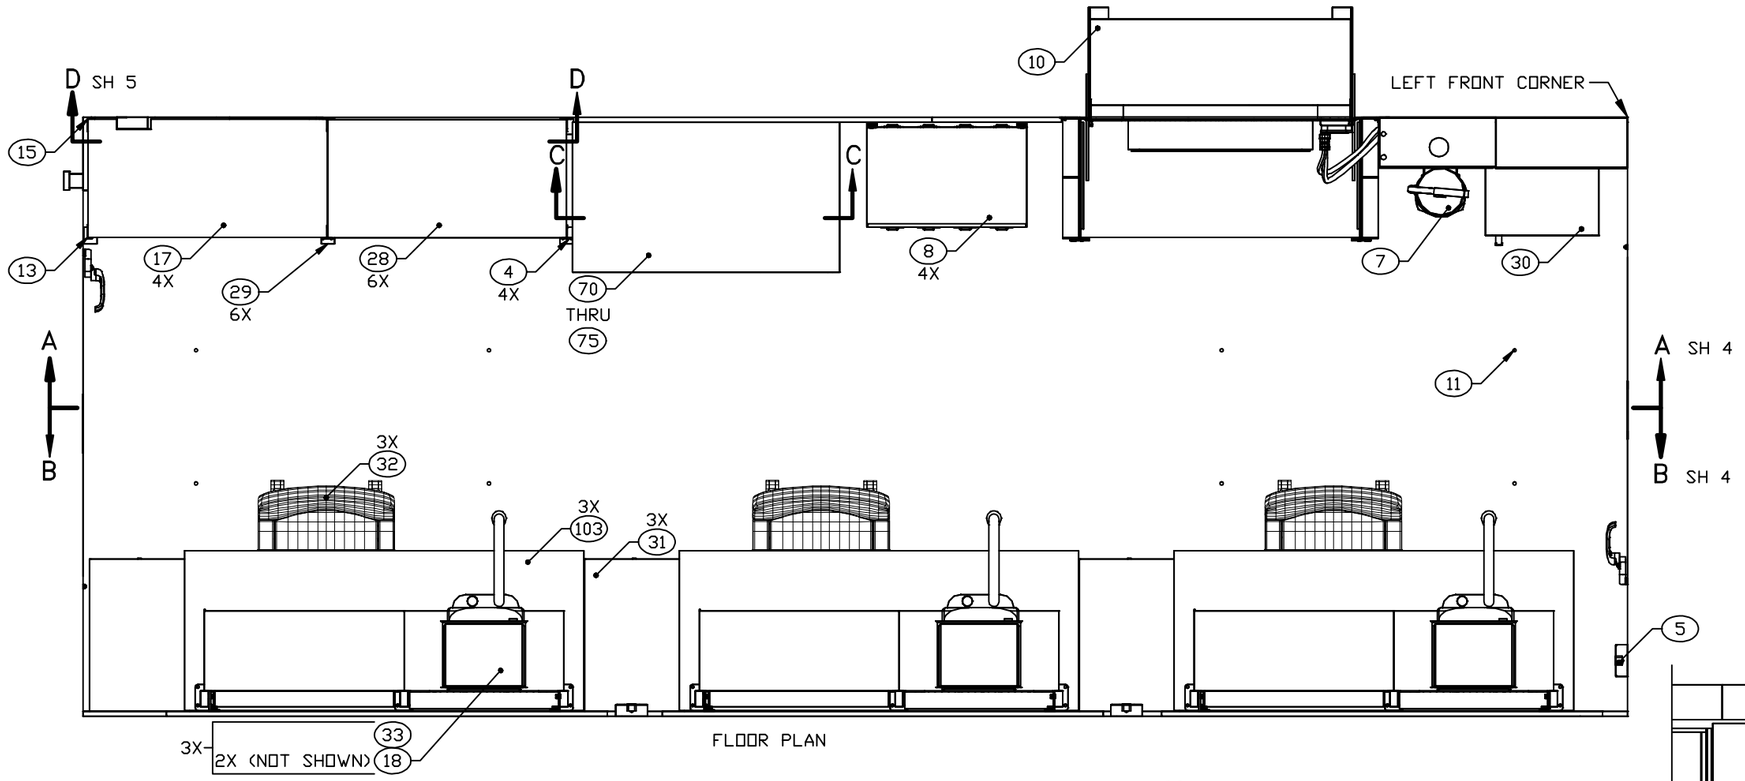

FLOOR PLAN

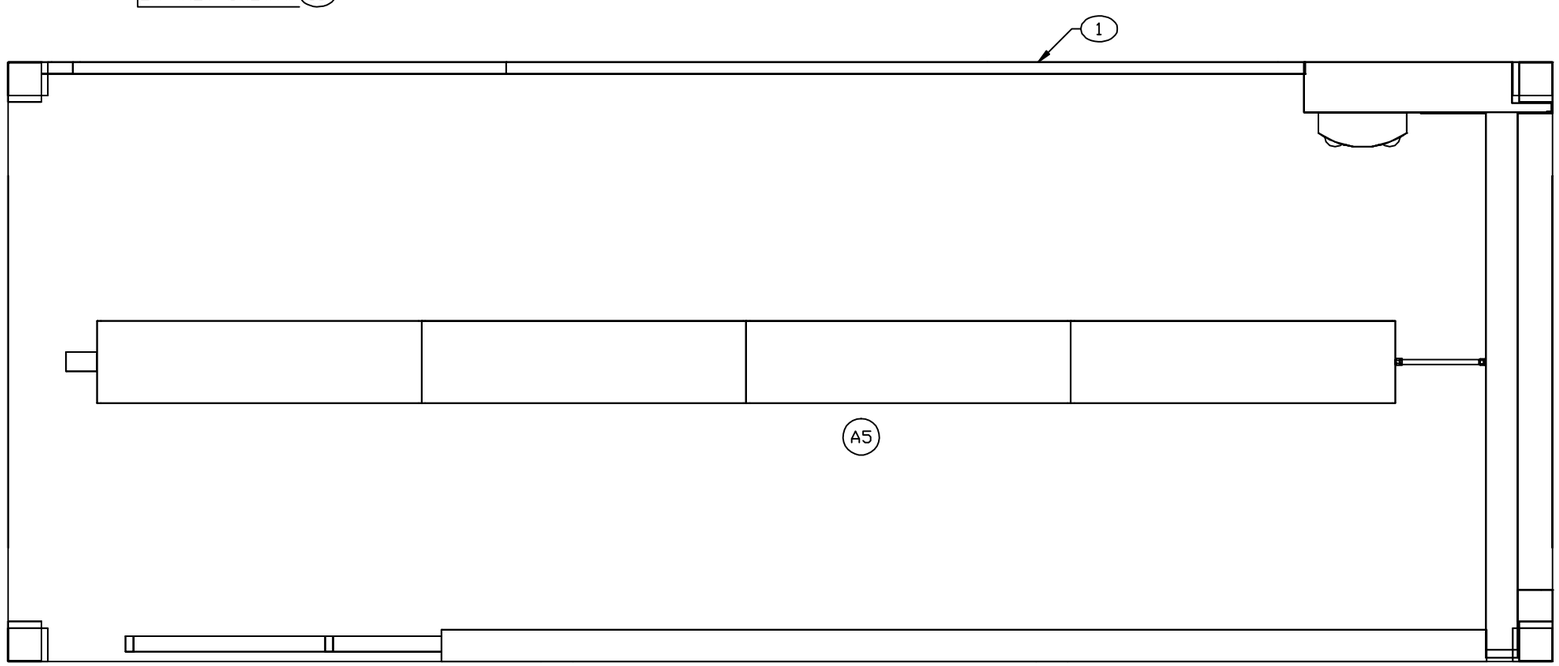

CEILING PLAN

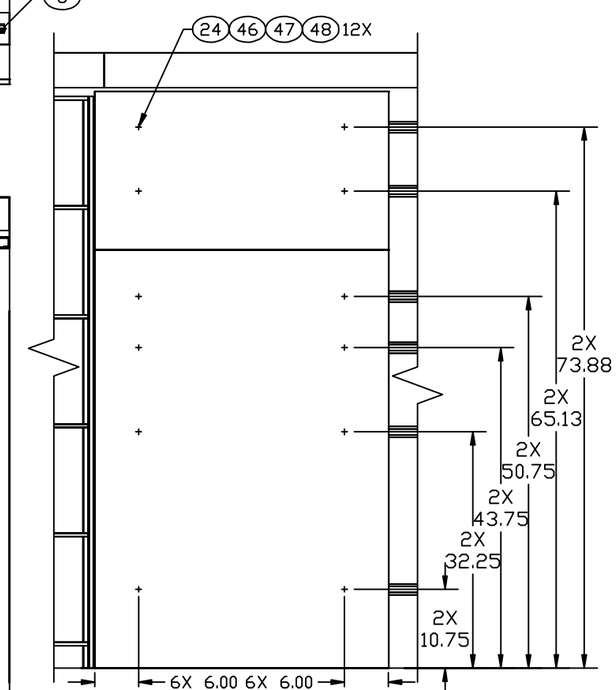

SECTION C–C
SCALE 1/10

ENGINEER	DATE	DRAWER	DATE	SIZE	CAGE CODE	DRAWING NUMBER	REV
M BEUSTER	2009-02-09	MAB	2009-02-09	D	91145	MFCR040101	A
NEXT ASSEMBLY		CHECKER		SCALE		SHEET	
FINAL		PRV	2009-02-10	1/11		3	

REVISION HISTORY			
REV	DESCRIPTION	DATE	APPROVAL
A	REVISED AND PARTIALLY REDRAWN BY M. BEUSTER. (5) LIGHTS REDRAWN.	2009-03-02	J W ALLEN

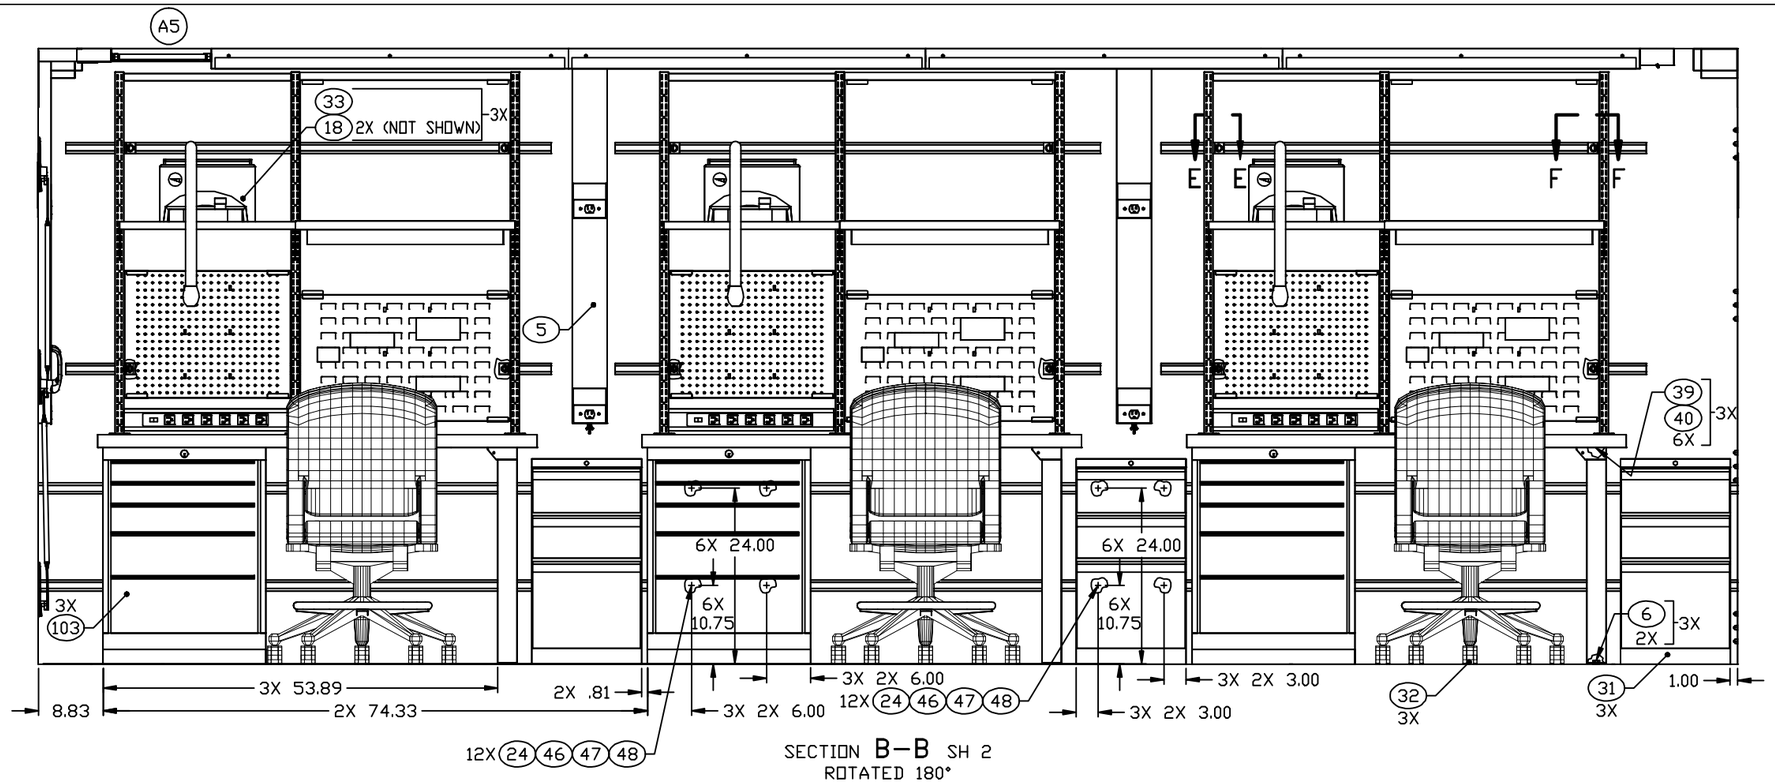

SECTION B–B SH 2
ROTATED 180°

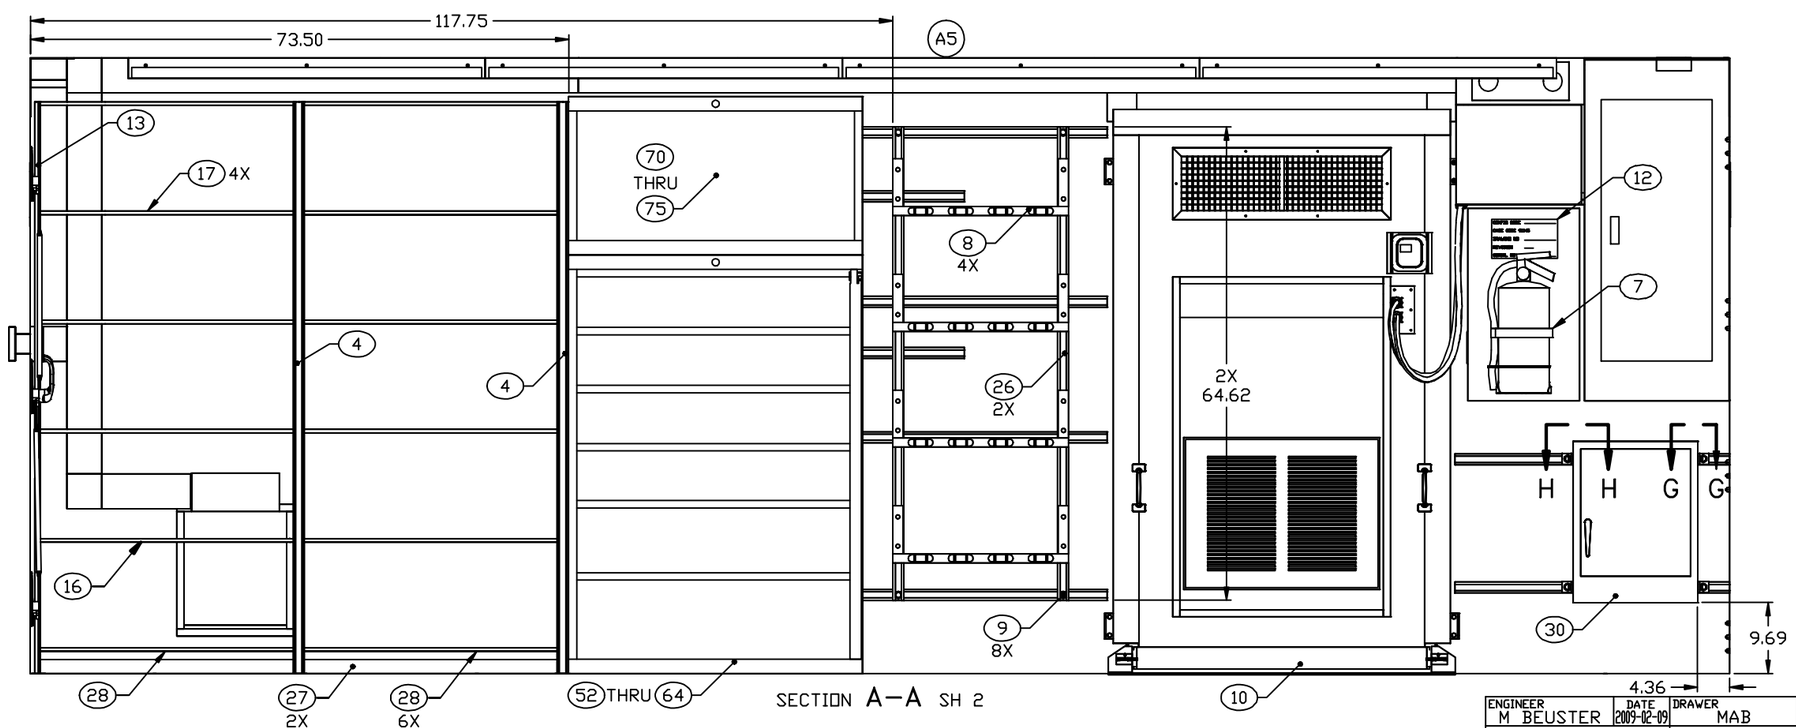

SECTION A–A SH 2

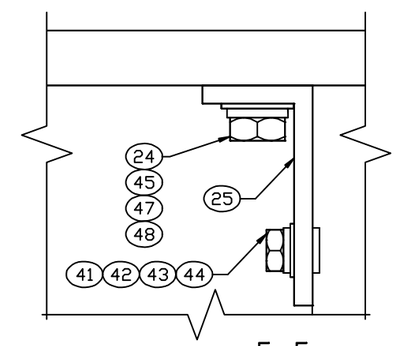

6X SECTION F–F
2X SECTION H–H
SCALE 1/1

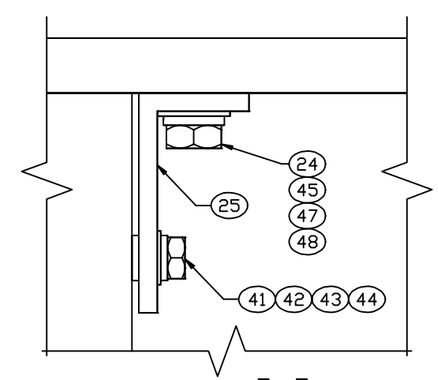

6X SECTION E–E
2X SECTION G–G
SCALE 1/1

ENGINEER	DATE	DRAWER	DATE	SIZE	CAGE CODE	DRAWING NUMBER	REV
M BEUSTER	2009-02-09	MAB	2009-02-09	D	91145	MFCR040101	A
NEXT ASSEMBLY		CHECKER		SCALE		SHEET	
FINAL		PRV	2009-02-10	1/10		4	