REVISION HISTORY			
REV	DESCRIPTION	DATE	APPROVAL
C	REDRAWN WITH CHANGES.	02-03-13	R VOTAW
D	COMPUTER TABLE ASSY, FIND NO 14, REPLACED WITH WORKSTATION AND PRINTER CART, FIND NUMBERS 42 TO 51. TIE DOWN FITTING INSTL ADDED.	02-05-21	R VOTAW

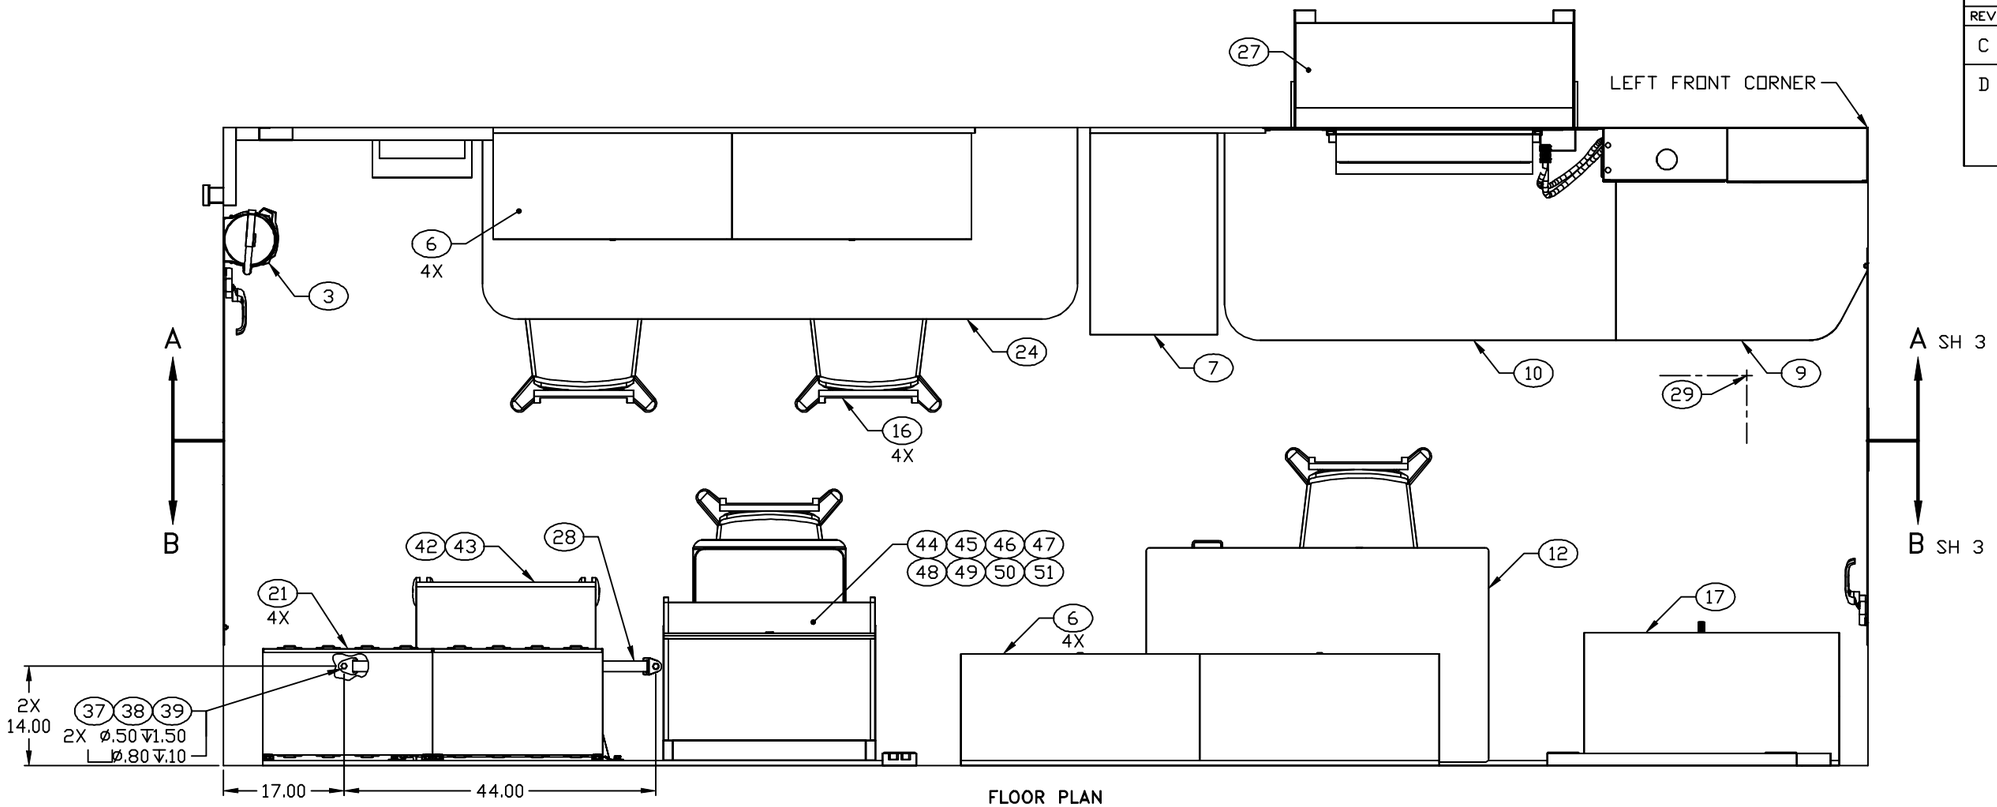

FLOOR PLAN

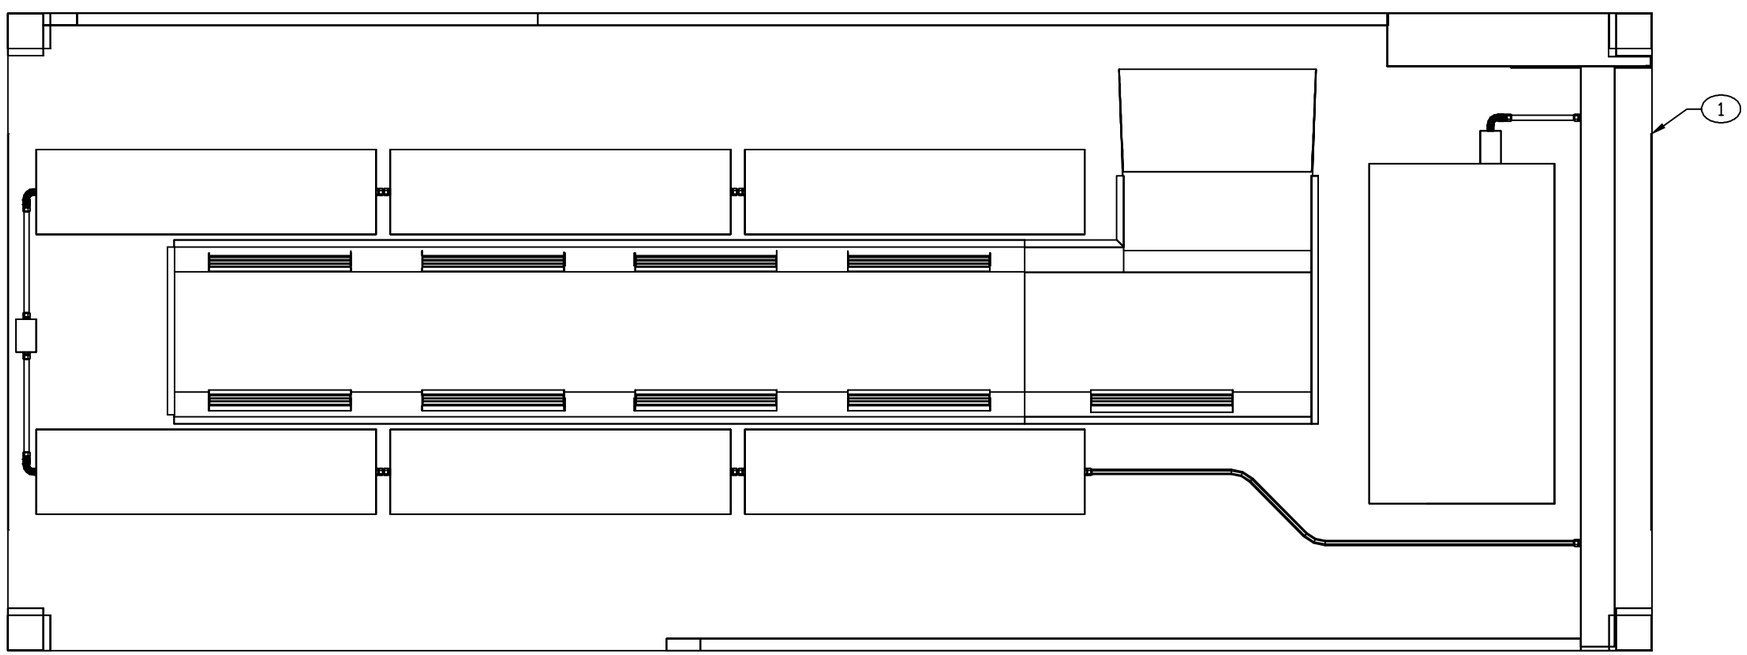

CEILING PLAN

ENGINEER	DATE	DRAWER	DATE	SIZE	CAGE CODE	DRAWING NUMBER	REV
P PHAN	91-07-05	TN	02-05-17	D	91145	MFCU010501	D
NEXT ASSEMBLY		CHECKER					
FINAL		MAB	91-08-13	SCALE 1/11		SHEET 2	

REVISION HISTORY			
REV	DESCRIPTION	DATE	APPROVAL
C	REDRAWN WITH CHANGES.	02-03-13	R VOTAW
D	COMPUTER TABLE ASSY, FIND NO 14, REPLACED WITH WORKSTATION AND PRINTER CART, FIND NUMBERS 42 TO 51.	02-05-21	R VOTAW

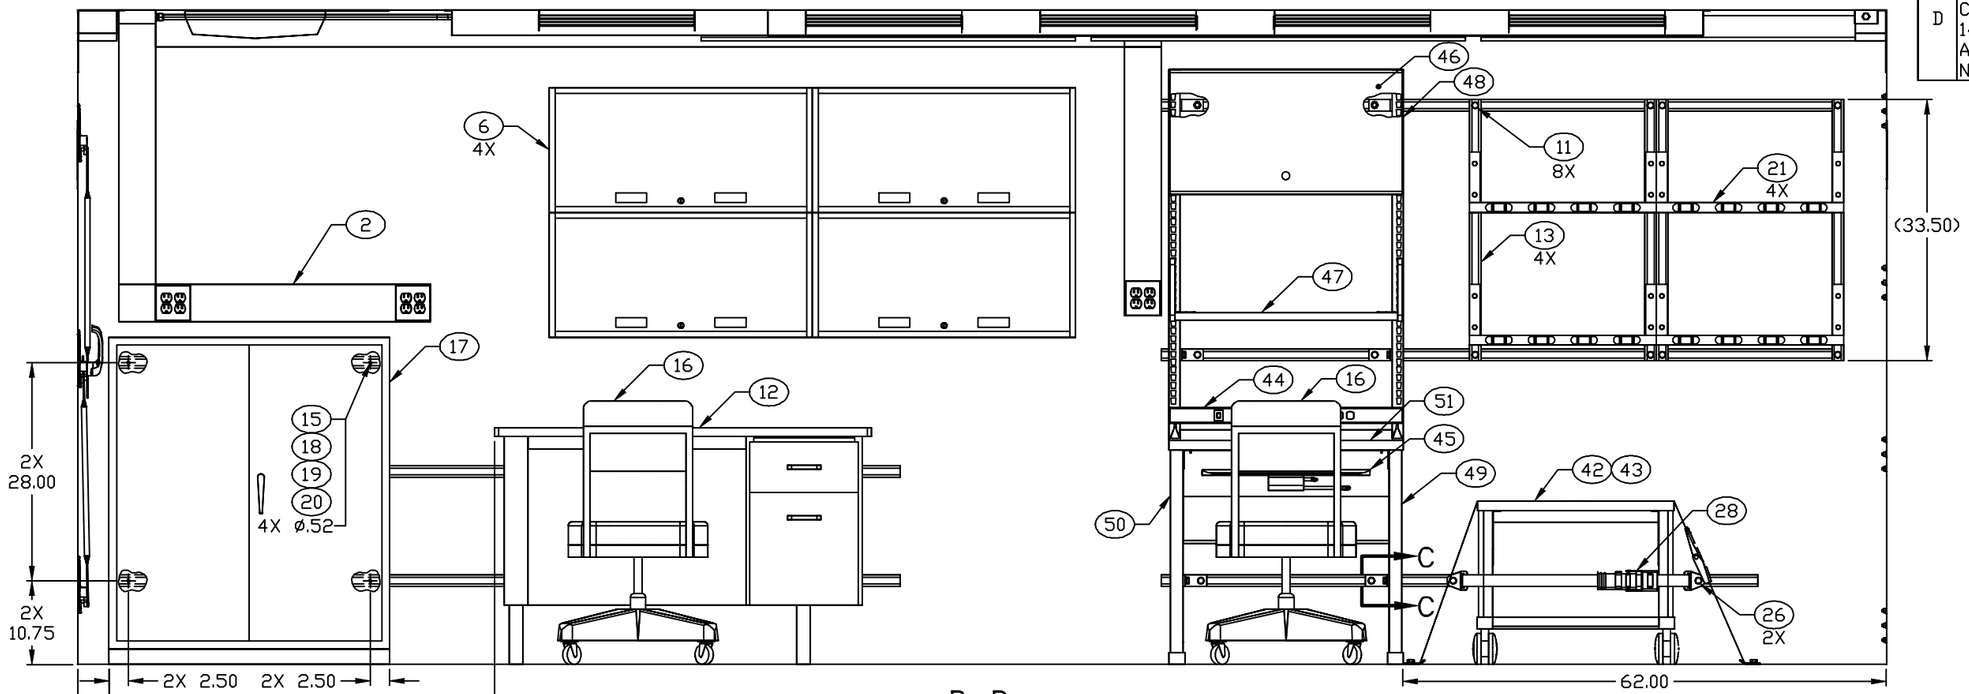

SECTION B–B SHEET 2
ROTATED 180°

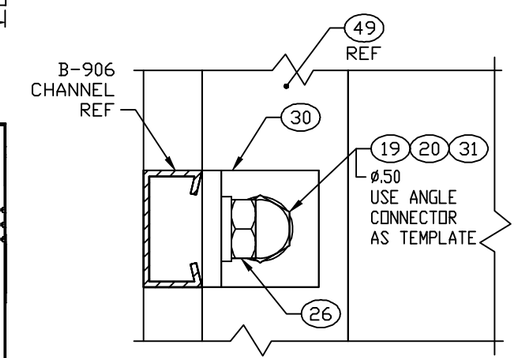

SECTION C–C
SCALE 1/1
6X

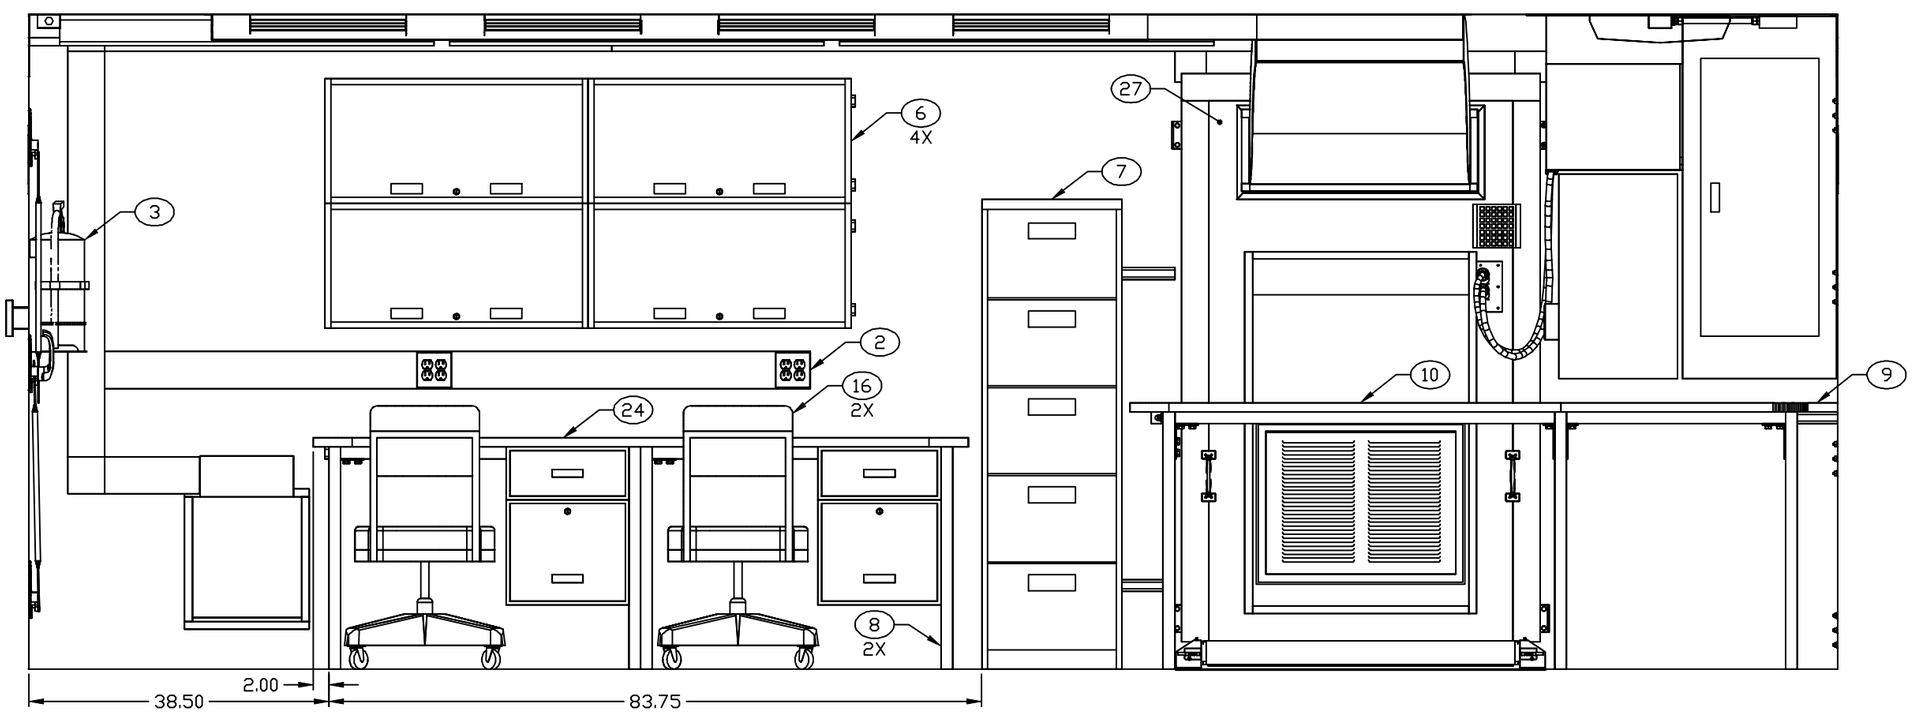

SECTION A–A SHEET 2

ENGINEER	DATE	DRAWER	DATE	SIZE	CAGE CODE	DRAWING NUMBER	REV
P PHAN	91-08-01	TN	02-05-17	D	91145	MFCU010501	D
NEXT ASSEMBLY		CHECKER		SCALE		SHEET	
FINAL		MAB	91-08-13	1/10		3	