REVISION HISTORY			
REV	DESCRIPTION	DATE	APPROVAL

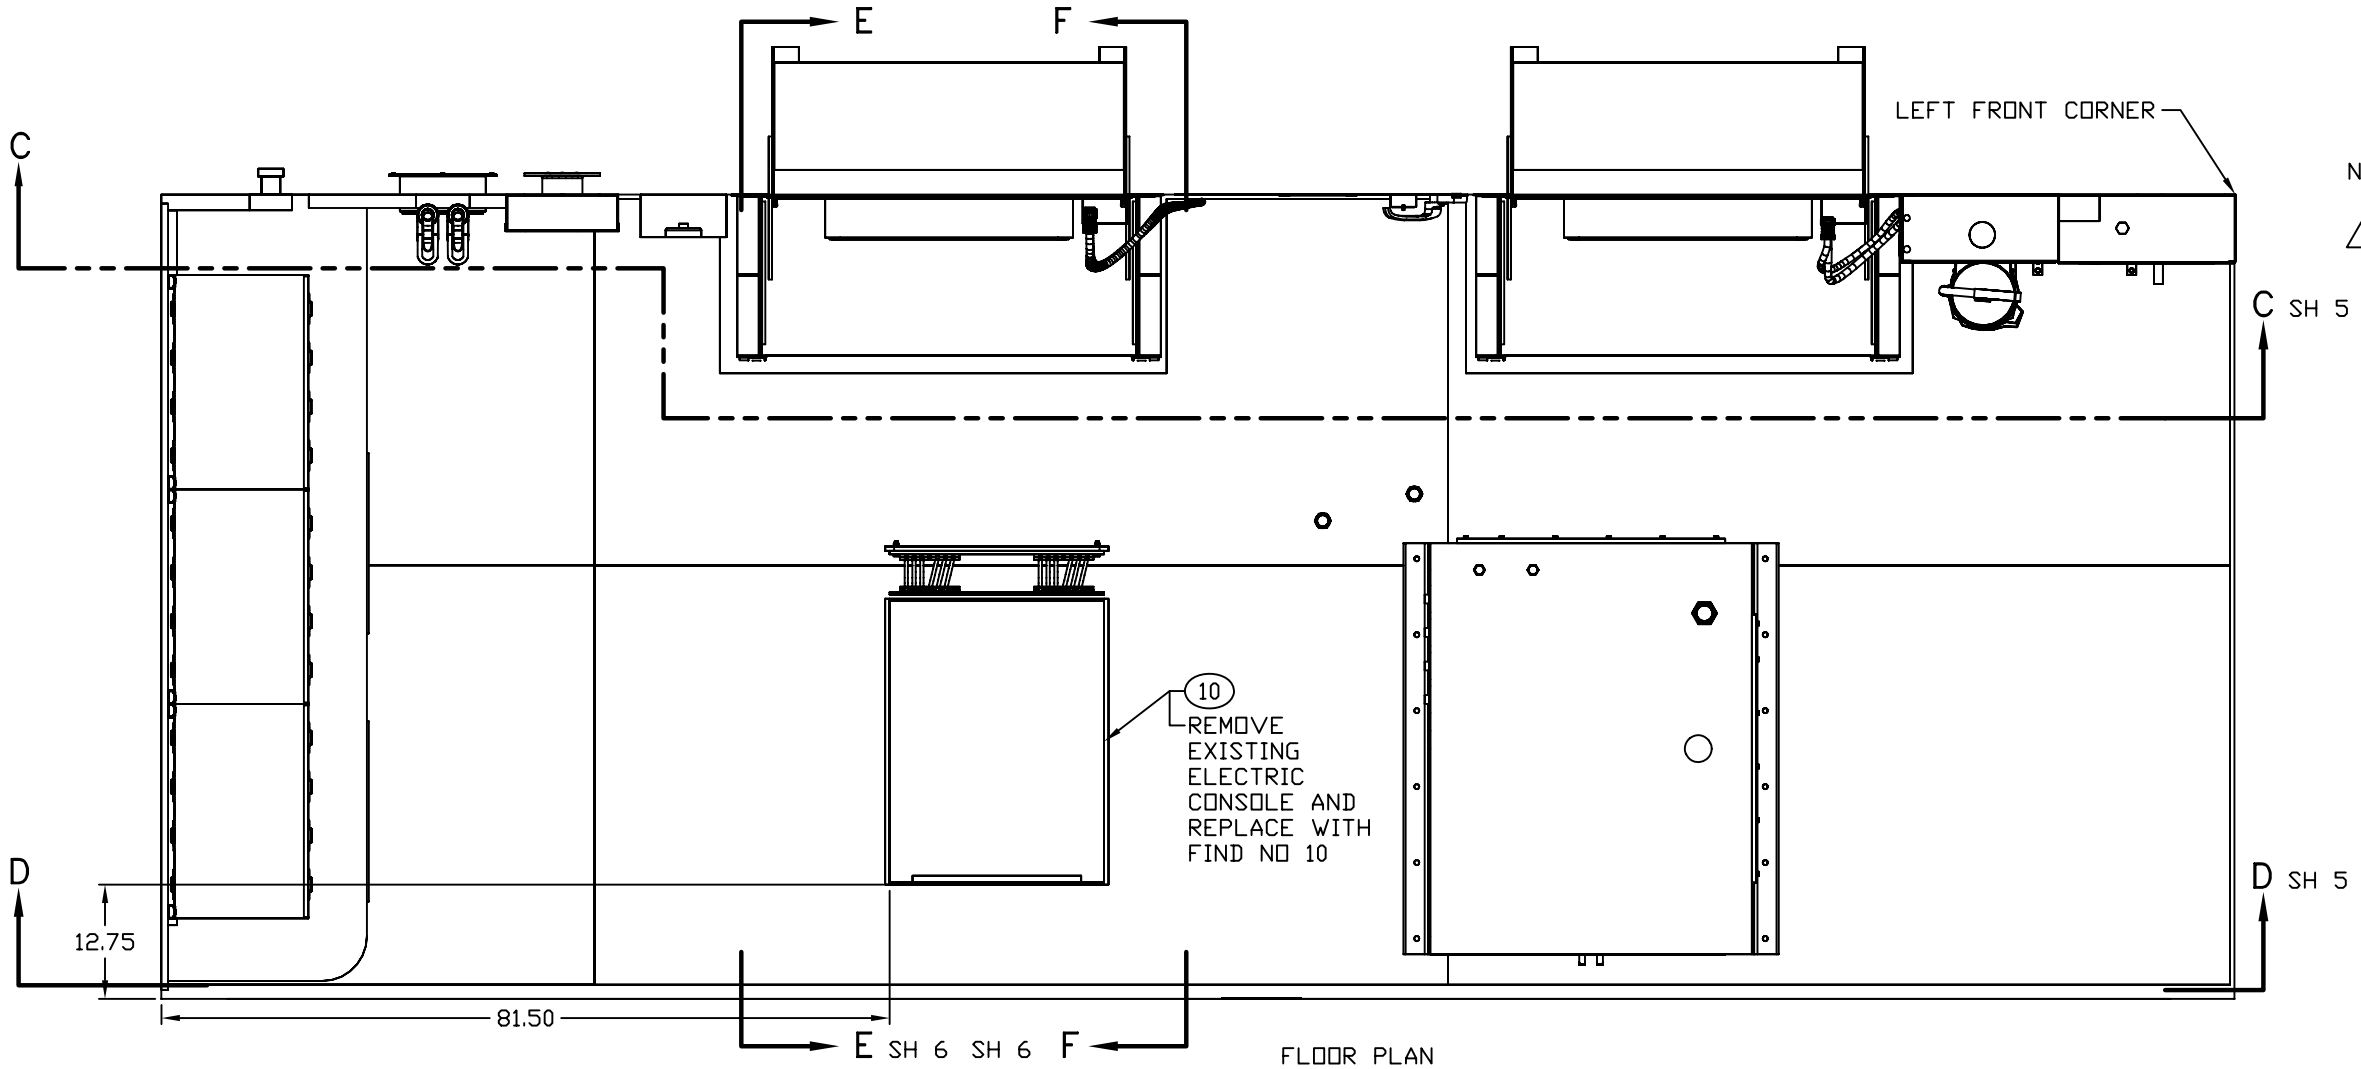

FLOOR PLAN

NOTE(S):

4.1 DETERMINE THIS DIMENSION AT TIME OF INSTALLATION OF NEW ELECTRIC CONSOLE.

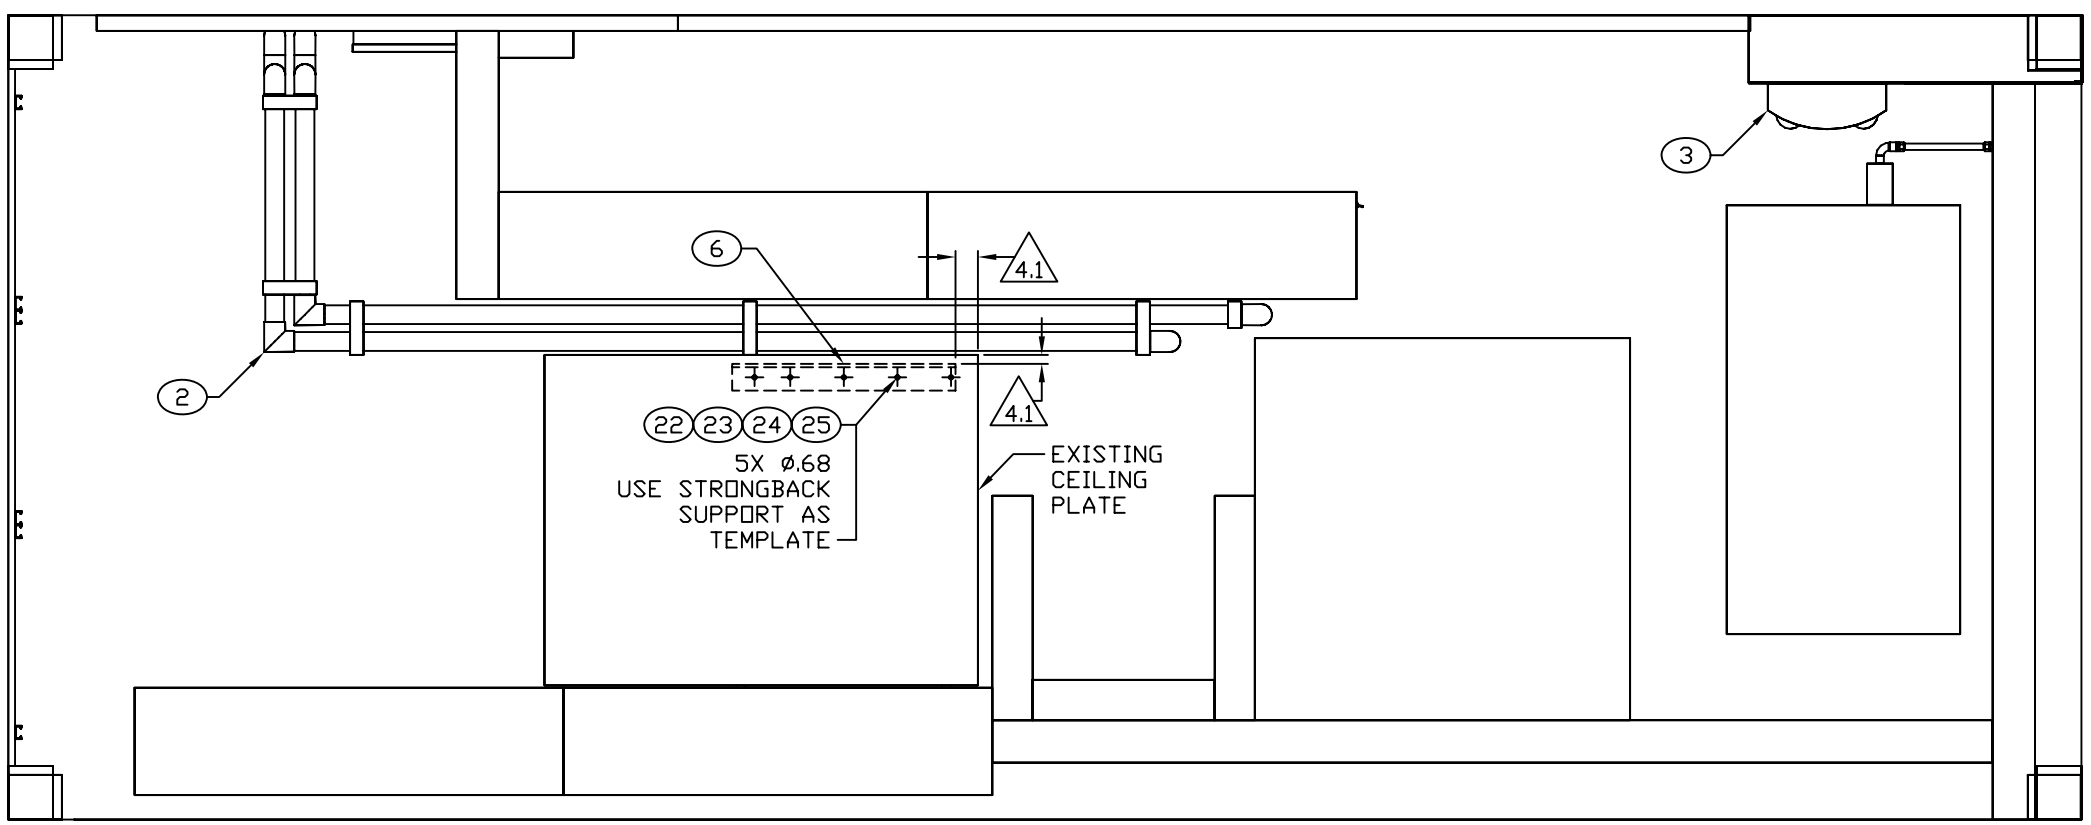

CEILING PLAN

AFTER MODIFICATION

ENGINEER	DATE	DRAWER	DATE	SIZE	CAGE CODE	DRAWING NUMBER	REV
T NGUYEN	06-10-19	TN	06-10-19	D	91145	MFFA030162	–
NEXT ASSEMBLY		CHECKER		SCALE		SHEET	
FINAL		MAB	06-10-19	1/11		4	

REVISION HISTORY			
REV	DESCRIPTION	DATE	APPROVAL

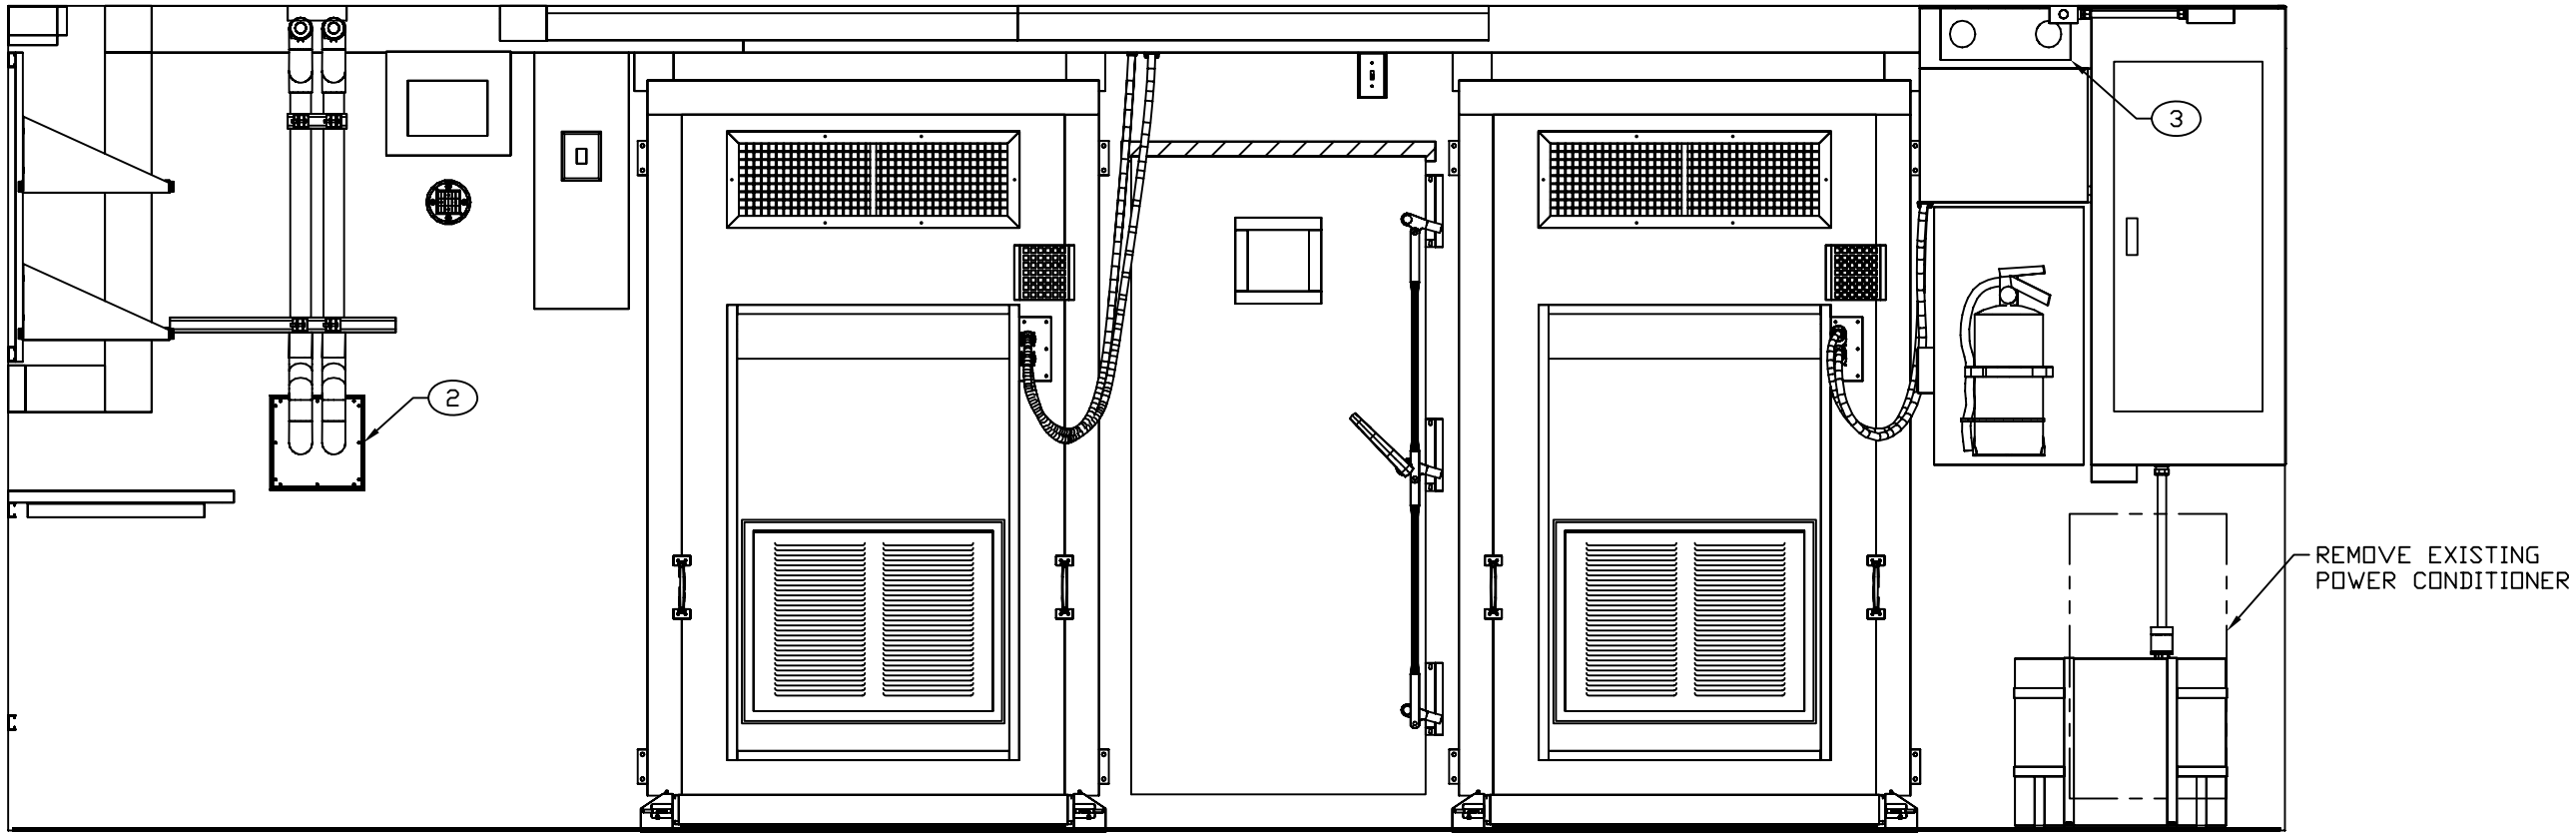

SECTION C–C SH 4

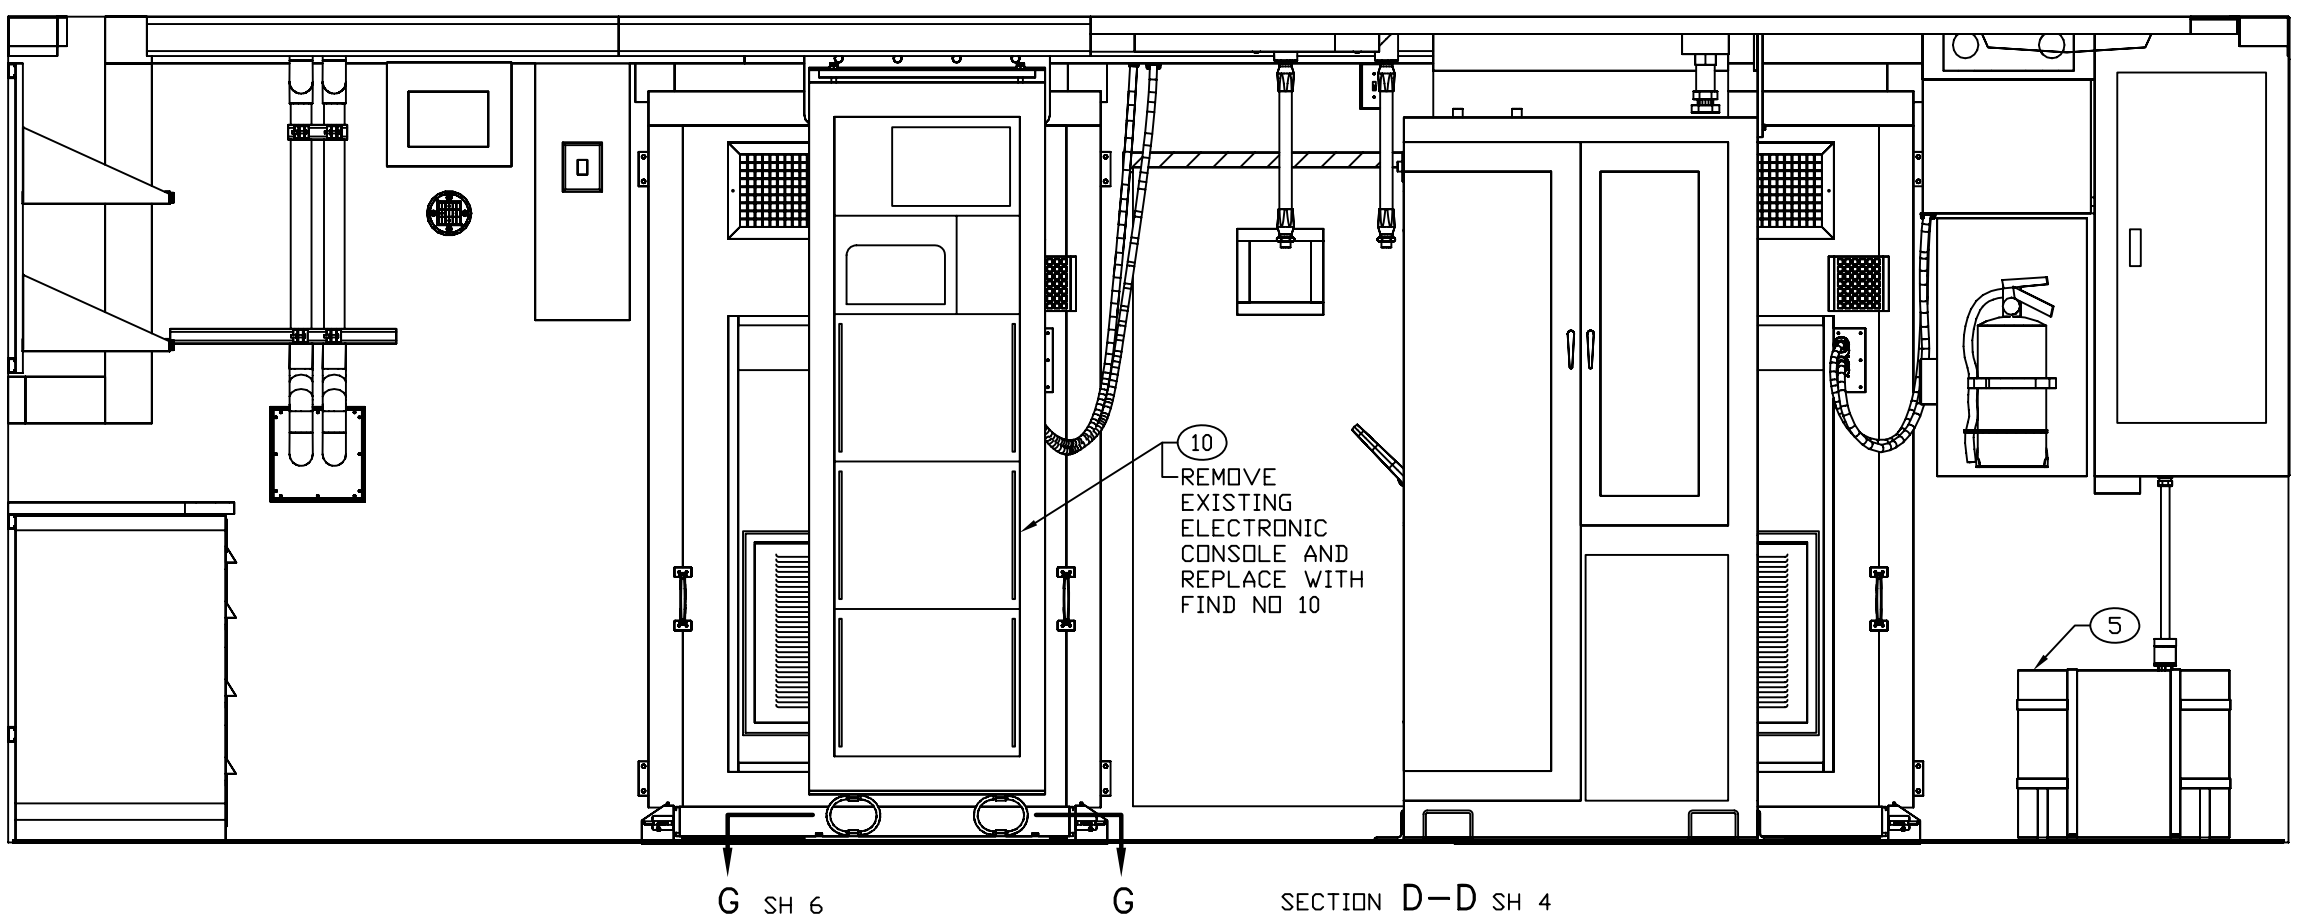

SECTION D–D SH 4

AFTER MODIFICATION

ENGINEER	DATE	DRAWER	DATE	SIZE	CAGE CODE	DRAWING NUMBER	REV
T NGUYEN	06-10-19	TN	06-10-19	D	91145	MFFA030162	–
NEXT ASSEMBLY		CHECKER		SCALE		SHEET	
FINAL		MAB	06-10-19	1/10		5	