REVISION HISTORY			
REV	DESCRIPTION	DATE	APPROVAL
A	ITEM DELETED.		

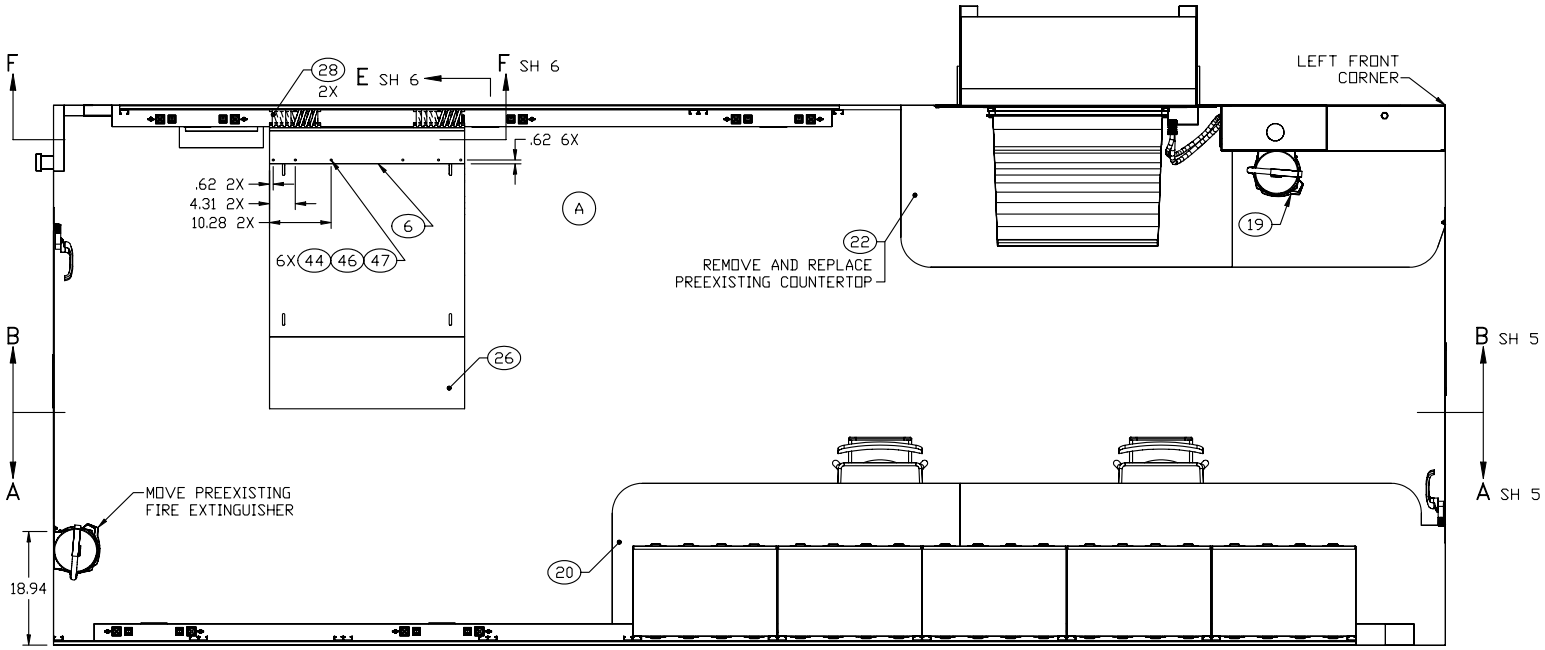

FLOOR PLAN

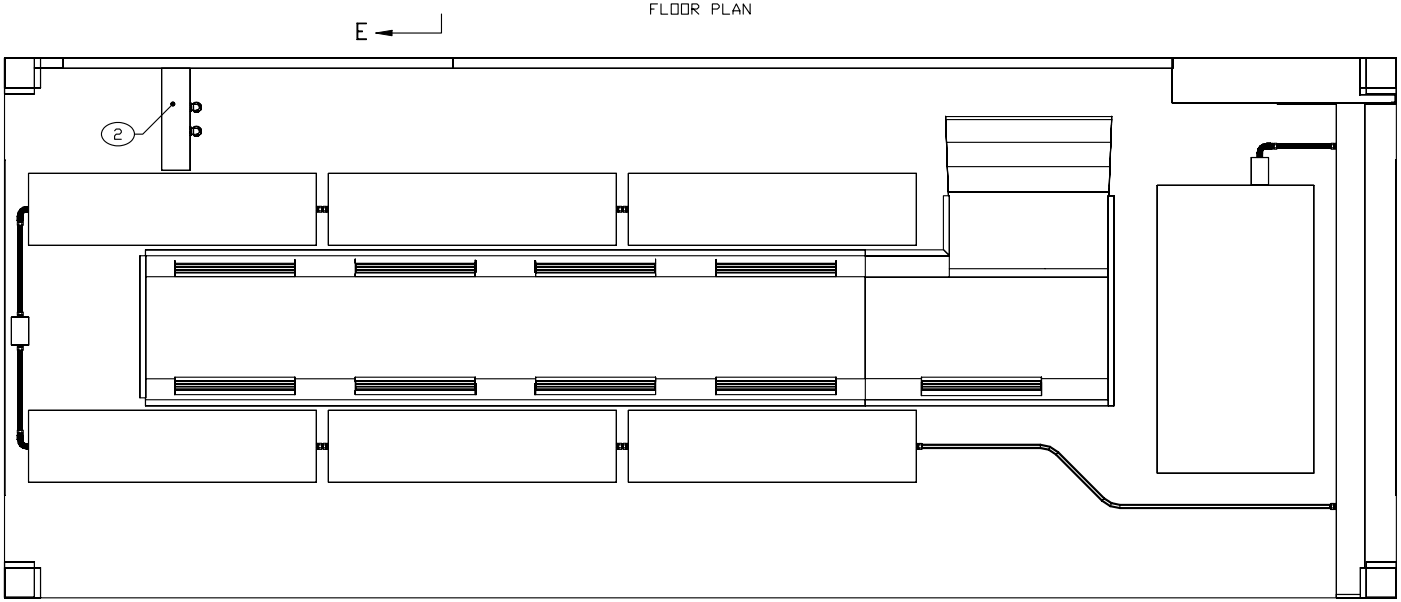

CEILING PLAN

AFTER MODIFICATION

ENGINEER	DATE	DRAWER	DATE	SIZE	CAGE CODE	DRAWING NUMBER	REV
M BEUSTER	00-04-13	TN	00-10-31	D	91145	MFST010472	A
NEXT ASSEMBLY FINAL		CHECKER TN	00-04-13	SCALE 1/11		SHEET 4	

REVISION HISTORY			
REV	DESCRIPTION	DATE	APPROVAL
A	ITEM DELETED.		

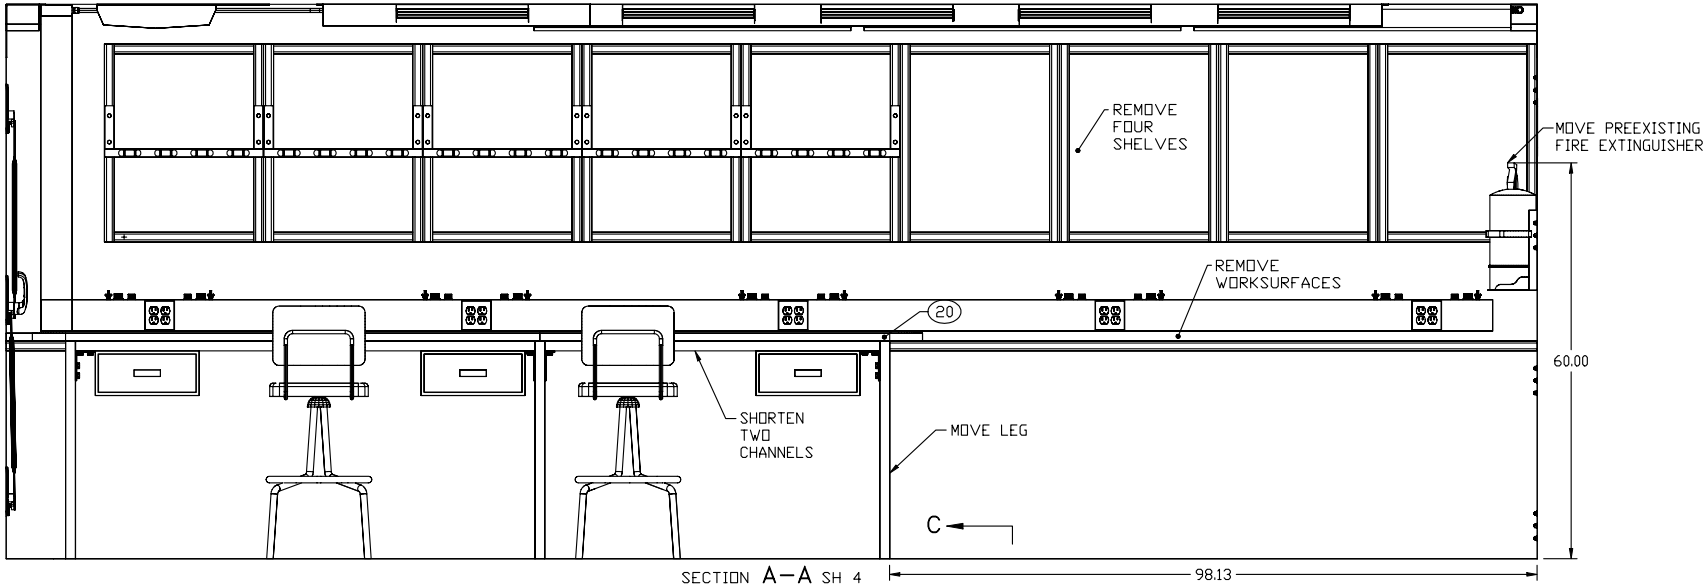

SECTION A–A SH 4
ROTATED 180°

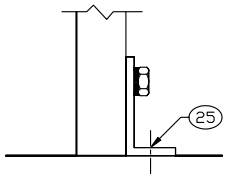

SECTION C–C
SCALE 1/2

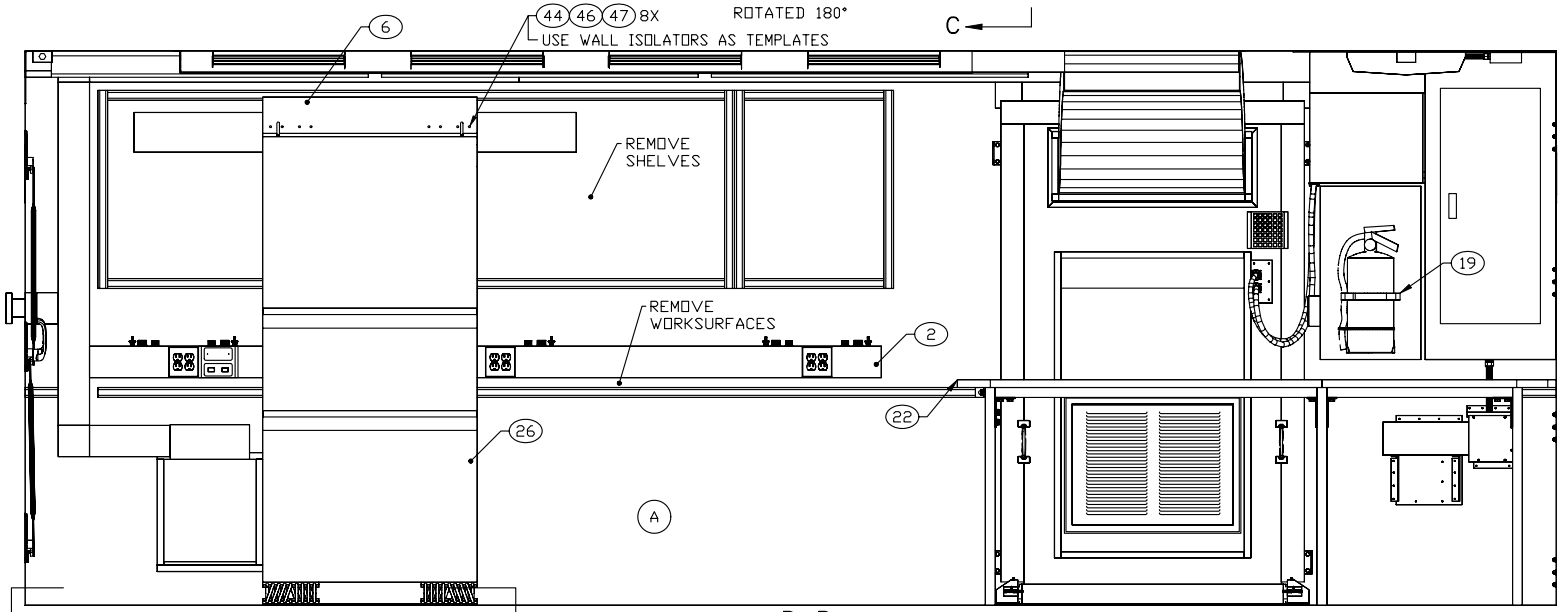

SECTION B–B SH 4

AFTER MODIFICATION

ENGINEER	DATE	DRAWER	DATE	SIZE	CAGE CODE	DRAWING NUMBER	REV
M BEUSTER	00-04-13	TN	00-10-31	D	91145	MFST010472	A
NEXT ASSEMBLY FINAL		CHECKER TN	00-04-13	SCALE 1/10		SHEET 5	