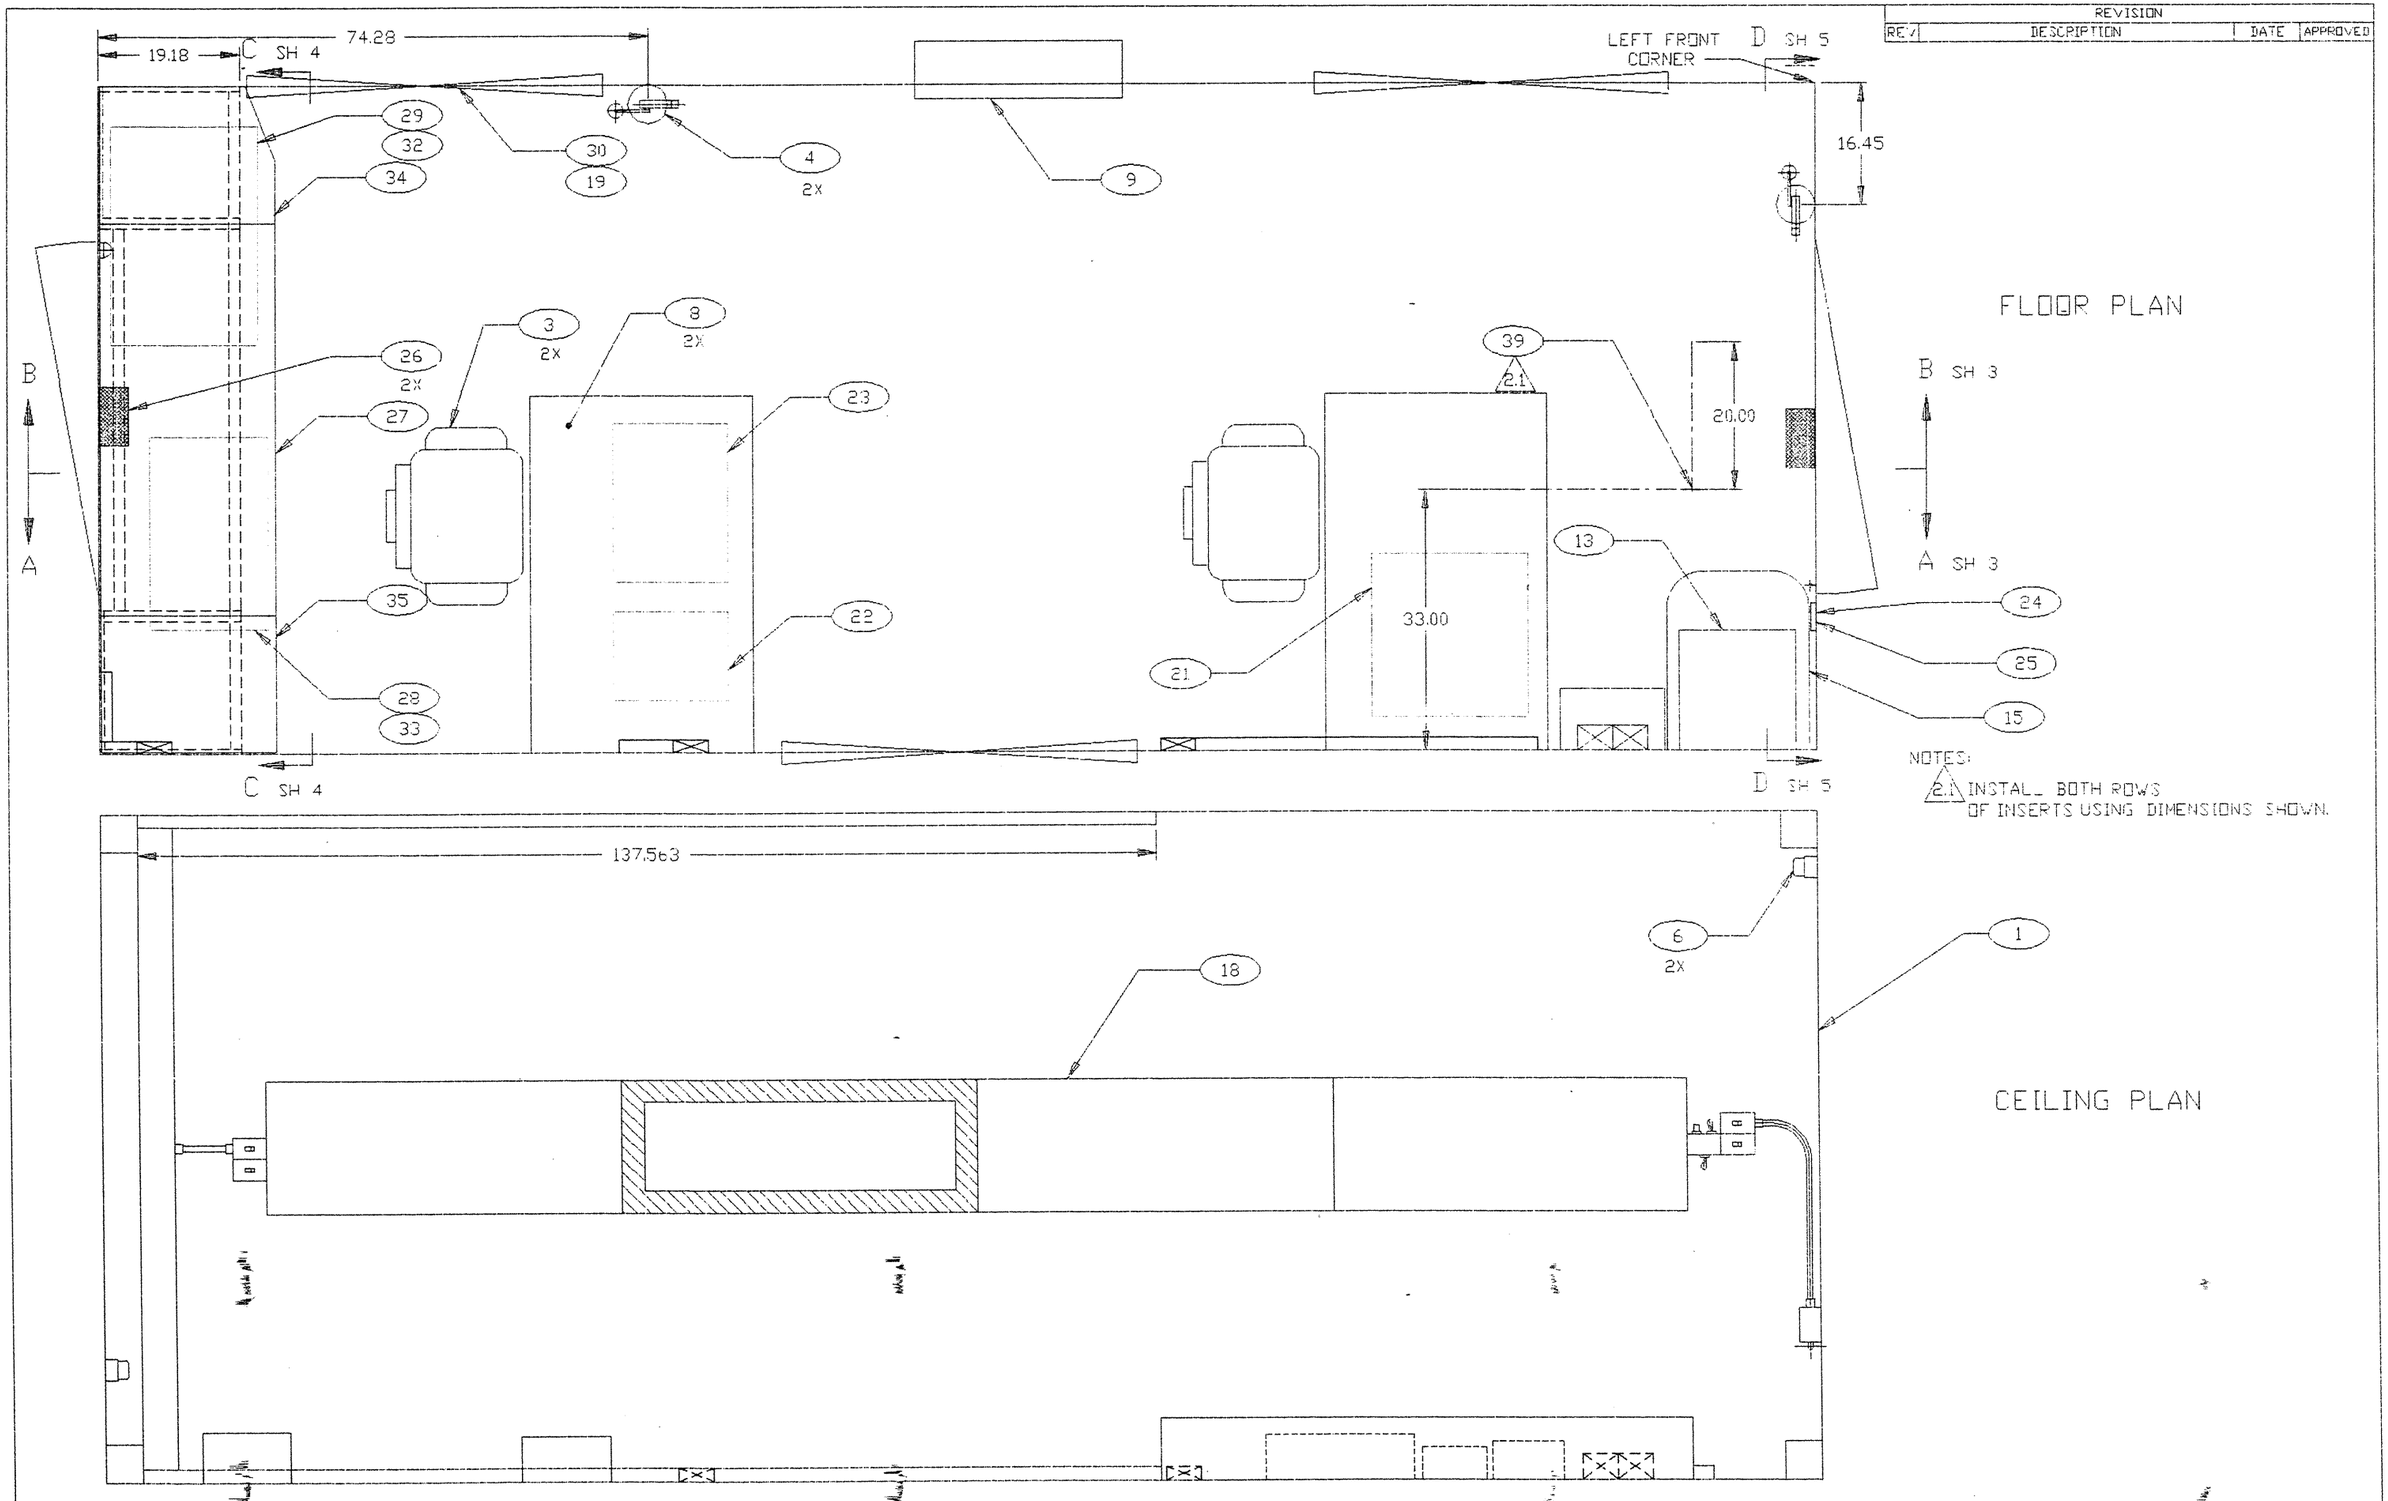

FLOOR PLAN

CEILING PLAN

NOTES:
2.1 INSTALL BOTH ROWS OF INSERTS USING DIMENSIONS SHOWN.

REVISION

REV	DESCRIPTION	DATE	APPROVED

CADD FILE# JU32CEIL

DESIGNED	W.A.J	DATE 94/09/22	DRAWN	W.A.JENNETTE	DATE 94/09/22	SIZE B	CAGE CODE 0W681	DWG NO MF JU320101	REV —
NEXT ASSEMBLY	FINAL		CHECKED	B. DiStefano	97/1/2	SCALE 1/20		SH 2	

REVISION			
REV	DESCRIPTION	DATE	APPROVED

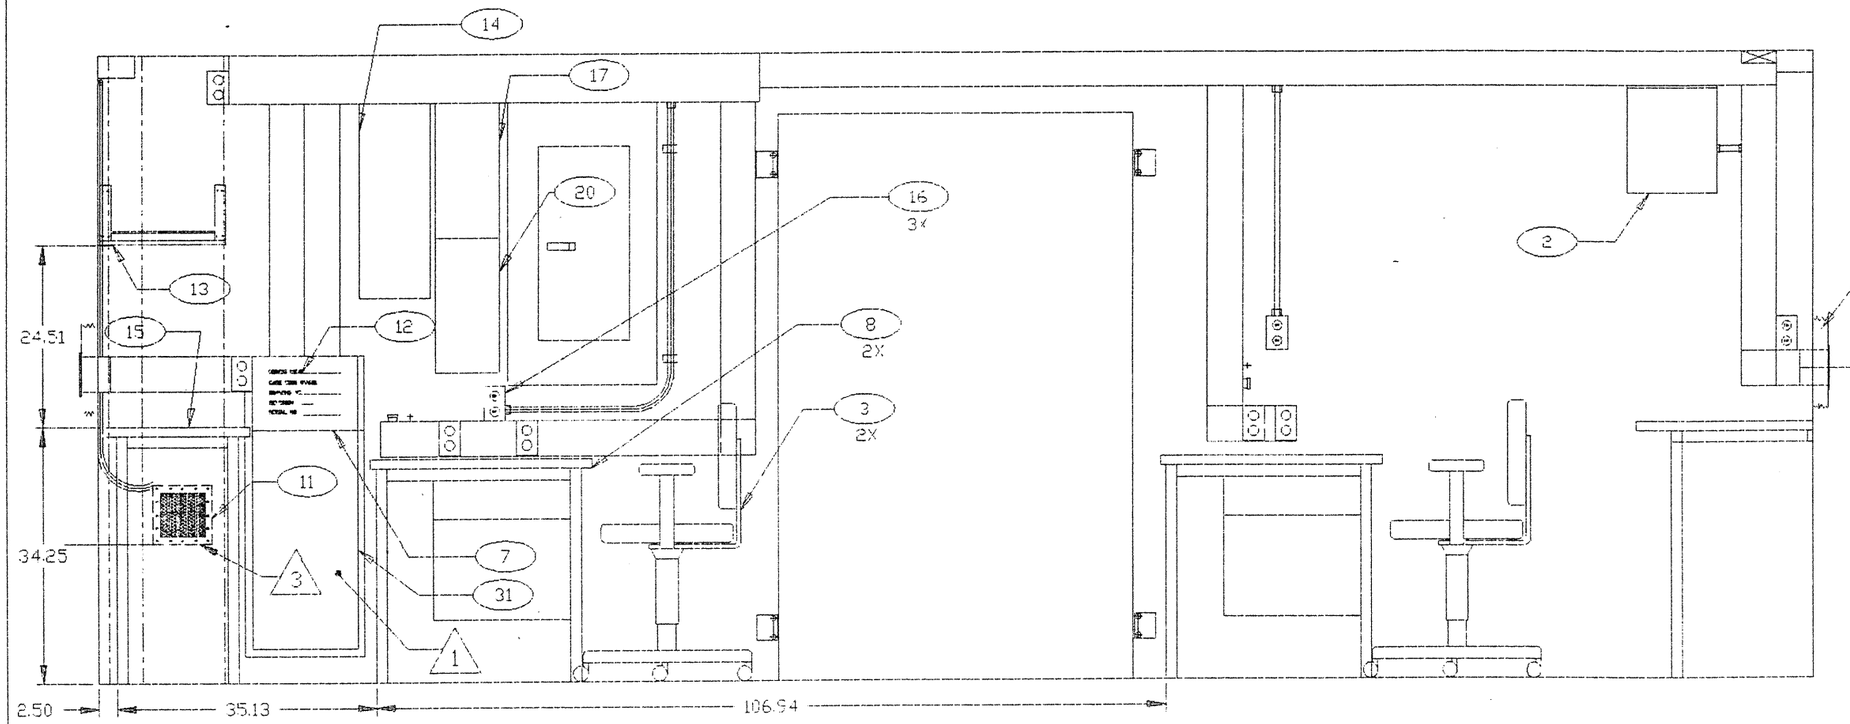

SECTION A-A
SH 2
ROTATED 180°

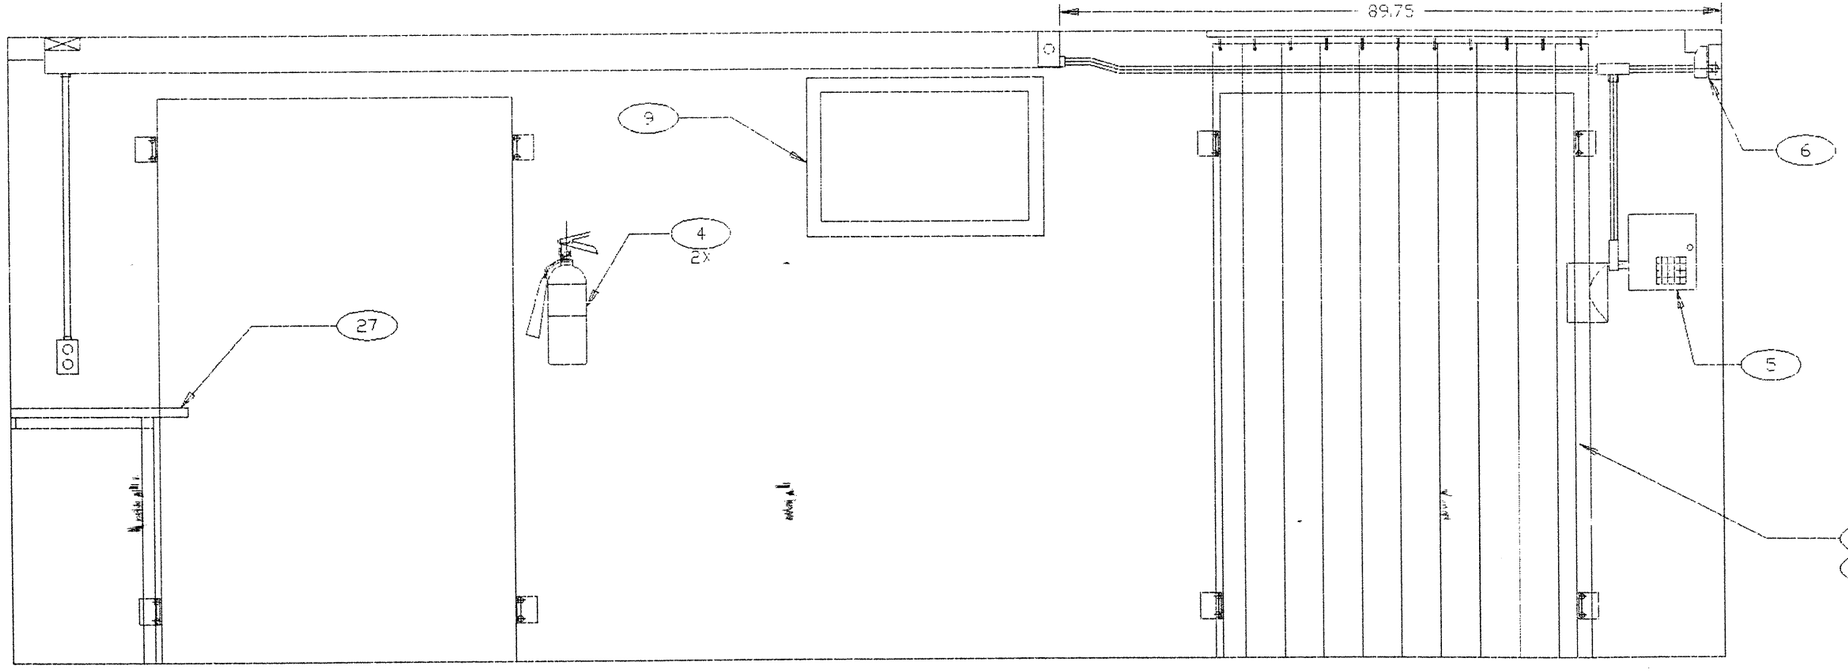

SECTION B-B
SH 2

CADD FILE#
JU32ELEV

DESIGNED W.A.J	DATE 94/09/22	DRAWN W.A JENNETTE	DATE 94/09/22	SIZE B	CAGE CODE 0W681	DWG NO MF JU320101	REV —
NEXT ASSEMBLY FINAL		APPROVED B. Distefano 97/1/2		SCALE 1/20		SH 3	