REVISIONS			
REV	DESCRIPTION	DATE	APPROVAL
A	REPRINTED.	01-11-02	R. A. VOTAW
B	REVISED AND PARTIALLY REDRAWN BY M. BEUSTER. (2) ITEM ADDED.	03-01-21	R. A. VOTAW

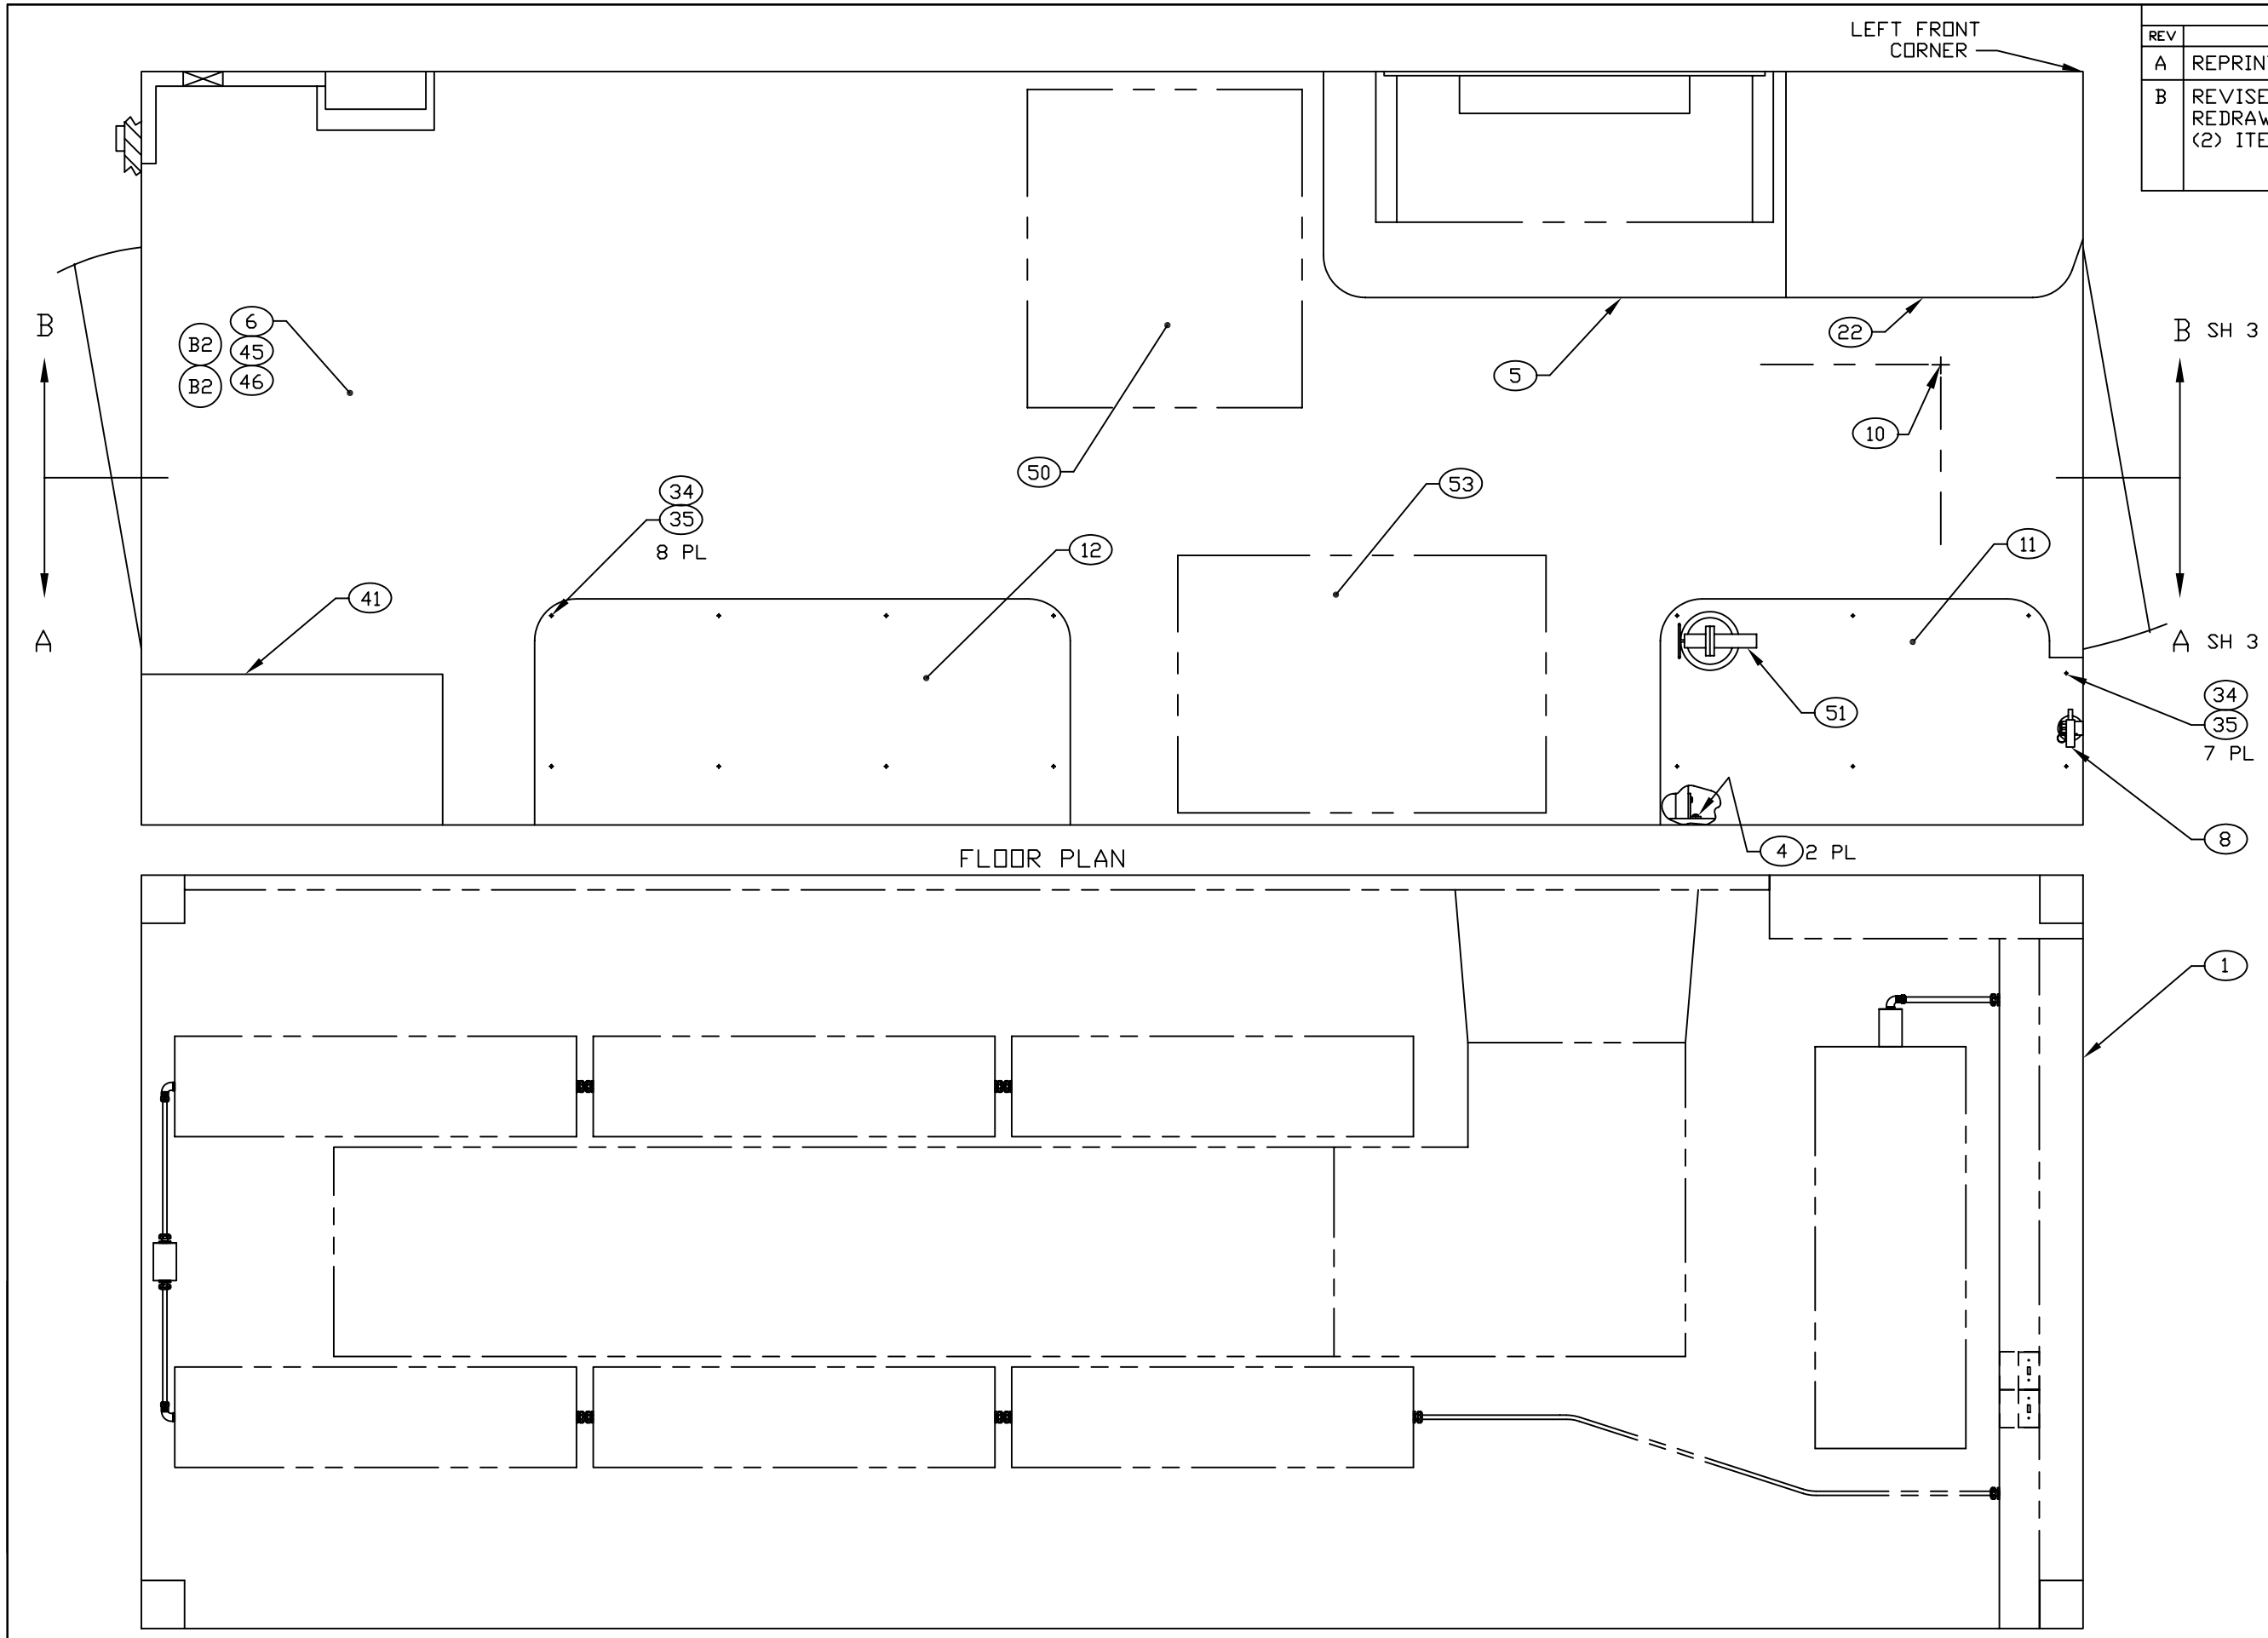

FLOOR PLAN

CEILING PLAN

ENGINEER	DATE	DRAWN BY	DATE	SIZE	CAGE CODE	DWG NO	REV
P. PHAN	91-05-23	PRV	01-11-02	D	91145	MFMM010501	B
NEXT ASSEMBLY FINAL		CHECKER TN	01-11-02	SCALE 1/10		SH 2	

REVISIONS			
REV	DESCRIPTION	DATE	APPROVAL
A	REPRINTED.	01-11-02	R. A. VOTAW

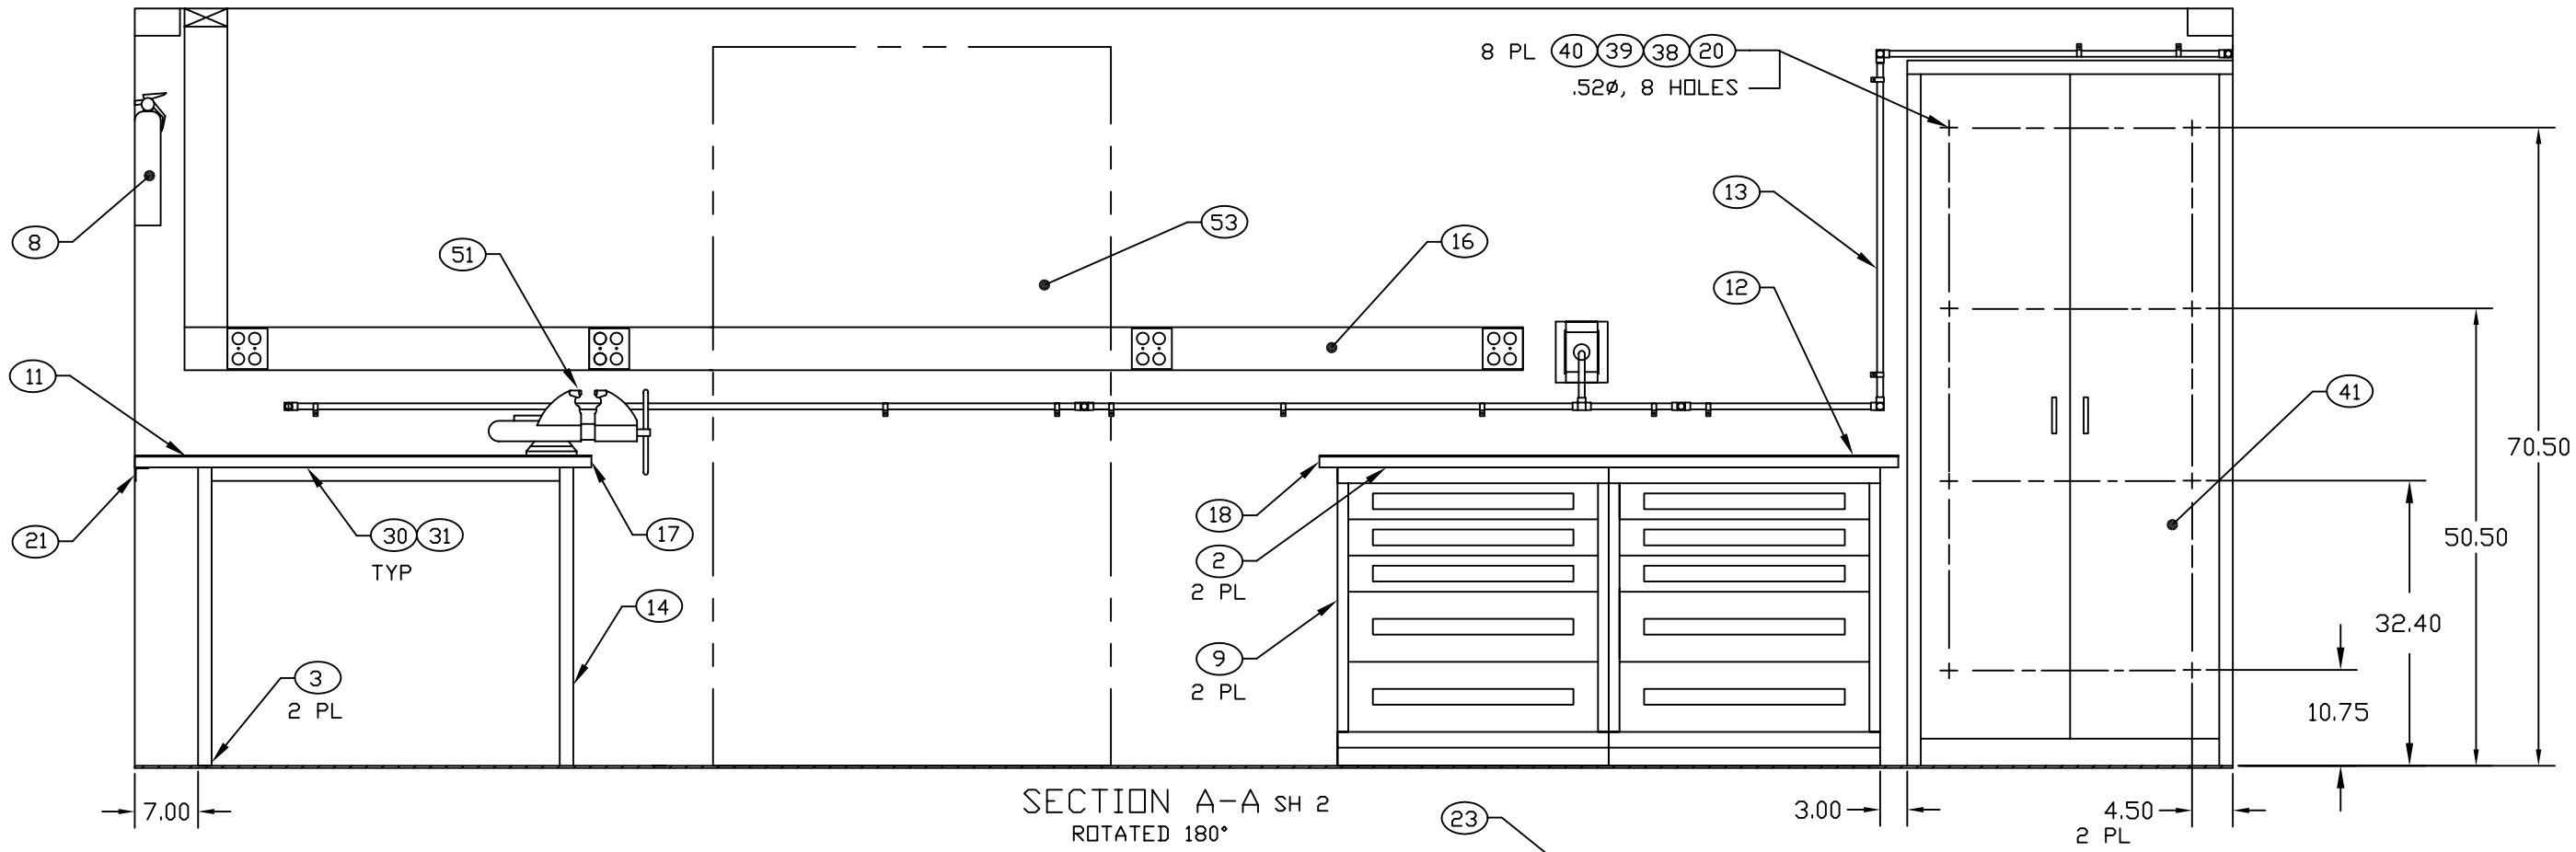

SECTION A-A SH 2
ROTATED 180°

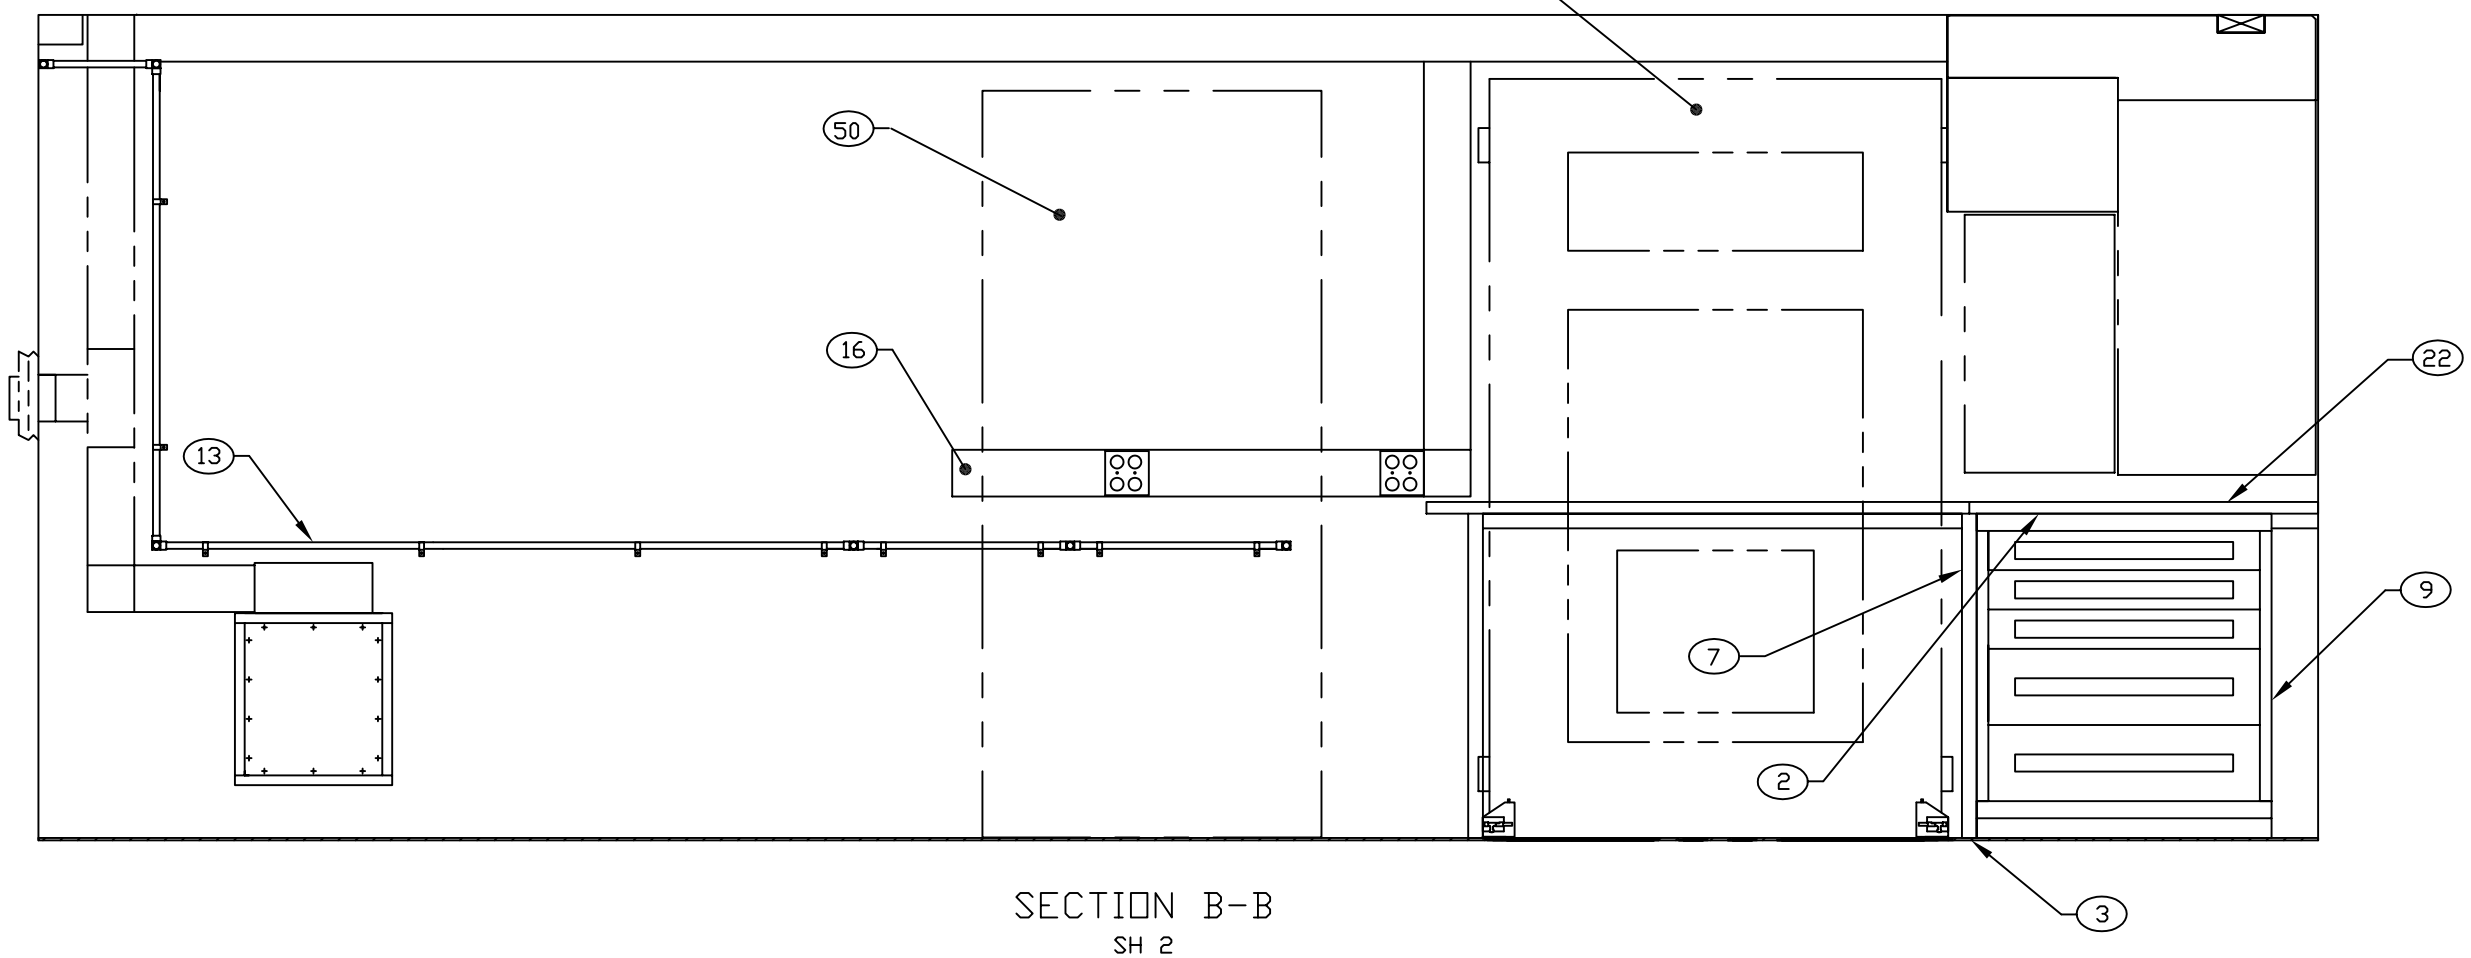

SECTION B-B
SH 2

ENGINEER	DATE	DRAWN BY	DATE	SIZE	CAGE CODE	DWG NO	REV
P. PHAN	91-05-23	PRV	01-11-02	D	91145	MFMM010501	A
NEXT ASSEMBLY FINAL		CHECKER TN	01-11-02	SCALE 1/10		SH 3	