REVISIONS			
REV	DESCRIPTION	DATE	APPROVAL
B	REVISED AND REDRAWN BY M BEUSTER. (2) ITEM ADDED.	03-01-21	R A VOTAW

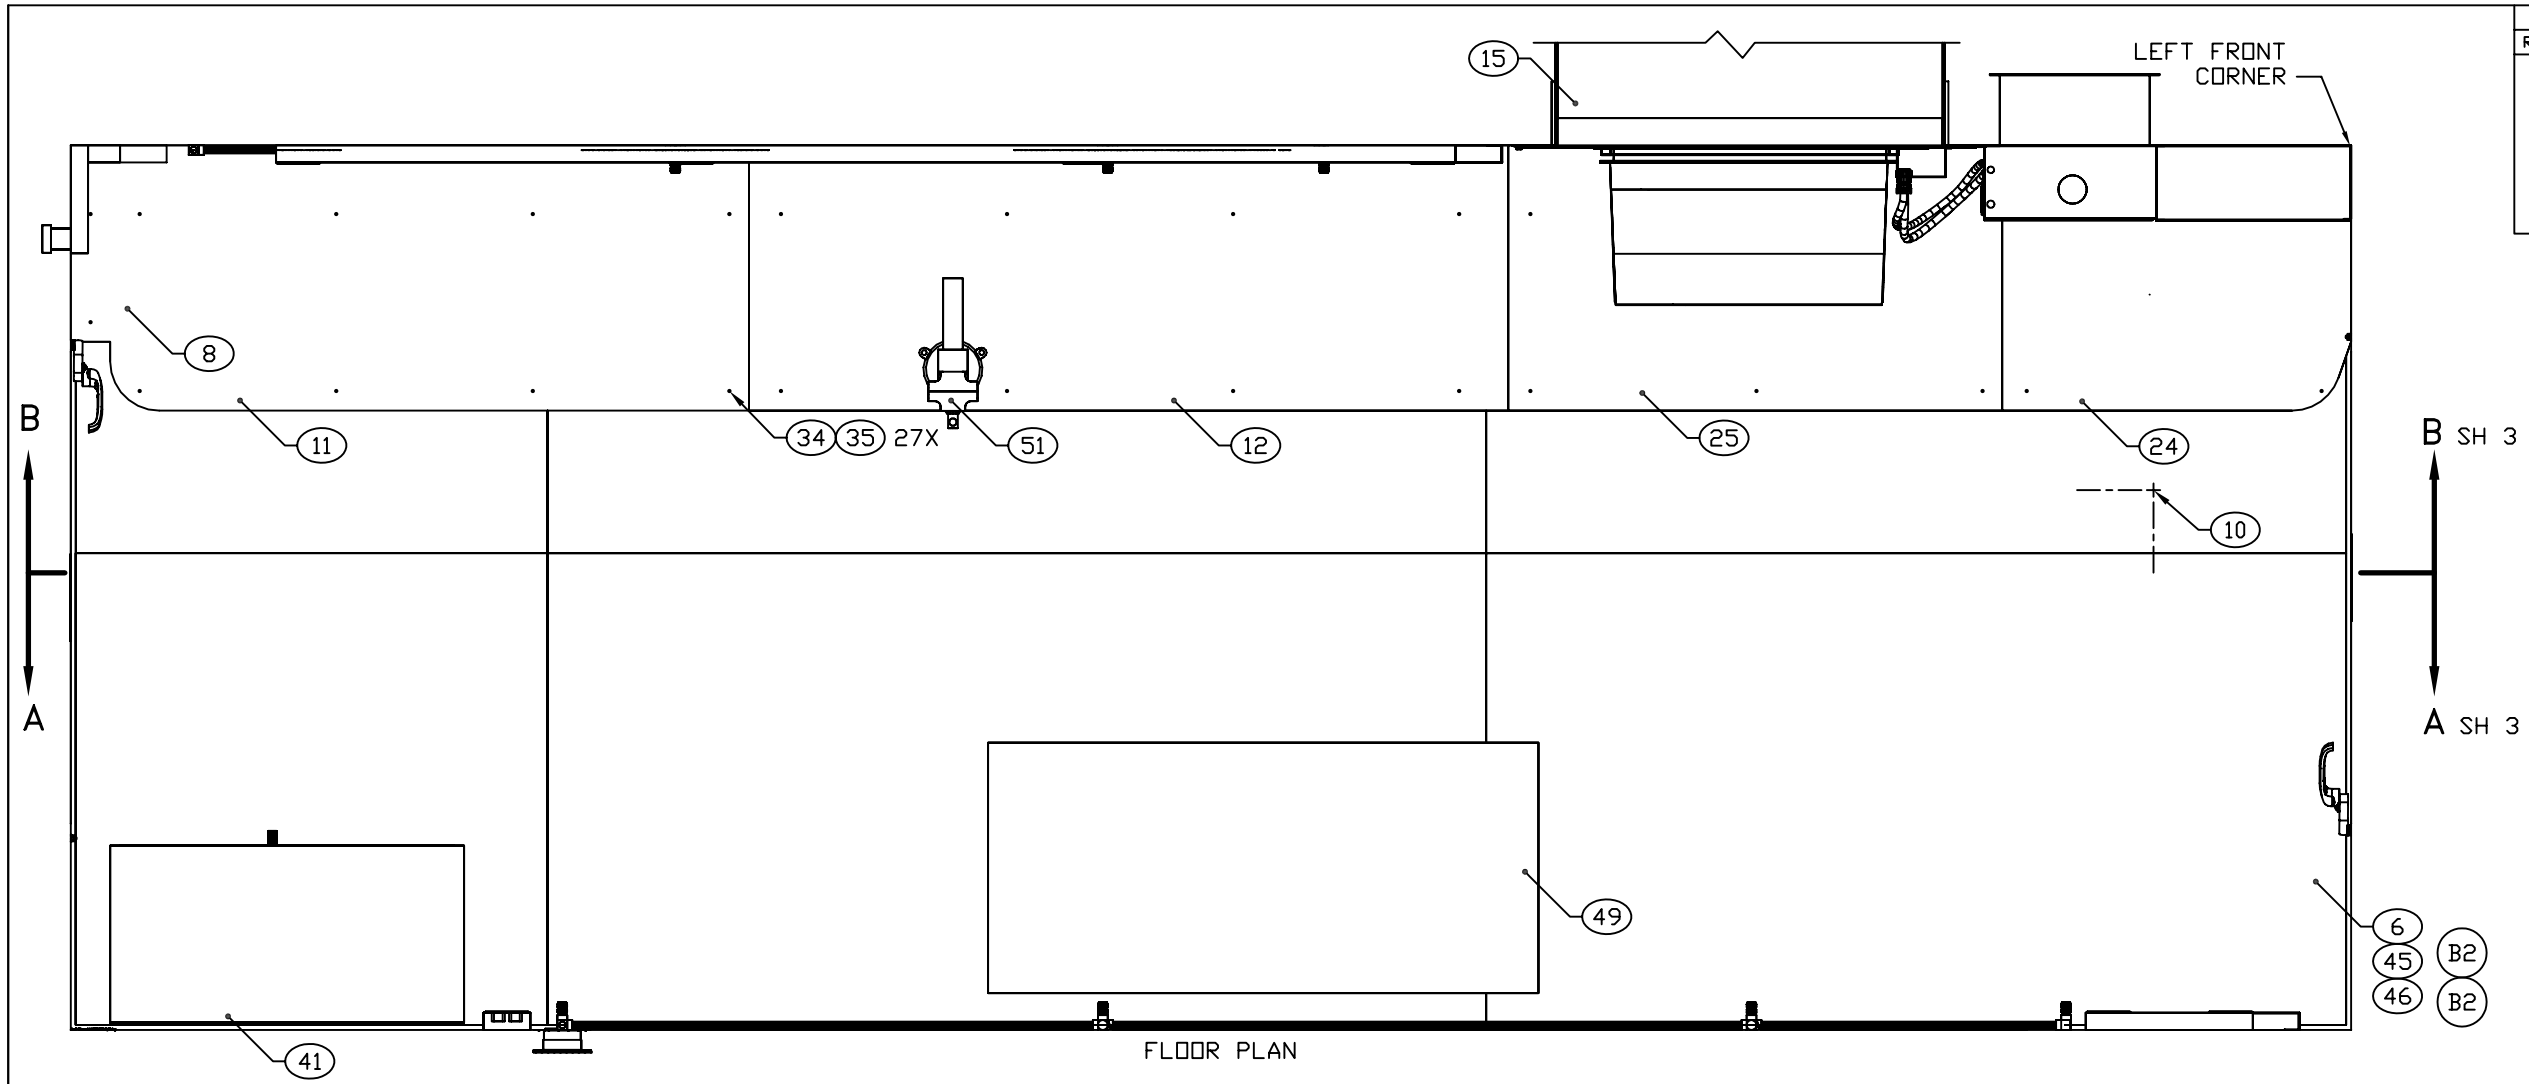

FLOOR PLAN

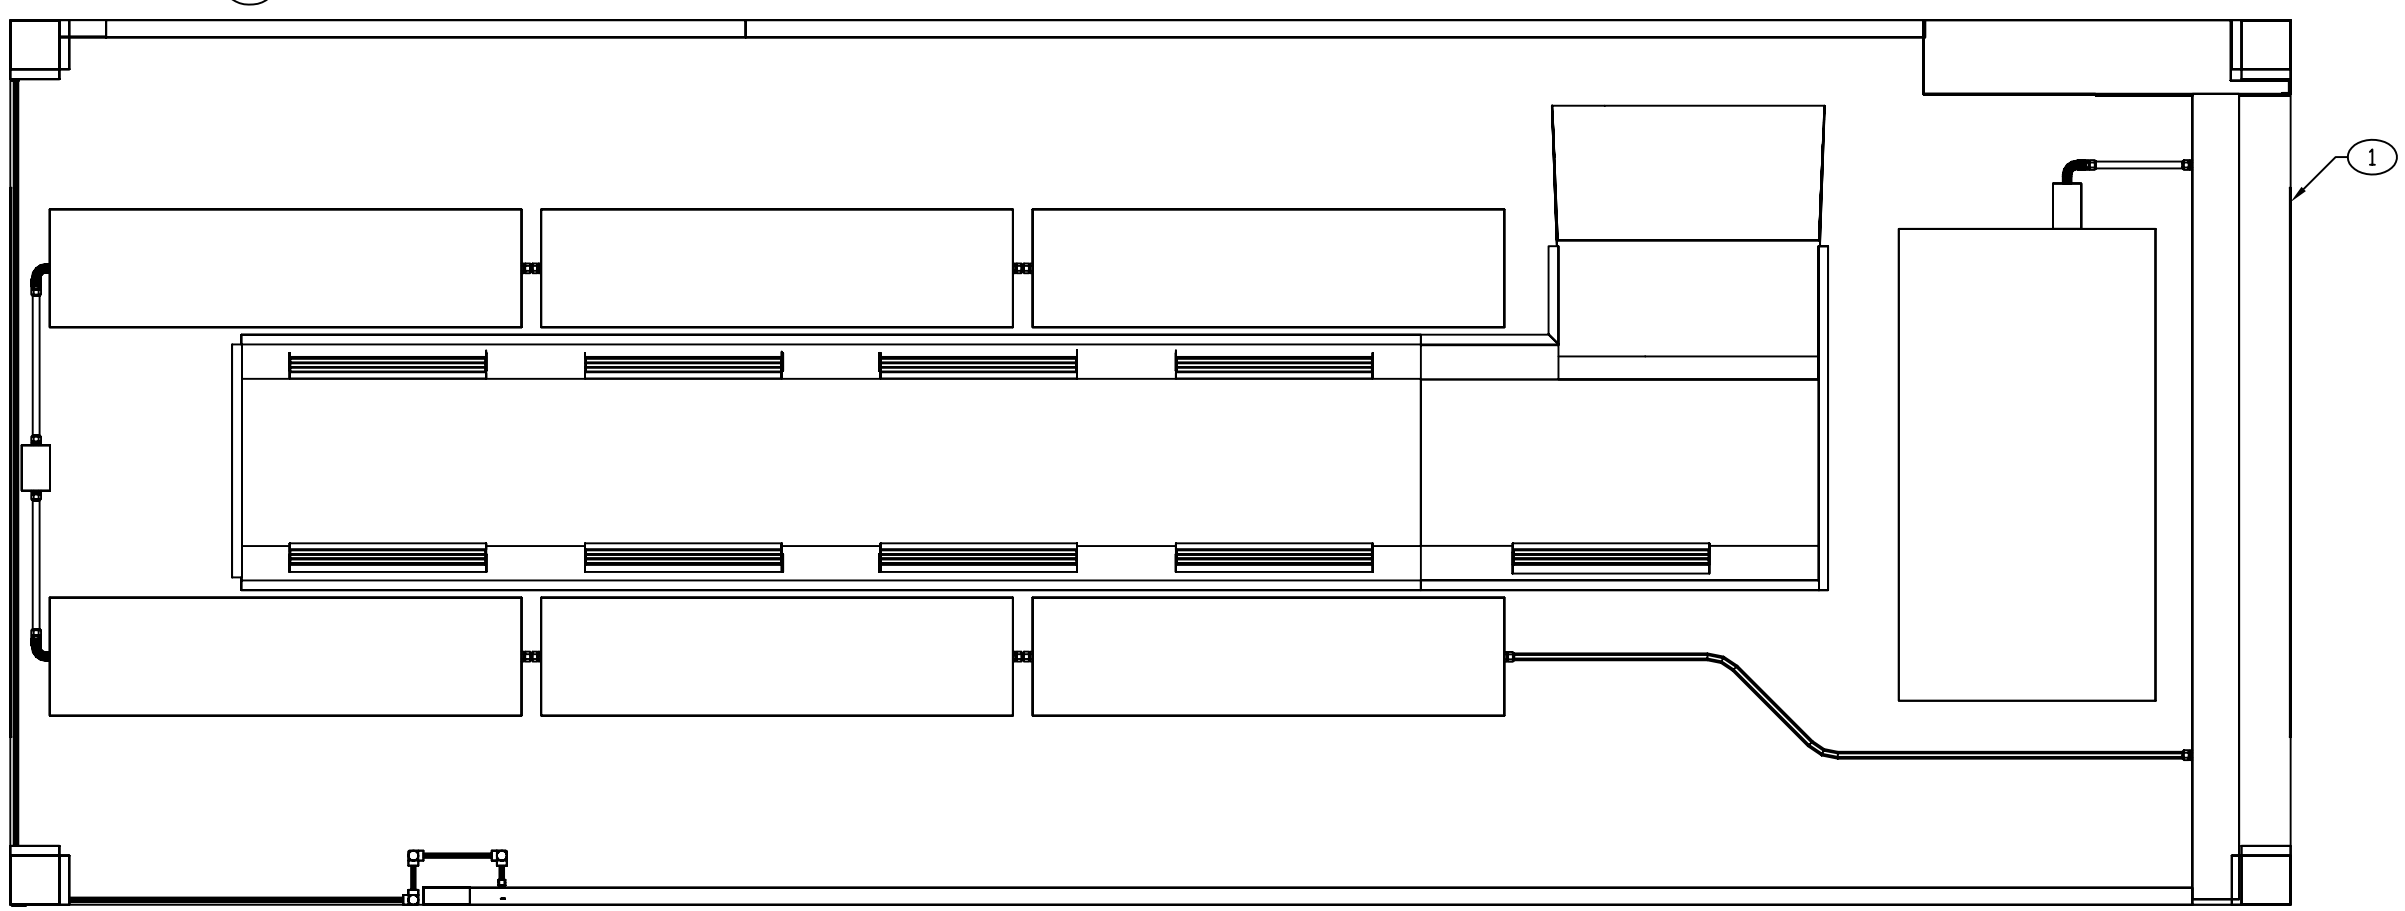

CEILING PLAN

ENGINEER	DATE	DRAWN BY	DATE	SIZE	CAGE CODE	DWG NO	REV
P. PHAN	91-06-18	P. PHAN	91-06-18	D	91145	MFMM030501	B
NEXT ASSEMBLY FINAL		CHECKER TN	02-10-02	SCALE 1/10		SH 2	

REVISIONS			
REV	DESCRIPTION	DATE	APPROVAL
A	REVISED AND REDRAWN BY M BEUSTER.	02-10-21	R A VOTAW

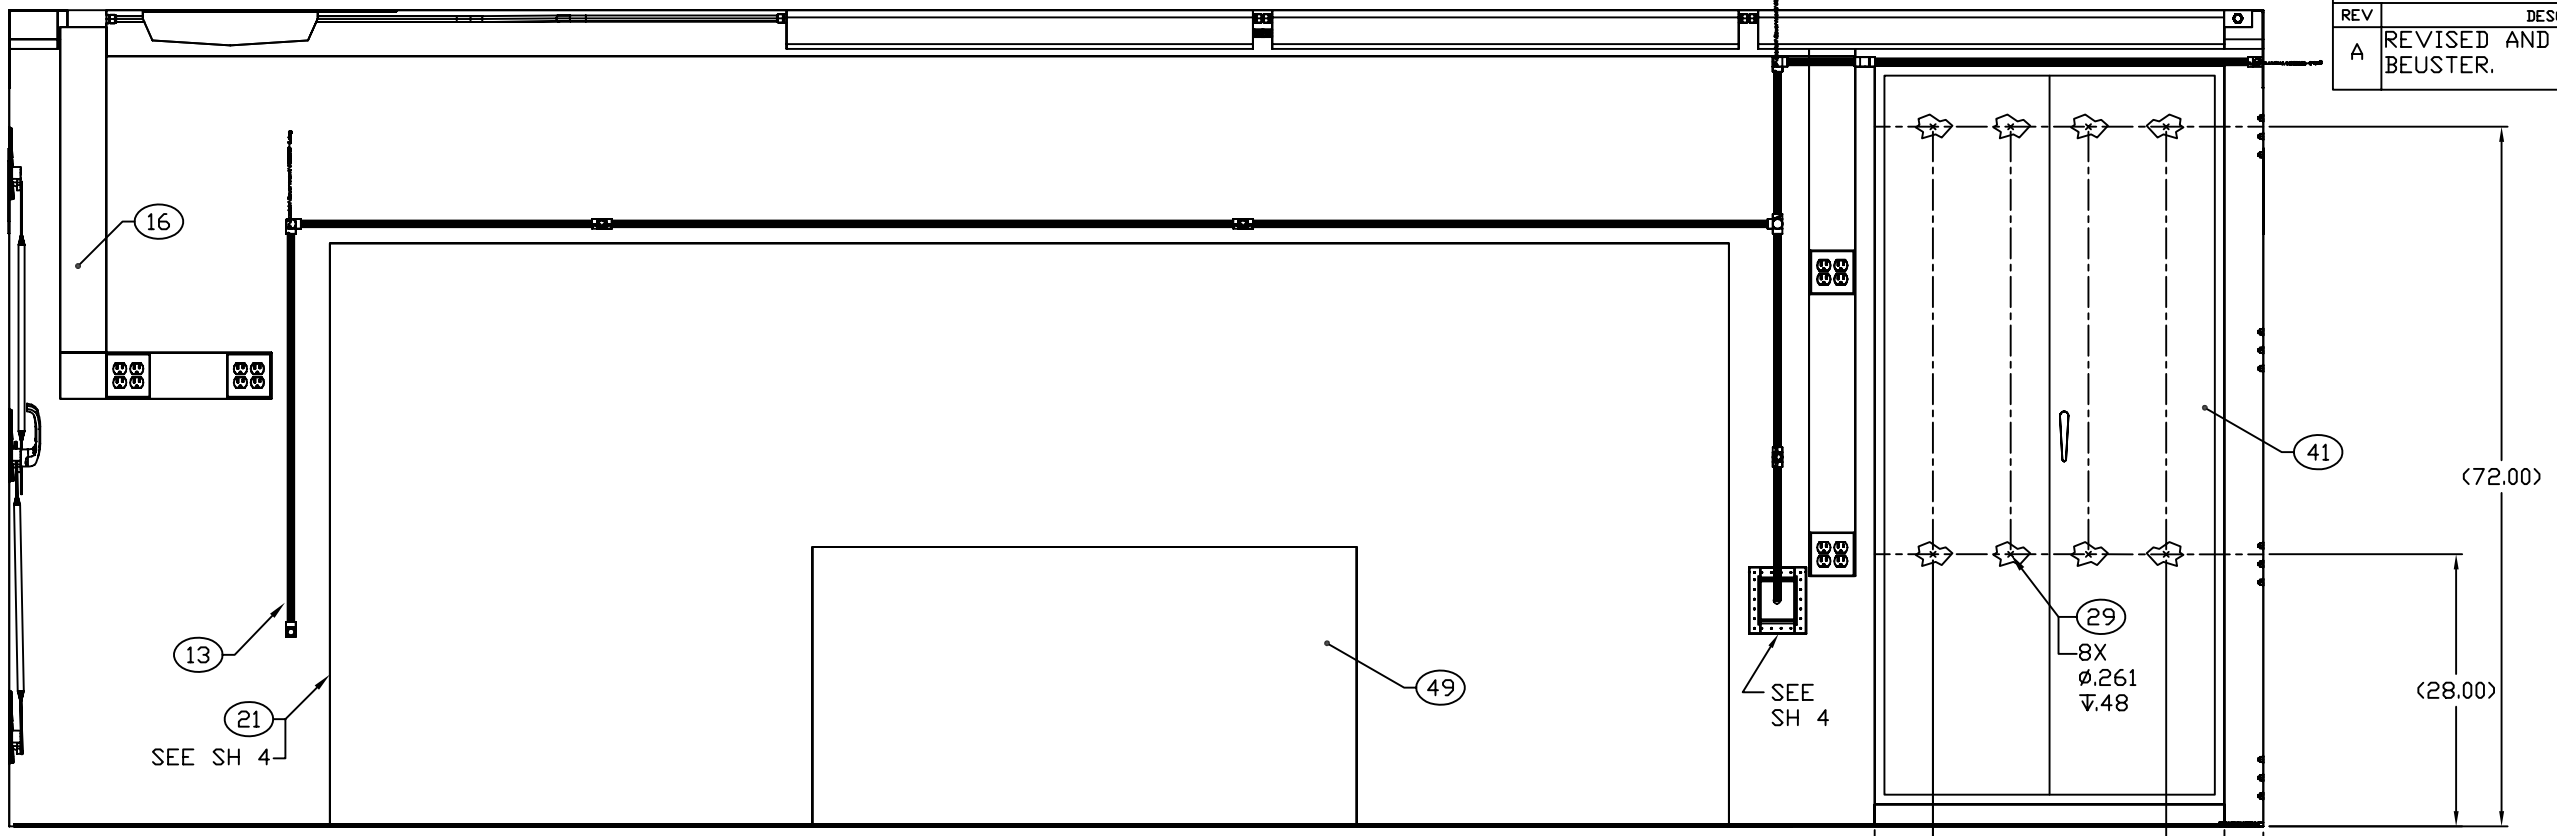

SECTION A–A SH 2
ROTATED 180°

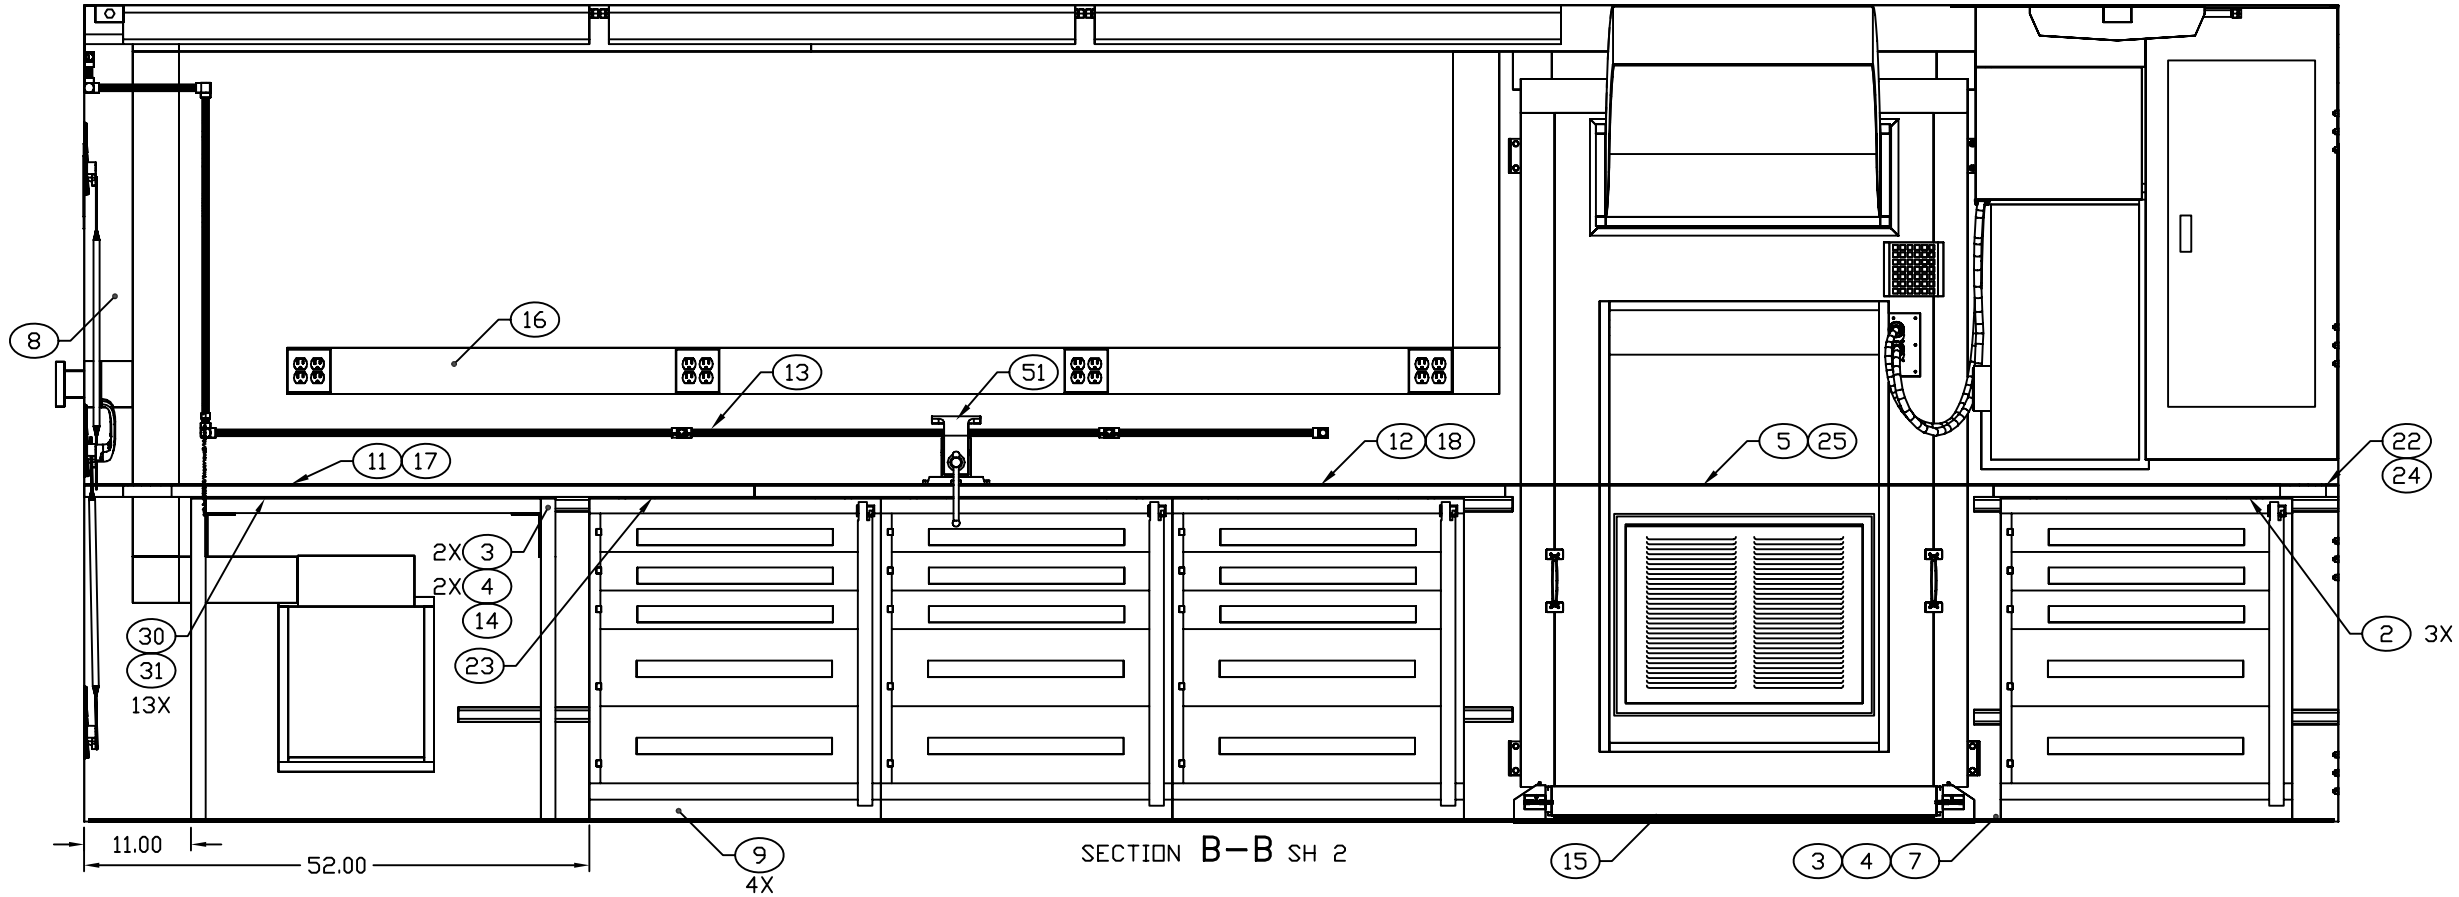

SECTION B–B SH 2

ENGINEER	DATE	DRAWN BY	DATE	SIZE	CAGE CODE	DWG NO	REV
P. PHAN	91-06-18	P. PHAN	91-06-18	D	91145	MFMM030501	A
NEXT ASSEMBLY FINAL		CHECKER TN	02-10-02	SCALE 1/10		SH 3	