REVISION HISTORY			
REV	DESCRIPTION	DATE	APPROVAL
B	REVISED AND REDRAWN BY T H NGUYEN.	07-04-28	R A VOTAW

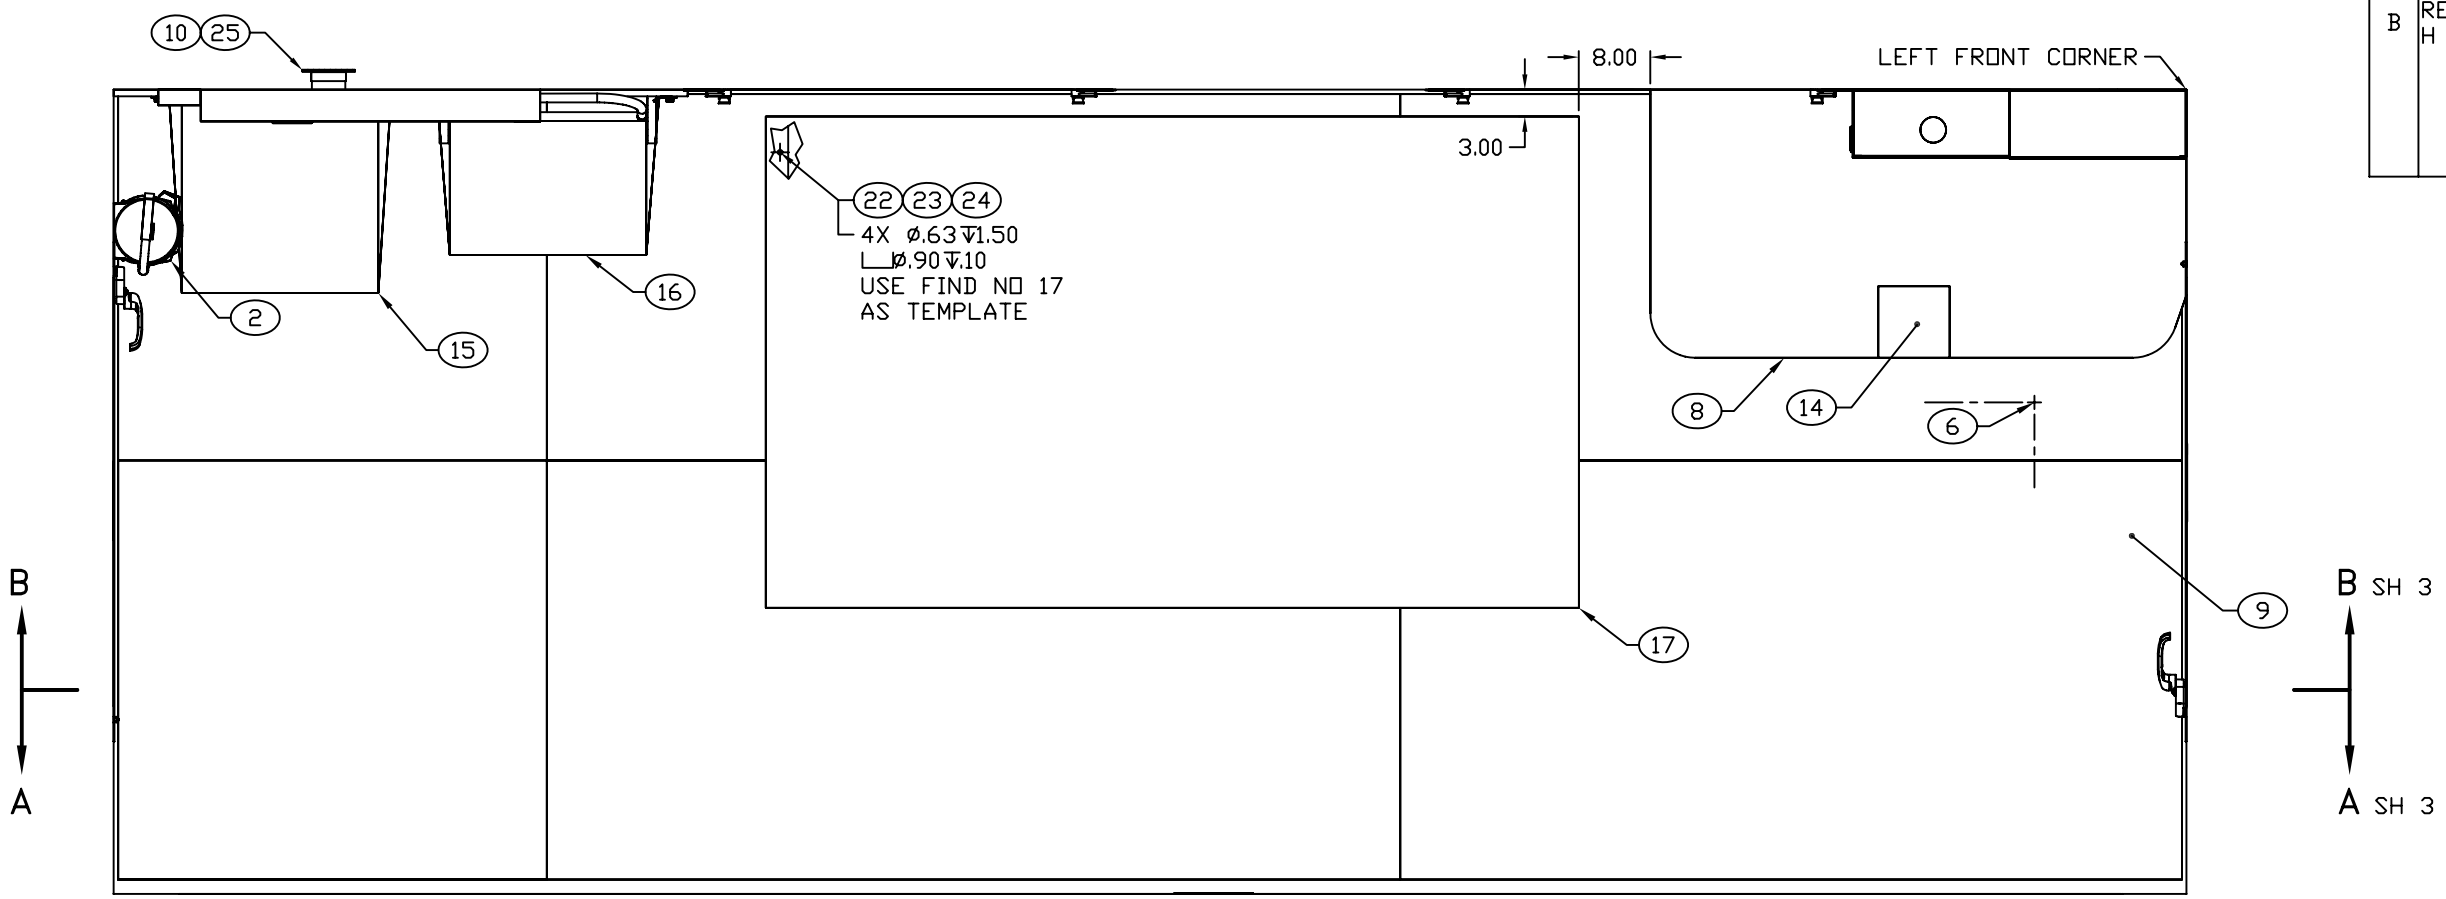

FLOOR PLAN

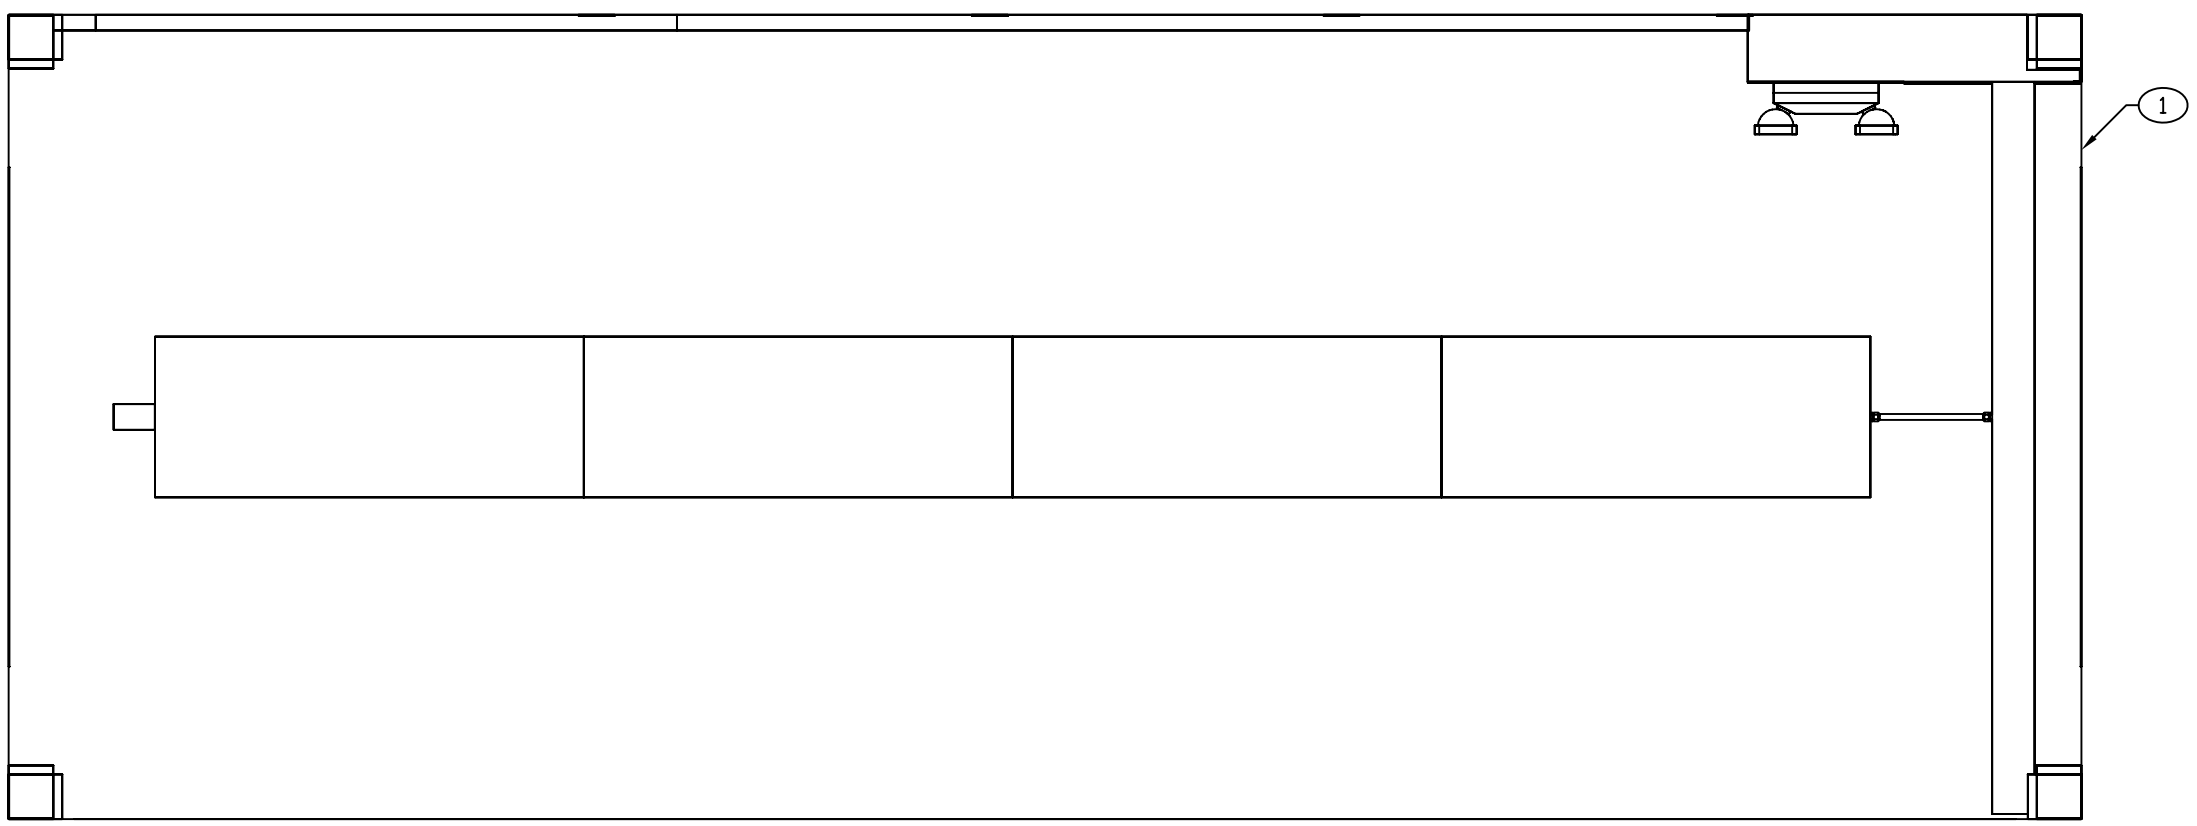

CEILING PLAN

ENGINEER	DATE	DRAWER	DATE	SIZE	CAGE CODE	DRAWING NUMBER	REV
KIMBEL	86-12-17	AXCELL	87-04-31	D	91145	MFSM070201	B
NEXT ASSEMBLY		CHECKER		SCALE		SHEET	
FINAL		RGJ	87-03-12	1/11		2	

REVISION HISTORY			
REV	DESCRIPTION	DATE	APPROVAL
B	REVISED AND REDRAWN BY T H NGUYEN.	07-04-28	R A VOTAW

 

SECTION A–A SH 2
ROTATED 180°

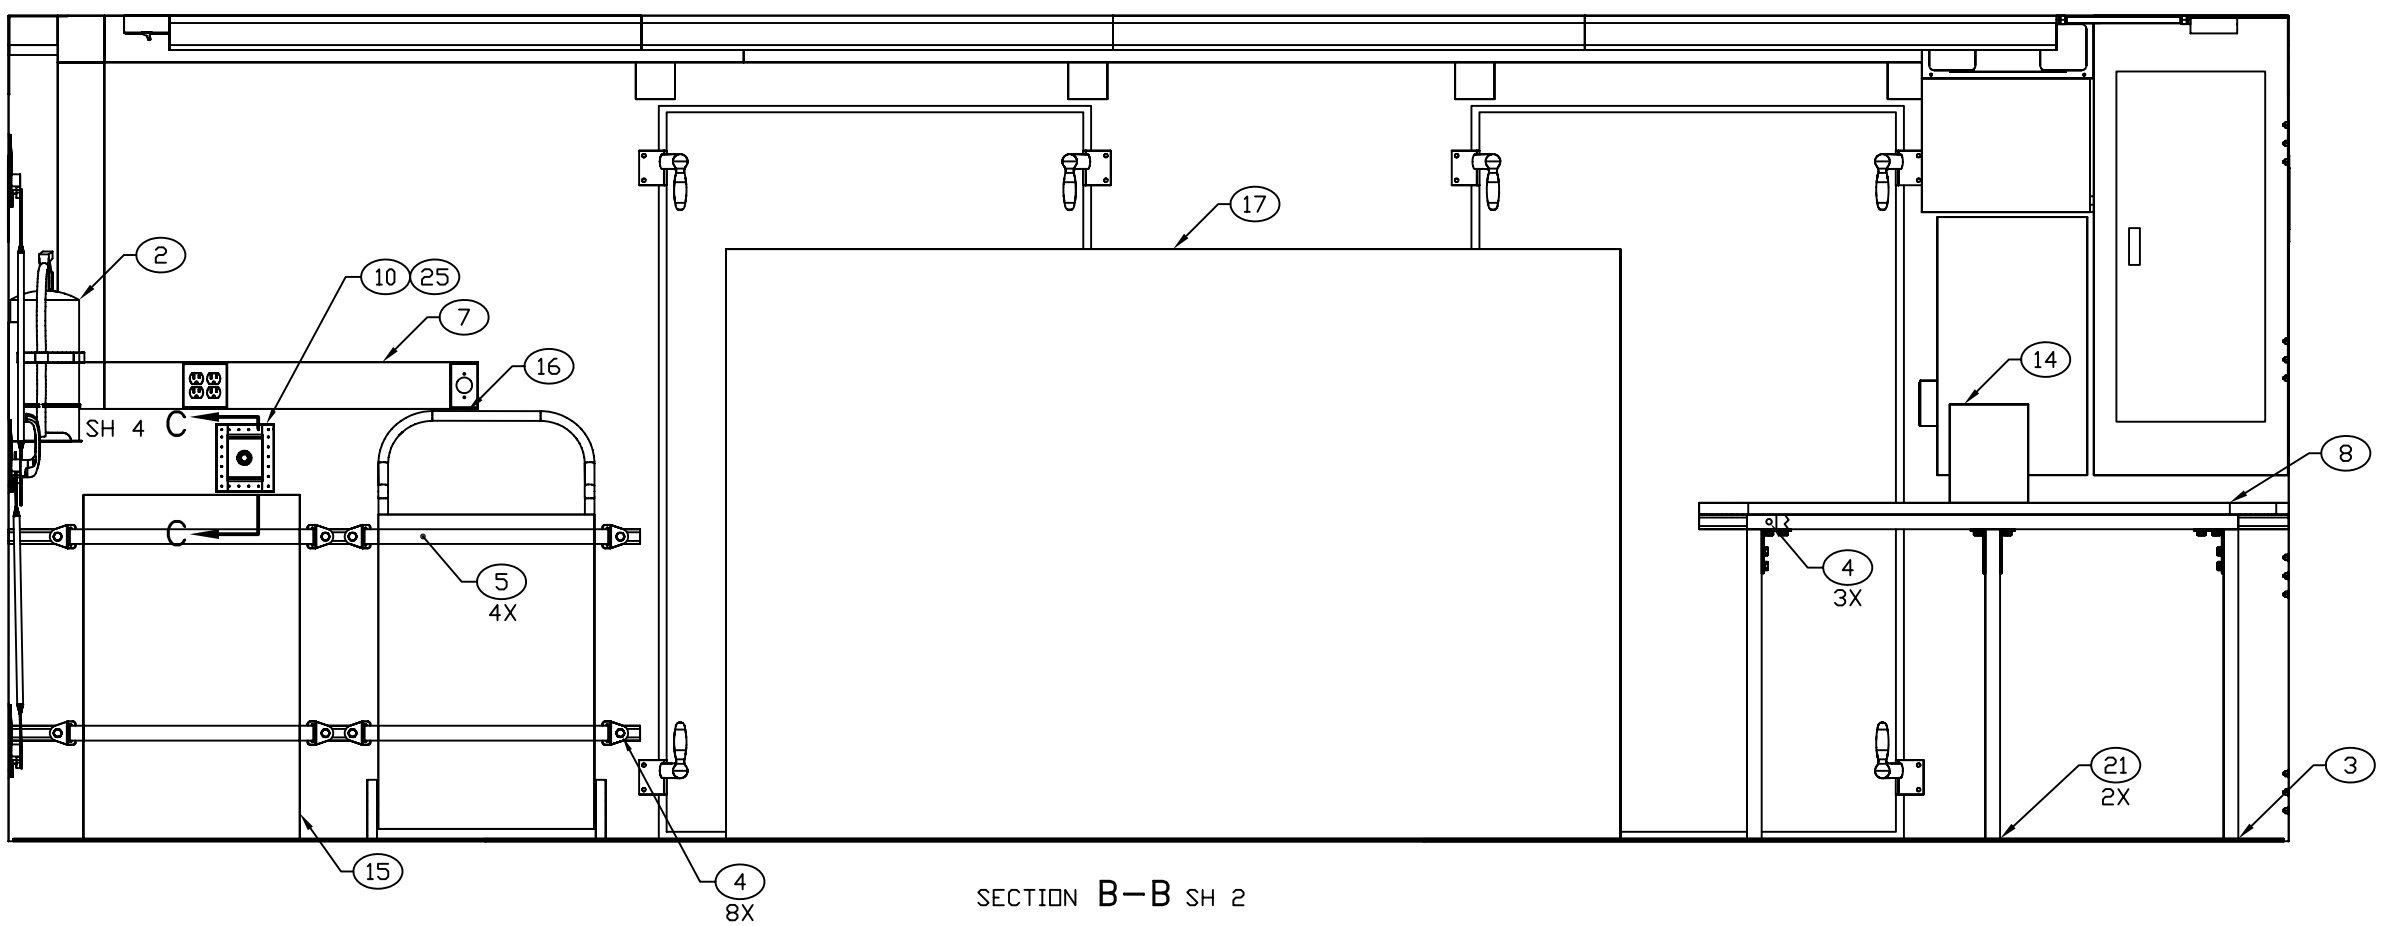

SECTION B–B SH 2

ENGINEER	DATE	DRAWER	DATE	SIZE	CAGE CODE	DRAWING NUMBER	REV
KIMBEL	86-12-17	AXCELL	87-04-31	D	91145	MFSM070201	B
NEXT ASSEMBLY		CHECKER					
FINAL		RGJ	87-03-12	SCALE 1/10		SHEET 3	