REVISIONS			
REV	DESCRIPTION	DATE	APPROVAL
F	(5) UPRIGHTS, SHELVING, AND SWINGING DOORS REPLACED WITH CABINETS.	01-11-02	R VOTAW

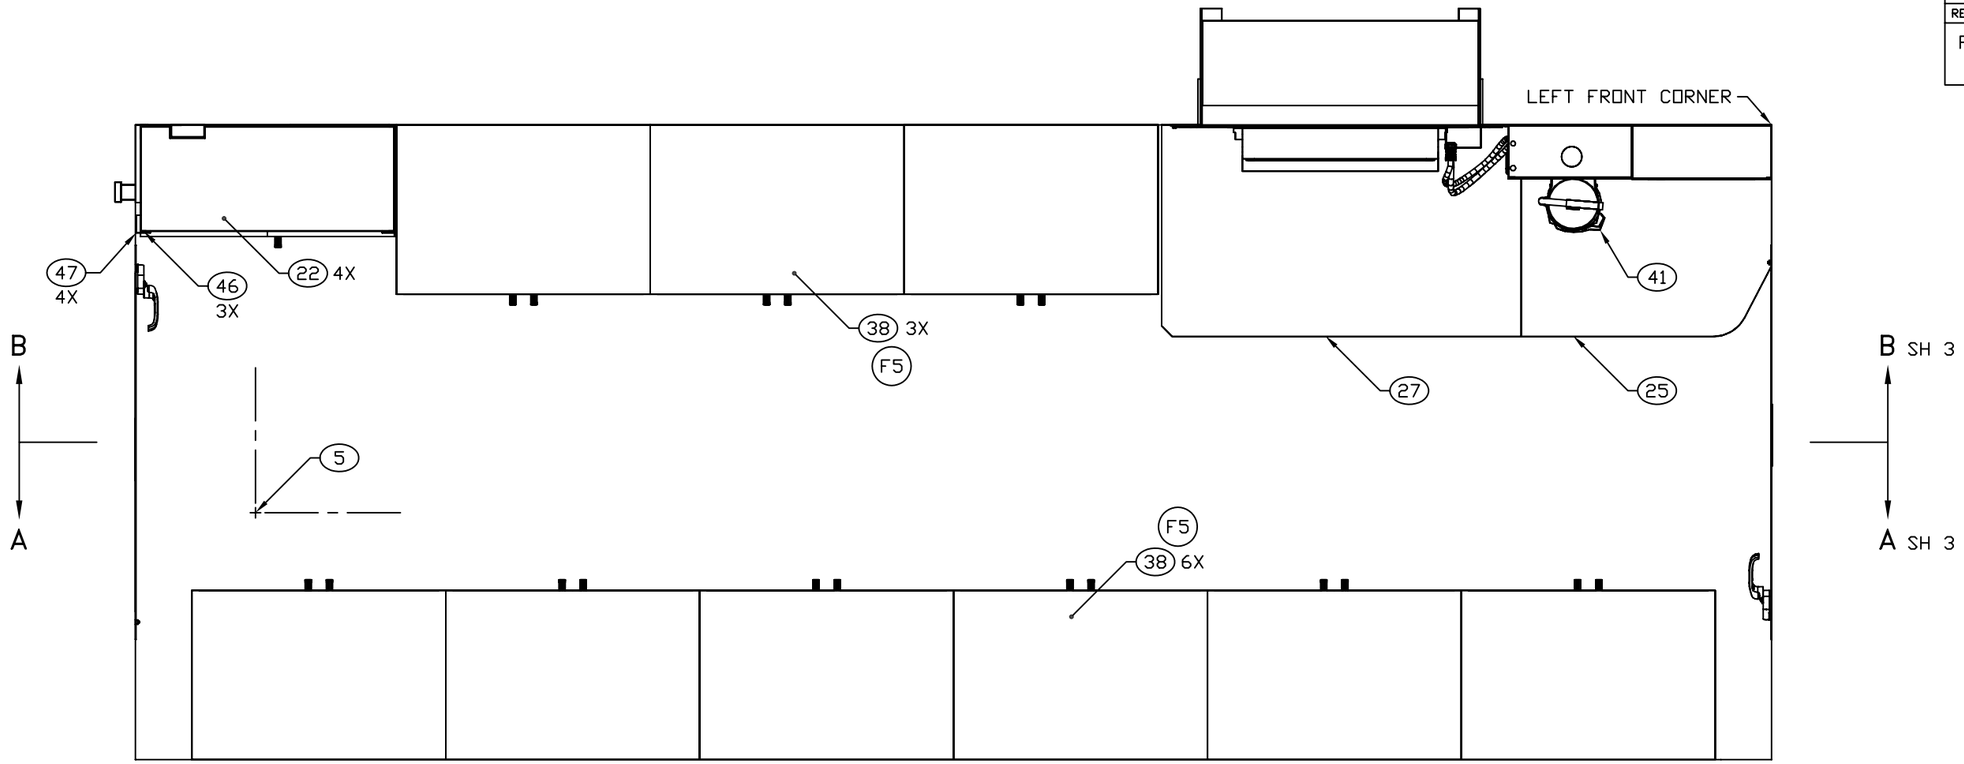

FLOOR PLAN

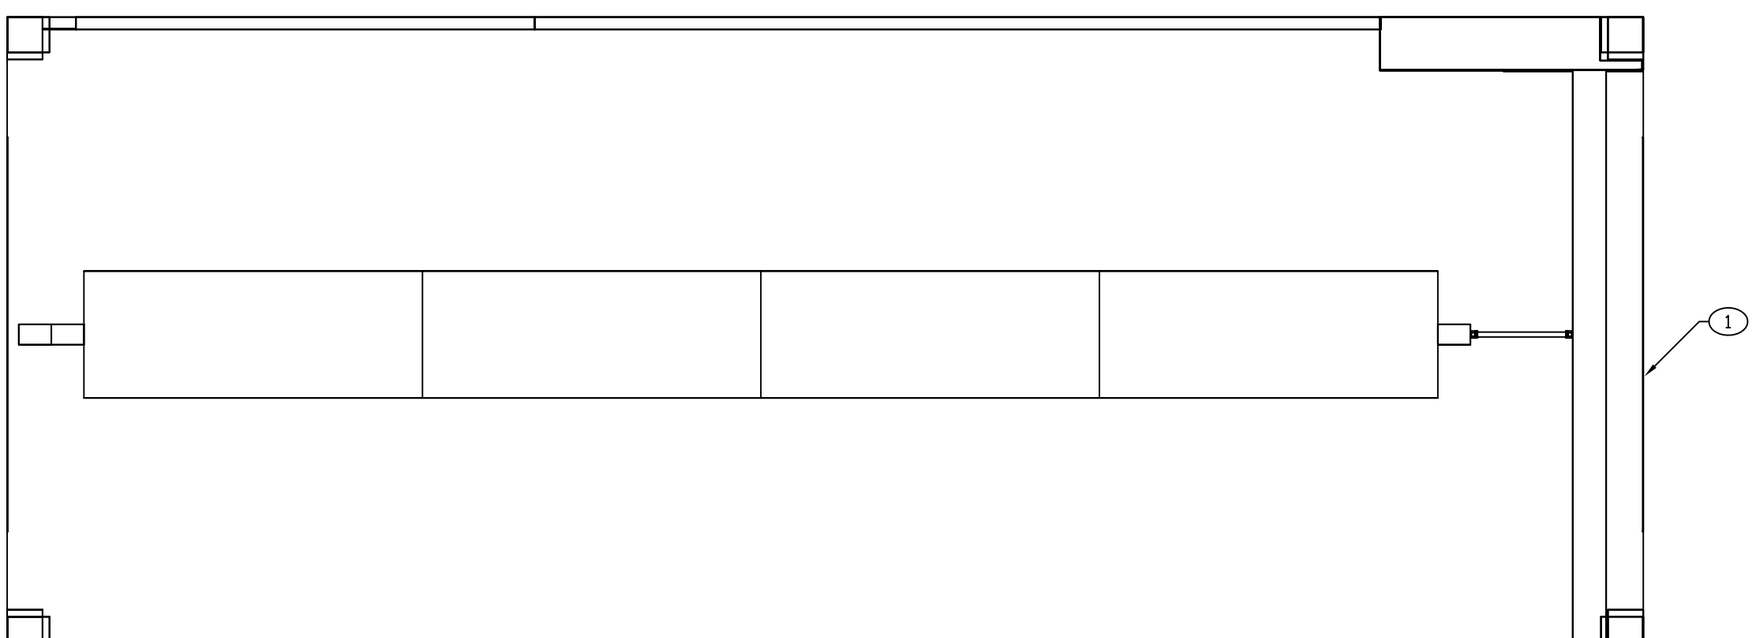

CEILING PLAN

ENGINEER	DATE	DRAWER	DATE	SIZE	CAGE CODE	DRAWING NUMBER	REV
SIDDENS	82-07-09	TN	01-11-02	D	91145	MFSU010401	F
NEXT ASSEMBLY		CHECKER		SCALE		SHEET	
FINAL		RGJ	87-10-22	1/11		2	

REVISIONS			
REV	DESCRIPTION	DATE	APPROVAL
F	(5) UPRIGHTS, SHELVING, AND SWINGING DOORS REPLACED WITH CABINETS.	01-11-02	R VOTAW
G	(2) DIMENSION CHANGED.	02-01-17	R VOTAW

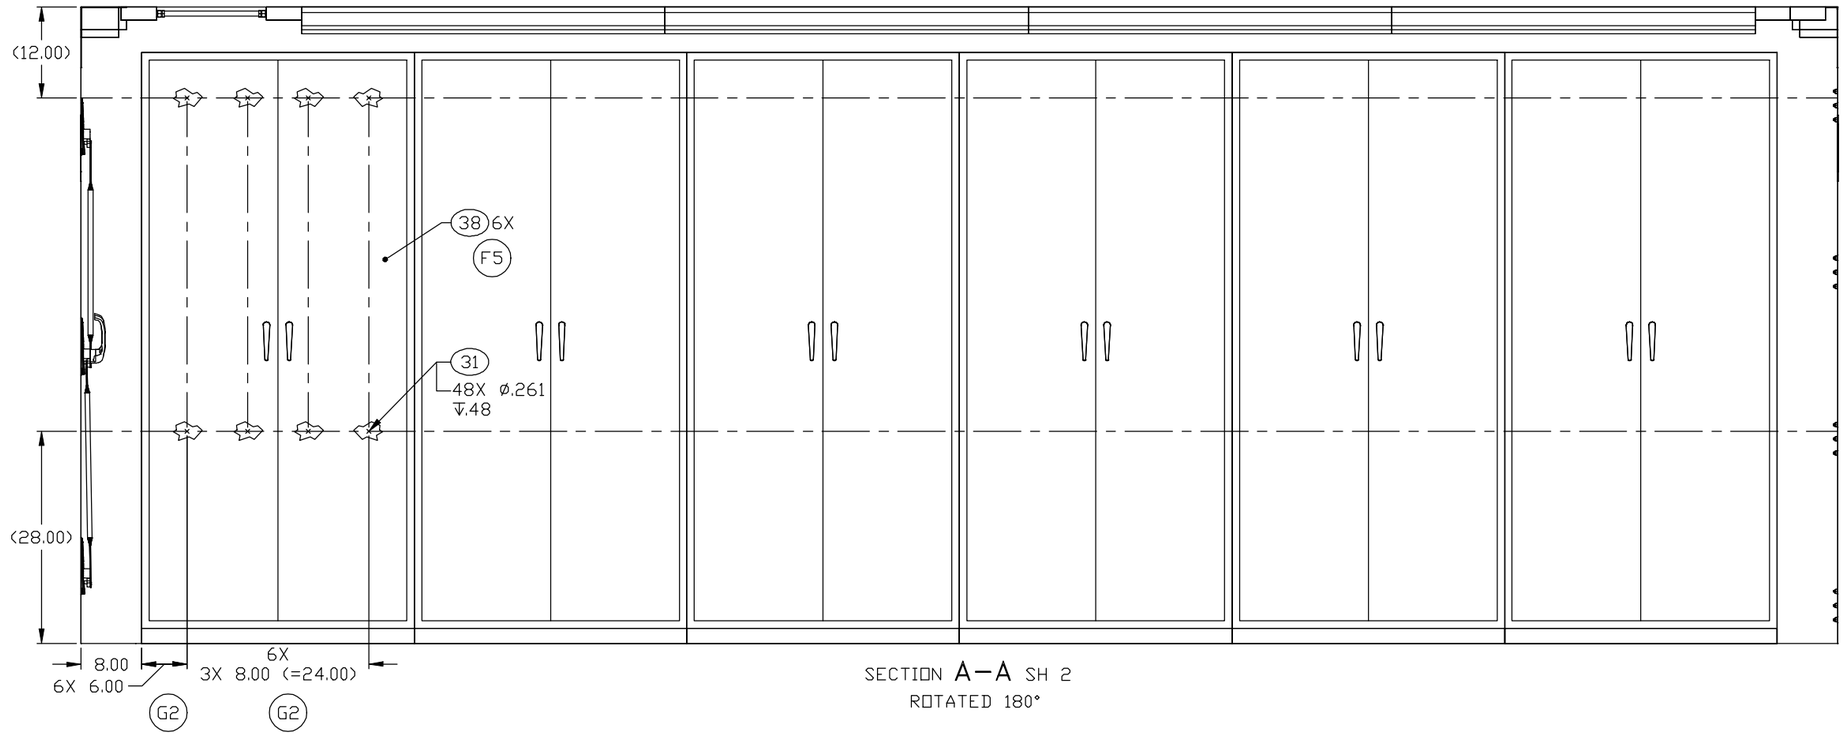

SECTION A–A SH 2
ROTATED 180°

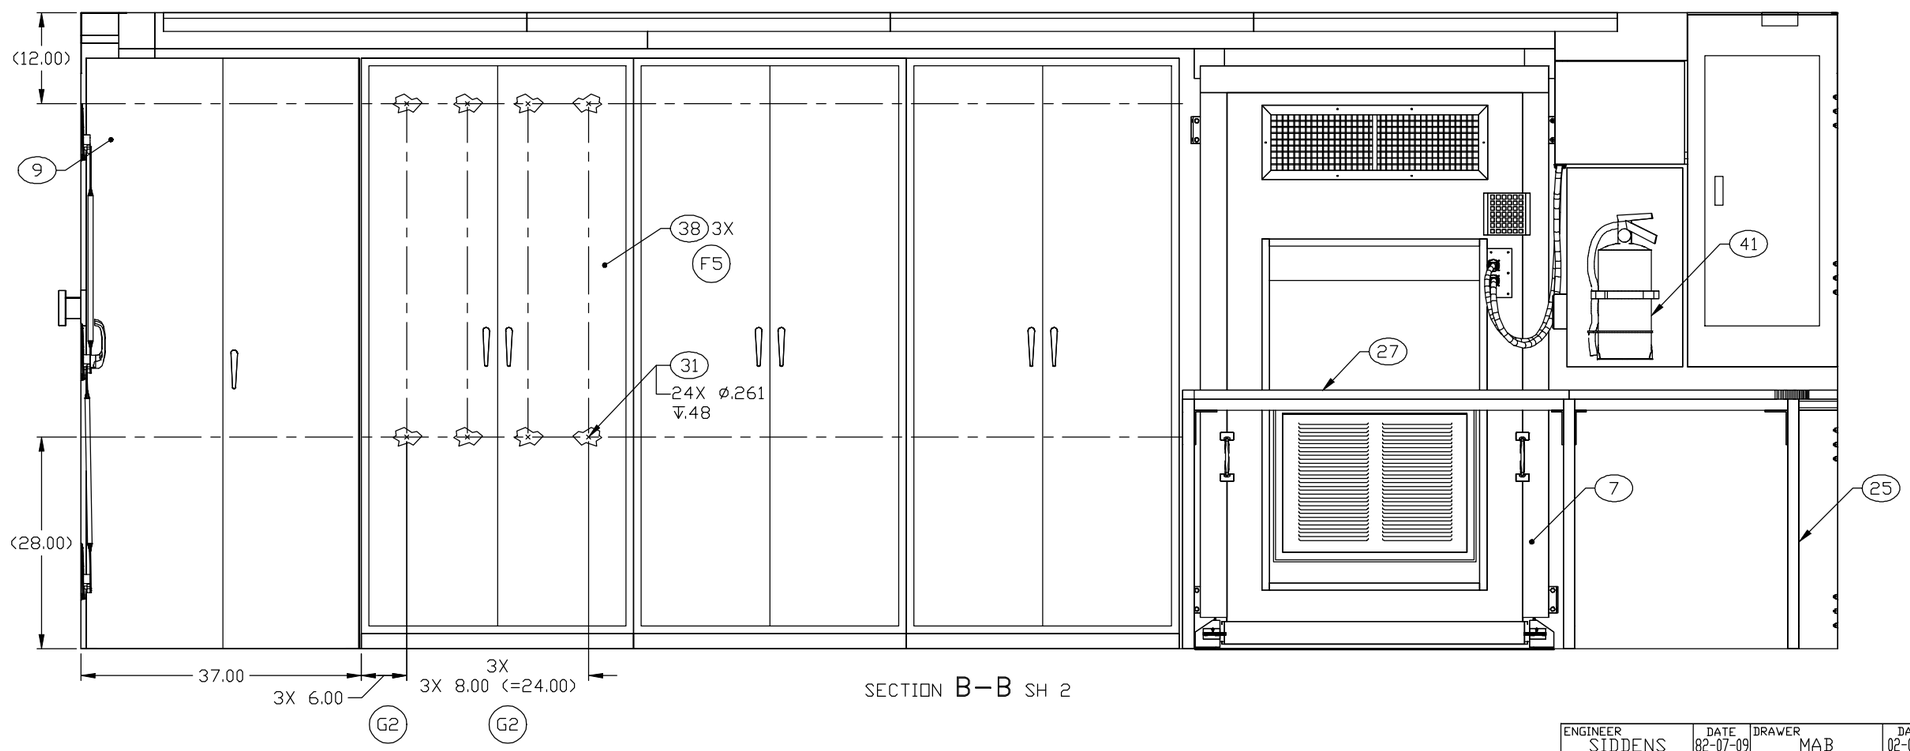

SECTION B–B SH 2

ENGINEER	DATE	DRAWER	DATE	SIZE	CAGE CODE	DRAWING NUMBER	REV
SIDDENS	82-07-09	MAB	02-01-17	D	91145	MFSU010401	G
NEXT ASSEMBLY		CHECKER		SCALE		SHEET	
FINAL		RGJ	87-10-22	1/10		3	