REVISION HISTORY			
REV	DESCRIPTION	DATE	APPROVAL
E	REVISED AND PARTIALLY REDRAWN BY T H NGUYEN. (4) FIND NO 25 REDRAWN AND RELOCATED. (6) ITEM ADDED.	05-12-22	R VOTAW

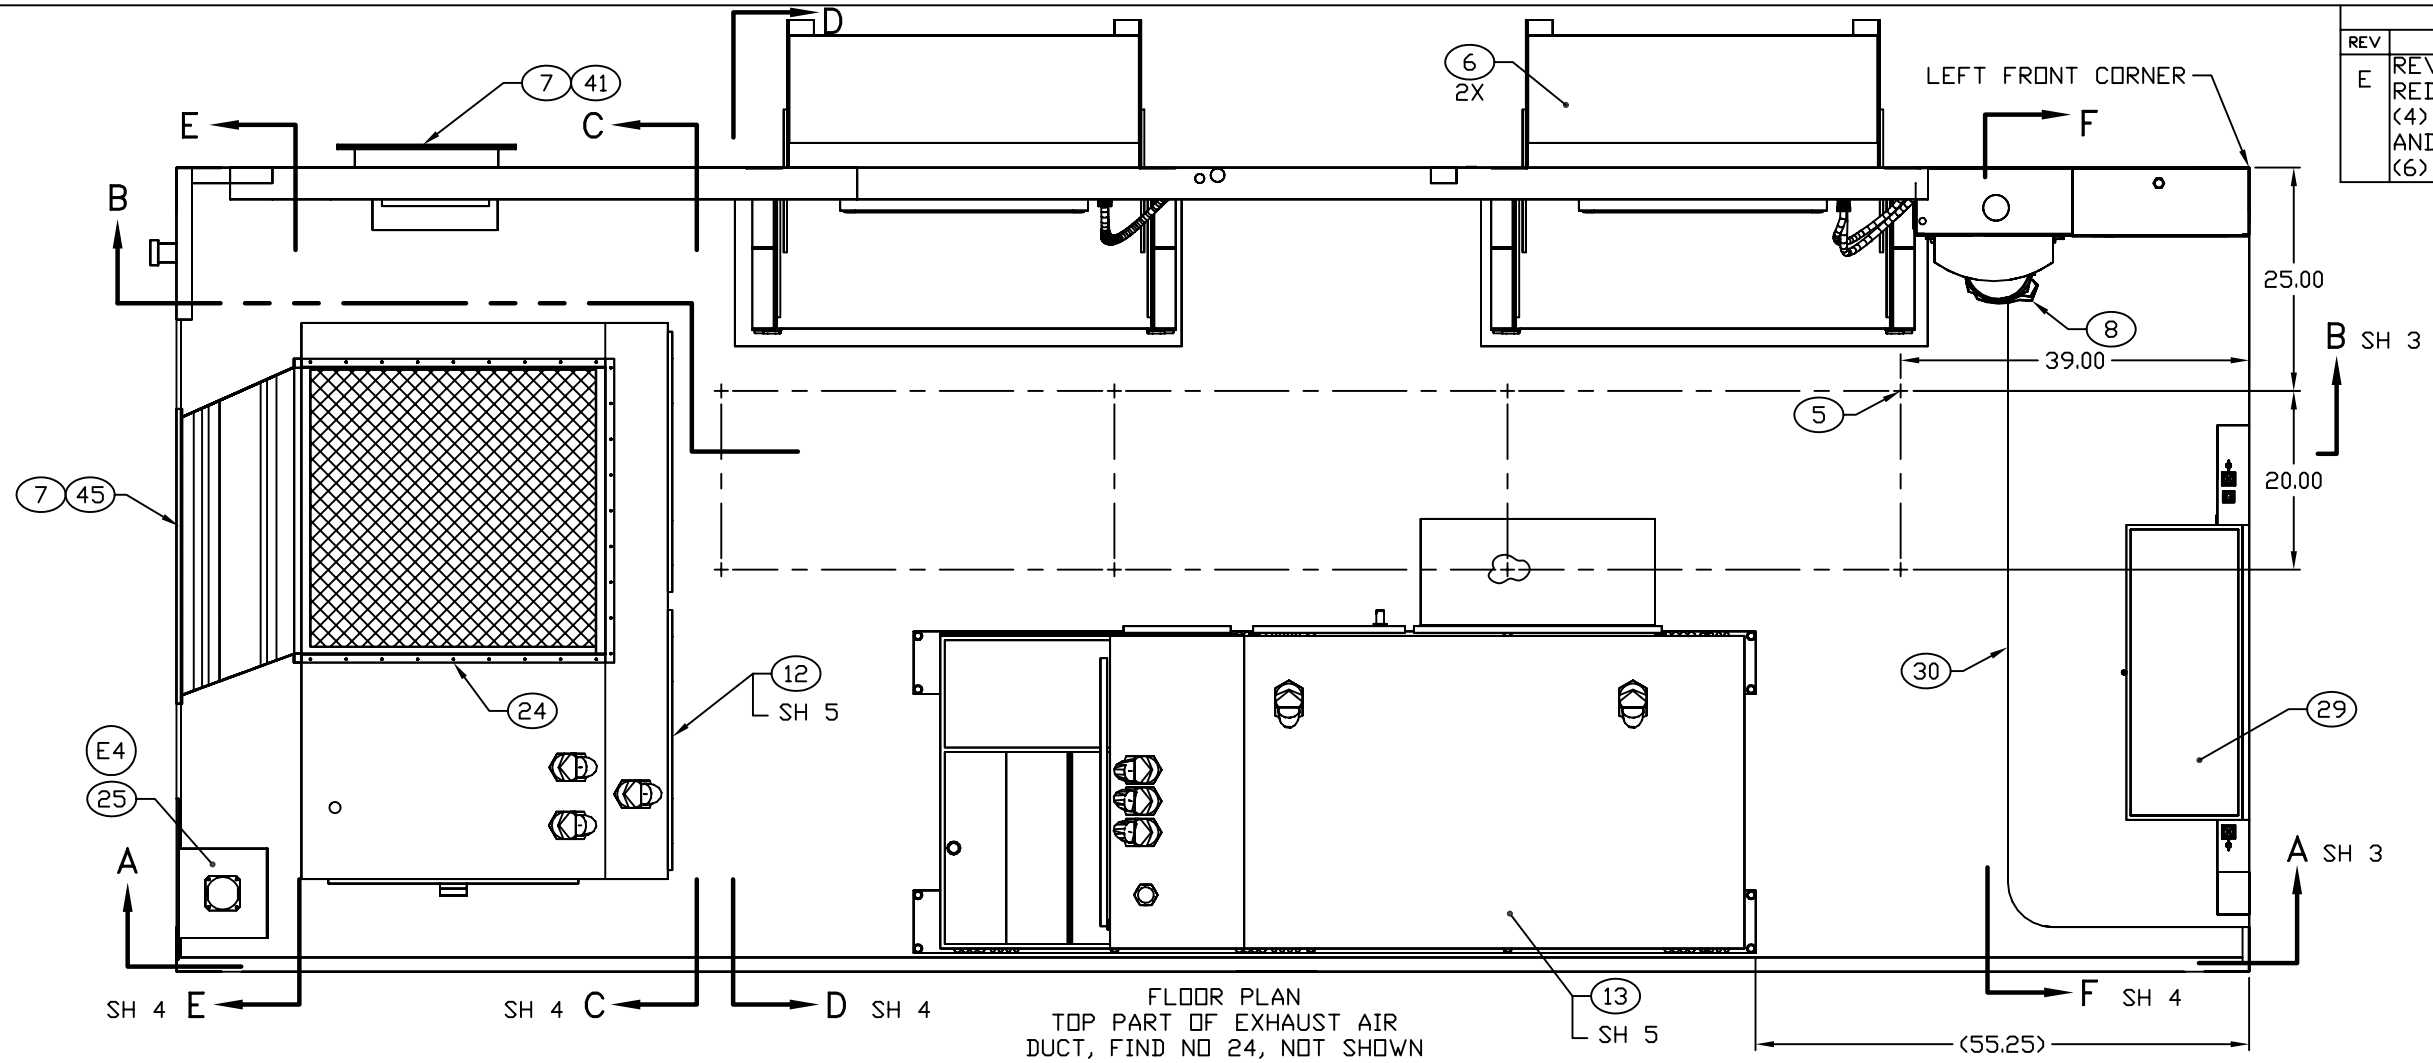

FLOOR PLAN
TOP PART OF EXHAUST AIR
DUCT, FIND NO 24, NOT SHOWN

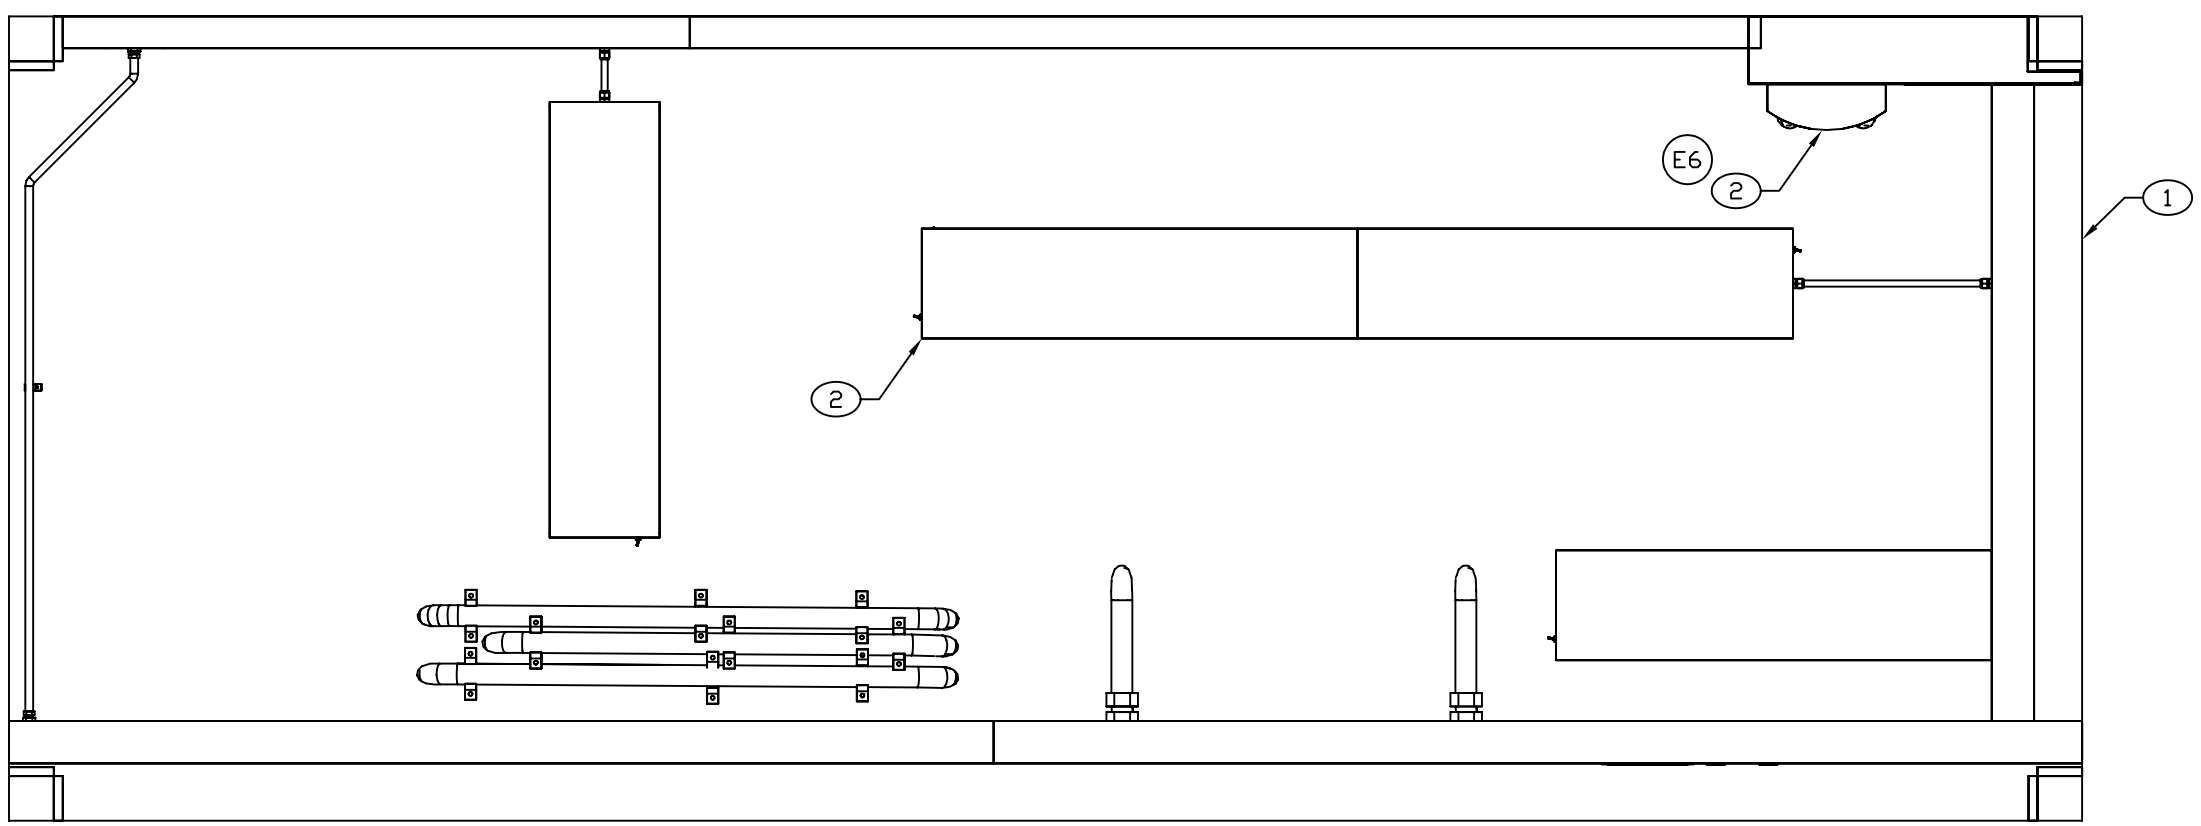

CEILING PLAN
EXHAUST AIR DUCT, FIND NO 24, NOT SHOWN

ENGINEER	DATE	DRAWER	DATE	SIZE	CAGE CODE	DRAWING NUMBER	REV
T NGUYEN	01-02-27	TN	02-08-08	D	91145	MFVD060101	E
NEXT ASSEMBLY		CHECKER		SCALE		SHEET	
FINAL		MAB	01-03-01	1/11		2	

REVISION HISTORY			
REV	DESCRIPTION	DATE	APPROVAL
E	REVISED AND PARTIALLY REDRAWN BY T H NGUYEN. (4) FIND NO 25 REDRAWN AND RELOCATED.	05-12-22	R VOTAW

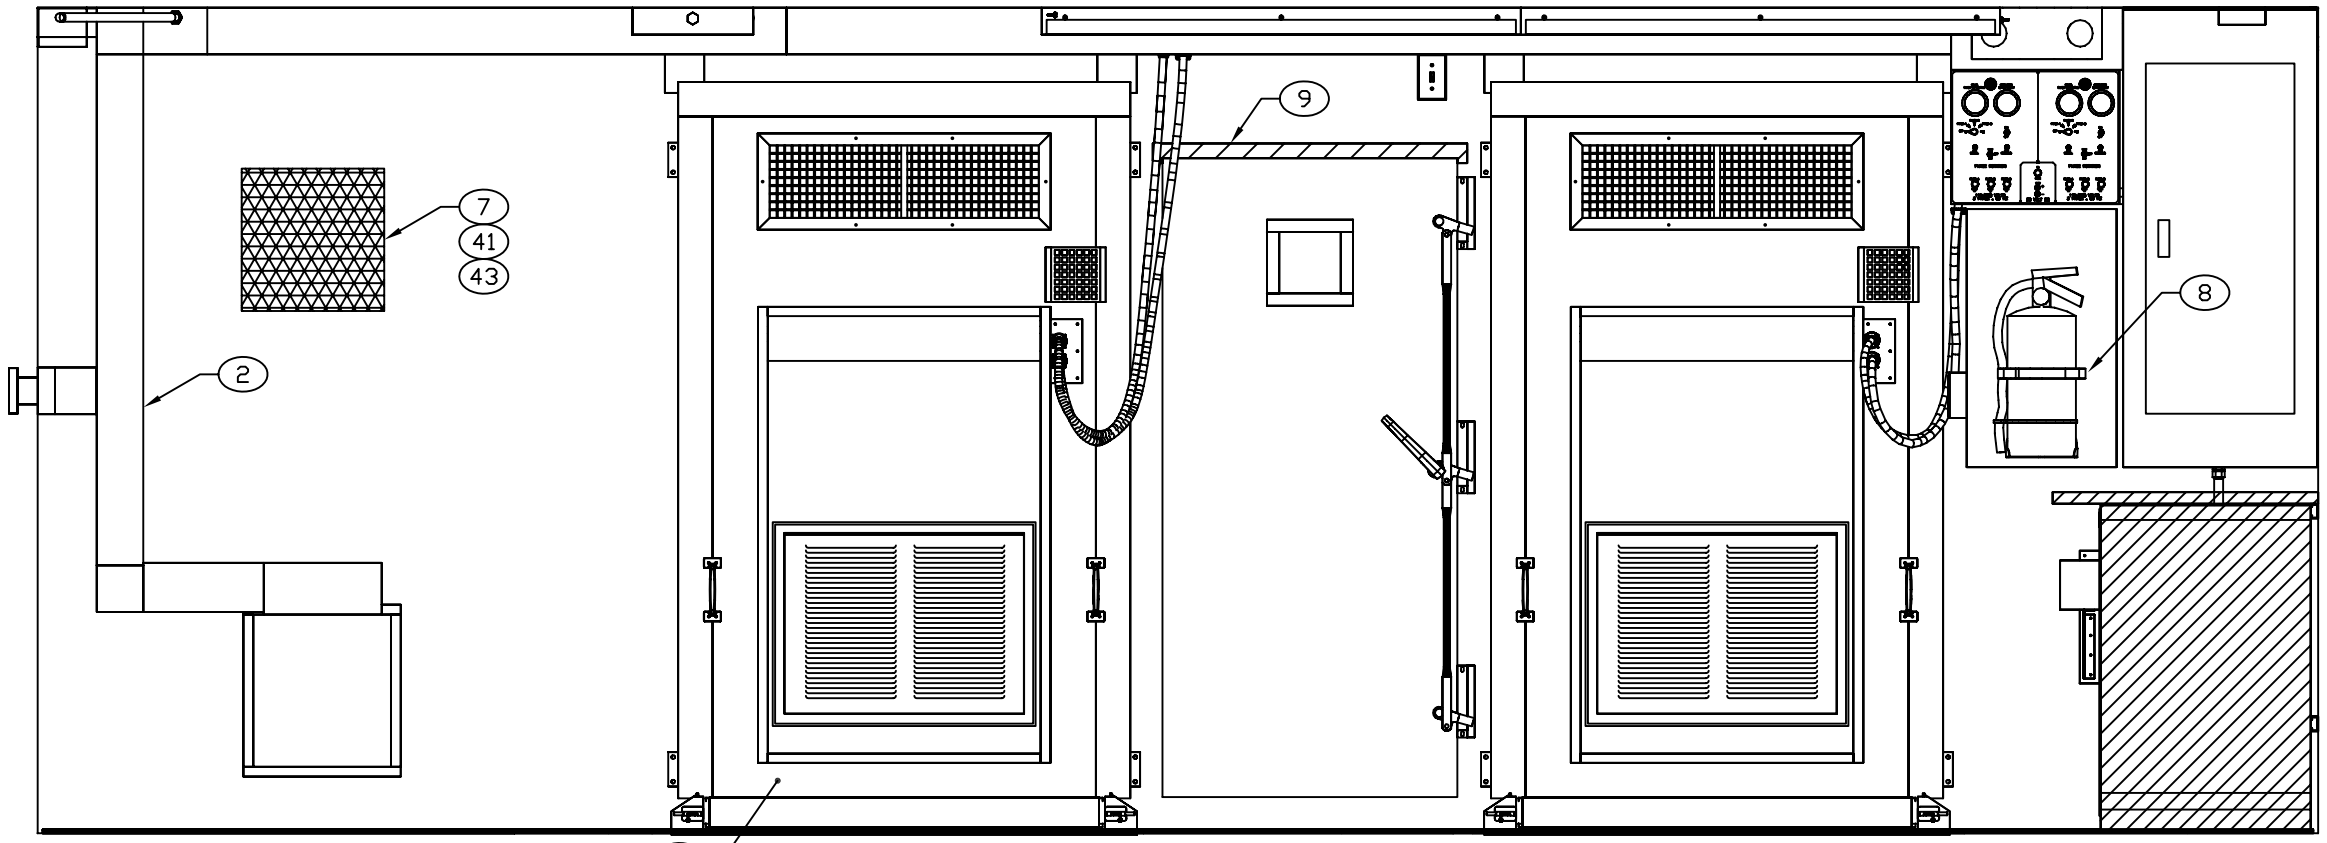

SECTION B–B SH 2

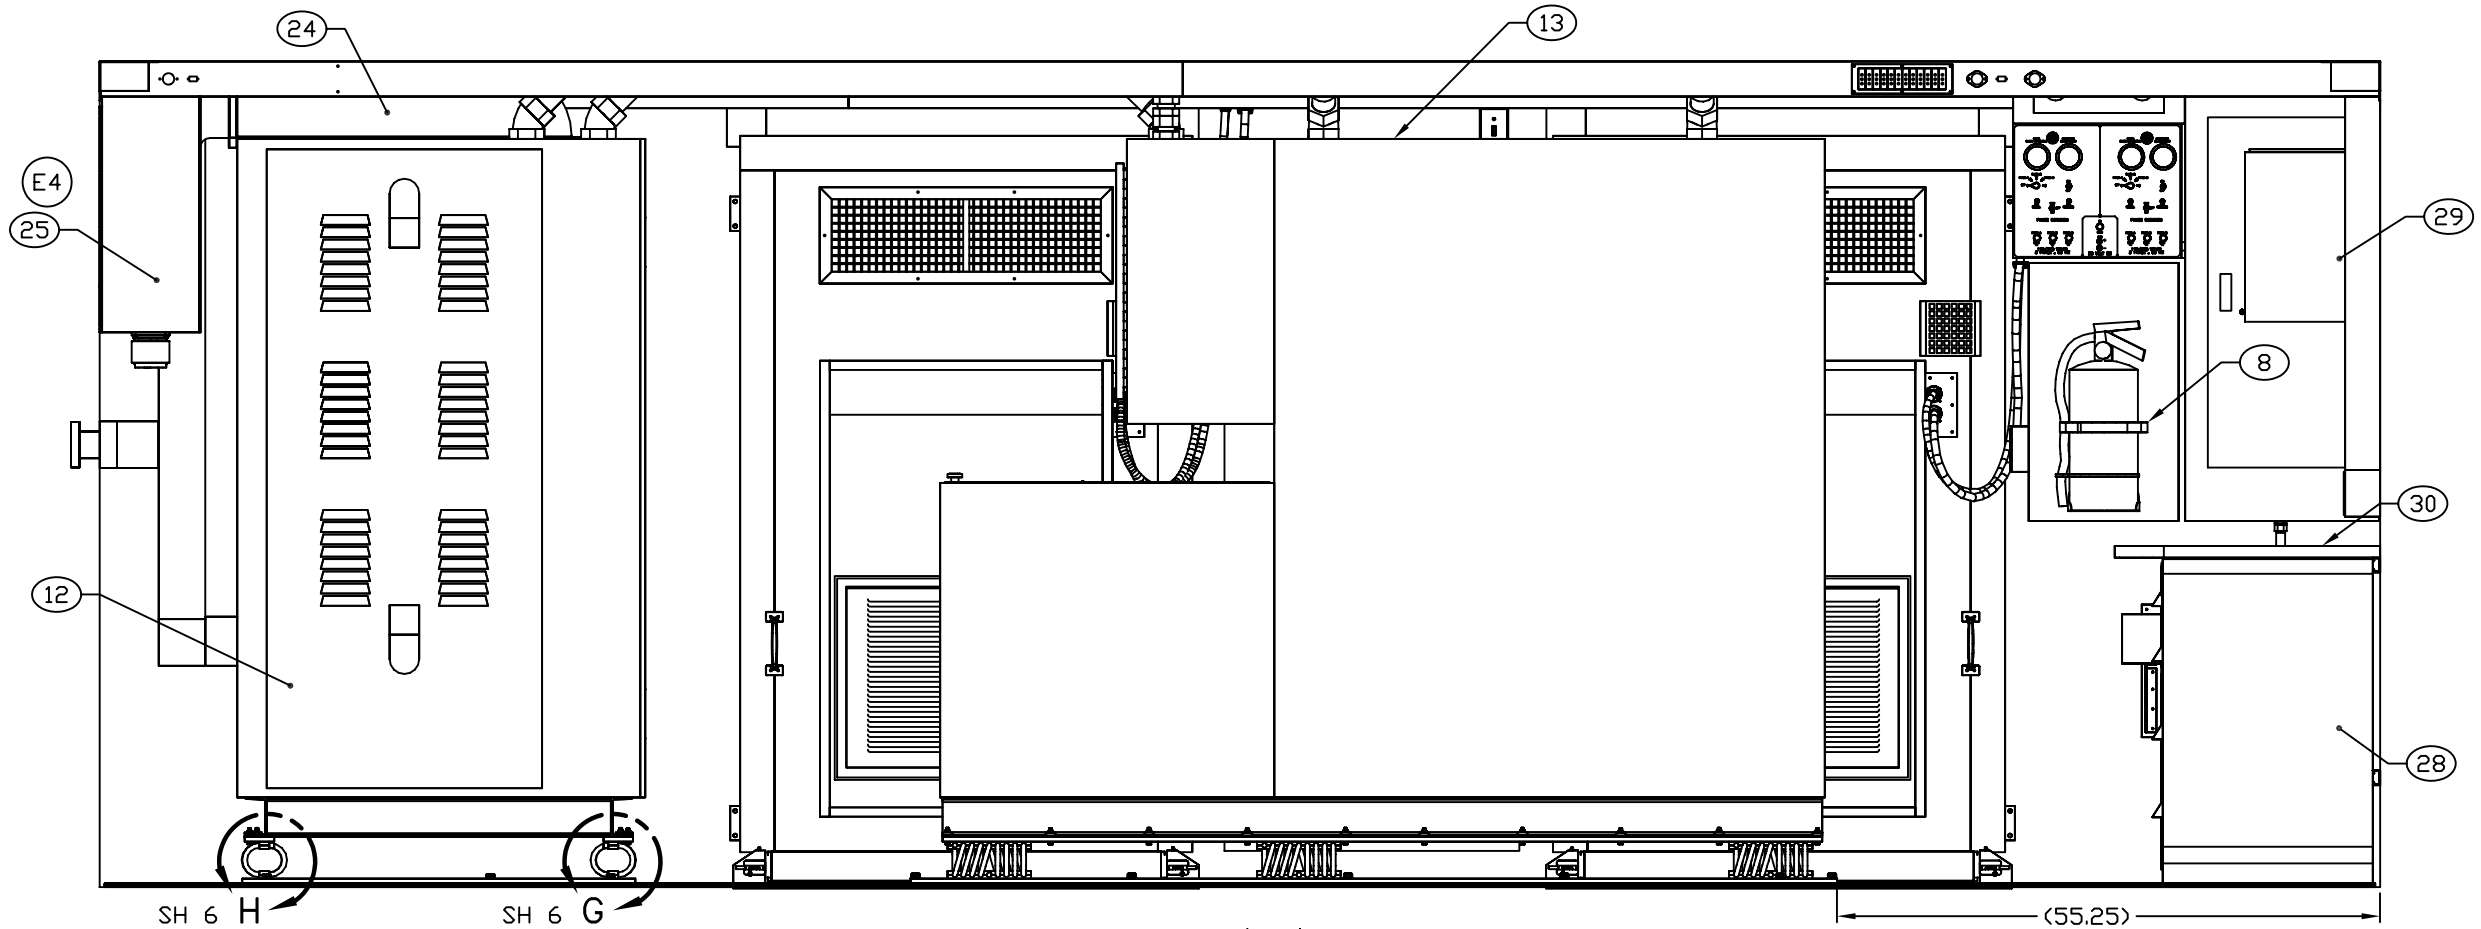

SECTION A–A SH 2

ENGINEER	DATE	DRAWER	DATE	SIZE	CAGE CODE	DRAWING NUMBER	REV
T NGUYEN	01-02-27	TN	02-08-08	D	91145	MFVD060101	E
NEXT ASSEMBLY		CHECKER		SCALE		SHEET	
FINAL		MAB	01-03-01	1/10		3	