REVISION HISTORY			
REV	DESCRIPTION	DATE	APPROVAL
B	(1) ITEM DELETED. (2) QUANTITY CHANGED.		

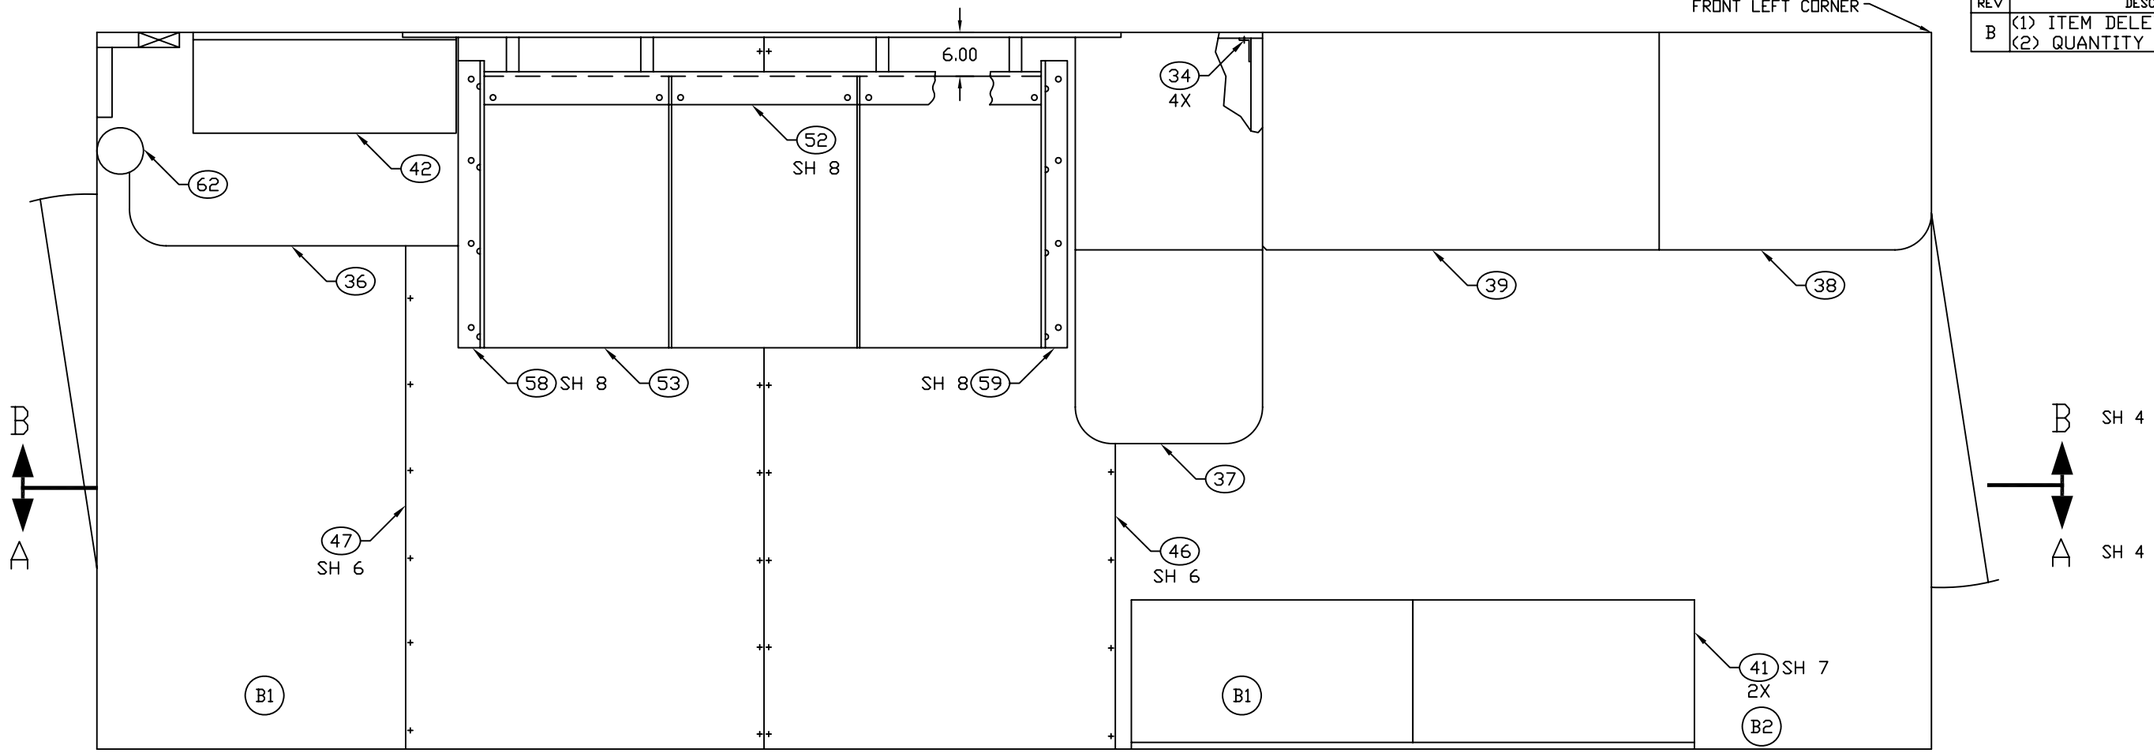

FLOOR PLAN

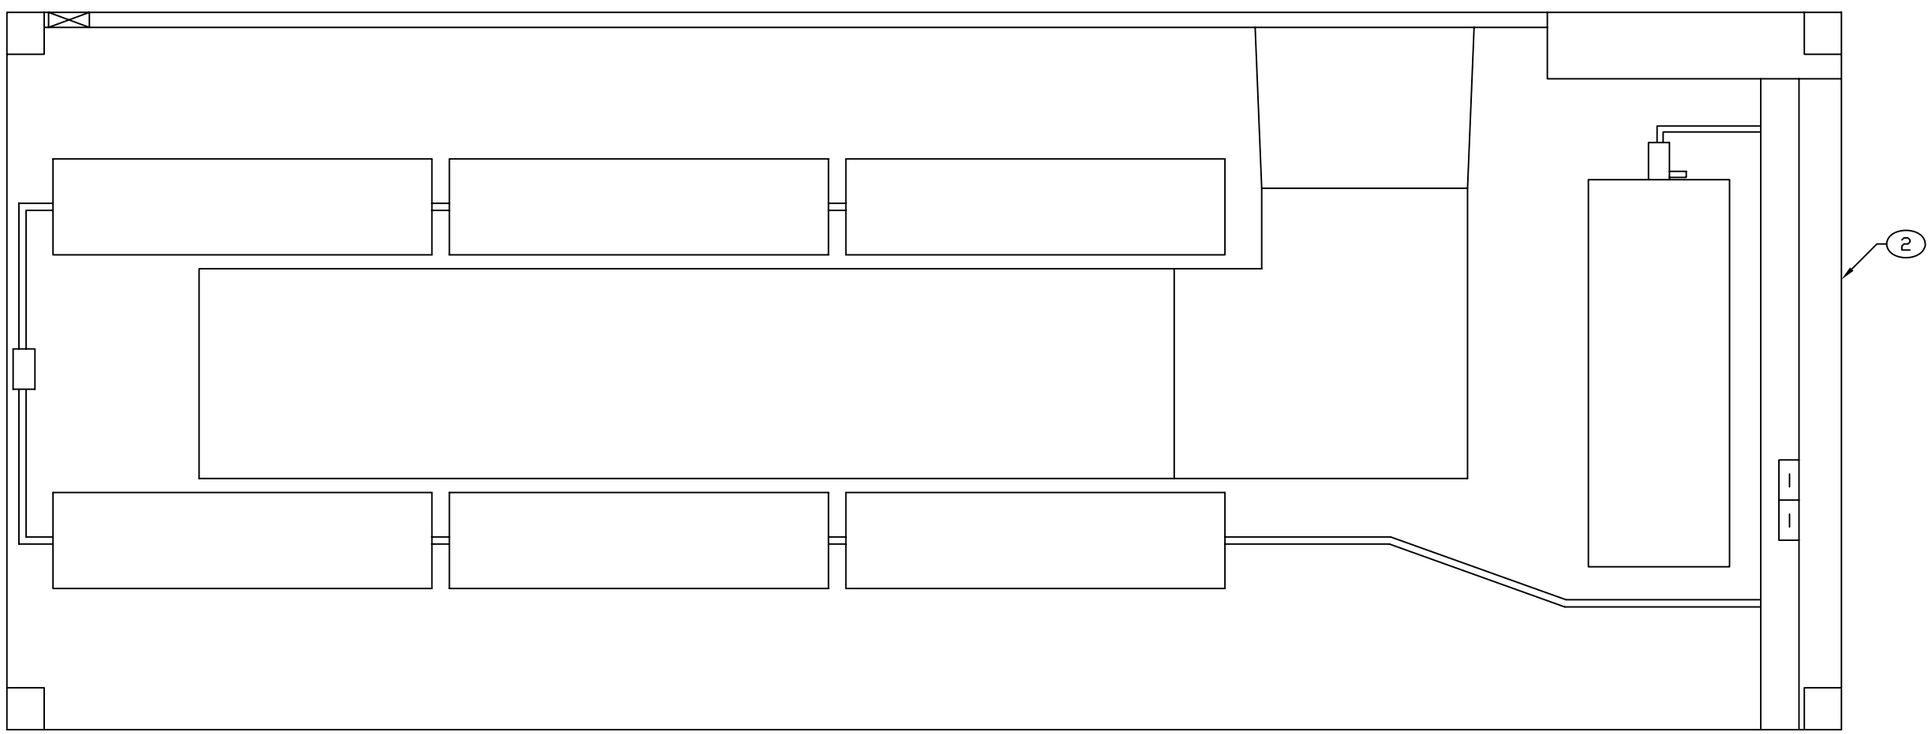

CEILING PLAN

ENGINEER	DATE	DRAWER	DATE	SIZE	CAGE CODE	DRAWING NUMBER	REV
PWC	84-09	EEM	99-03-05	D	0W681	MFAT010101	B
NEXT ASSEMBLY		CHECKER		SCALE		SHEET	
FINAL		C.W. HAGA	84-09-26	1/10		3	

REVISION HISTORY			
REV	DESCRIPTION	DATE	APPROVAL
B	(1) ITEM DELETED. (2) QUANTITY CHANGED. (7) FLAG ADDED.		

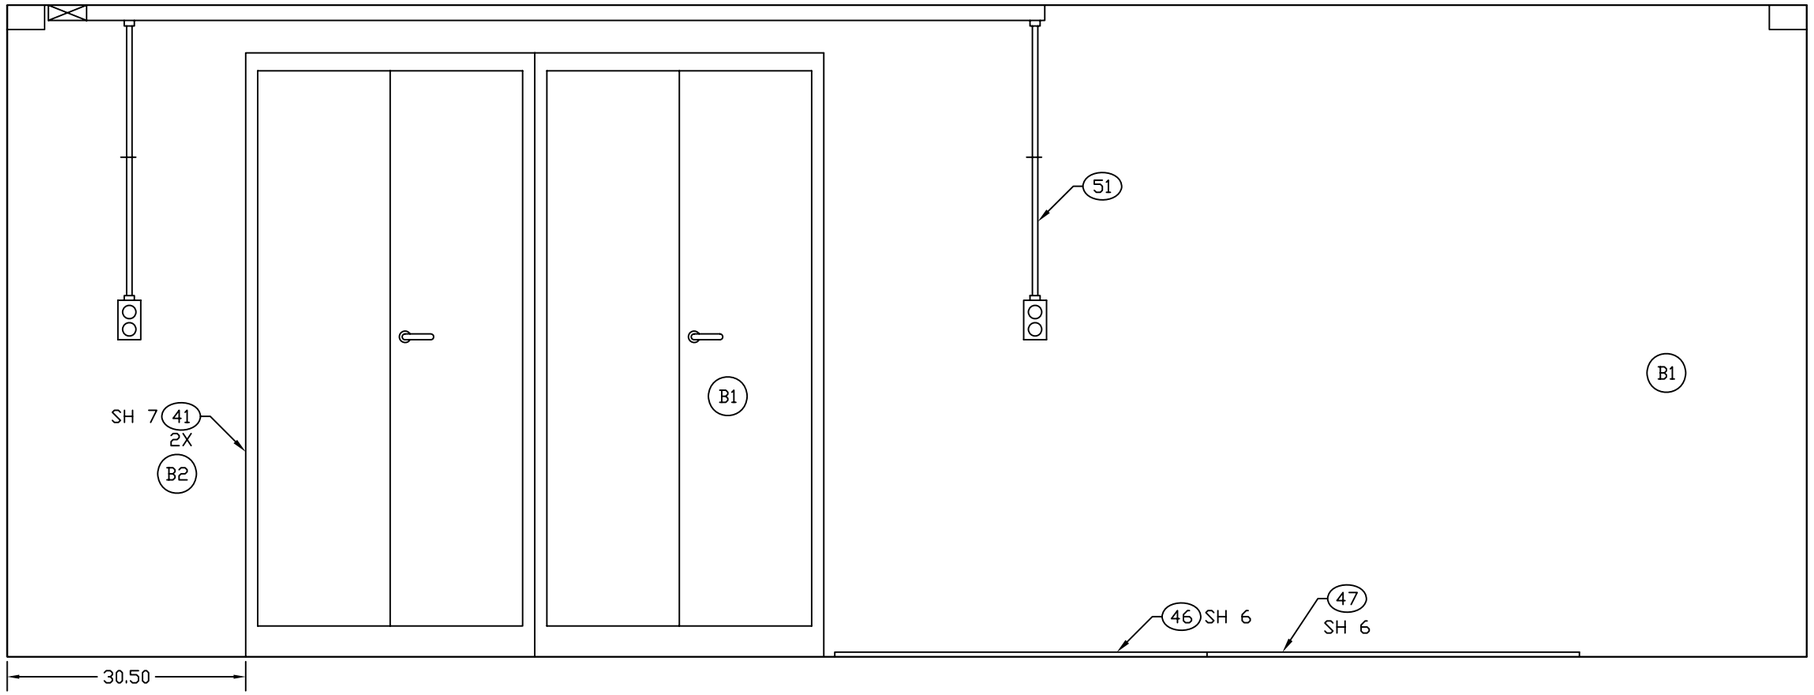

SECTION A-A SH 3
ROTATED 180°

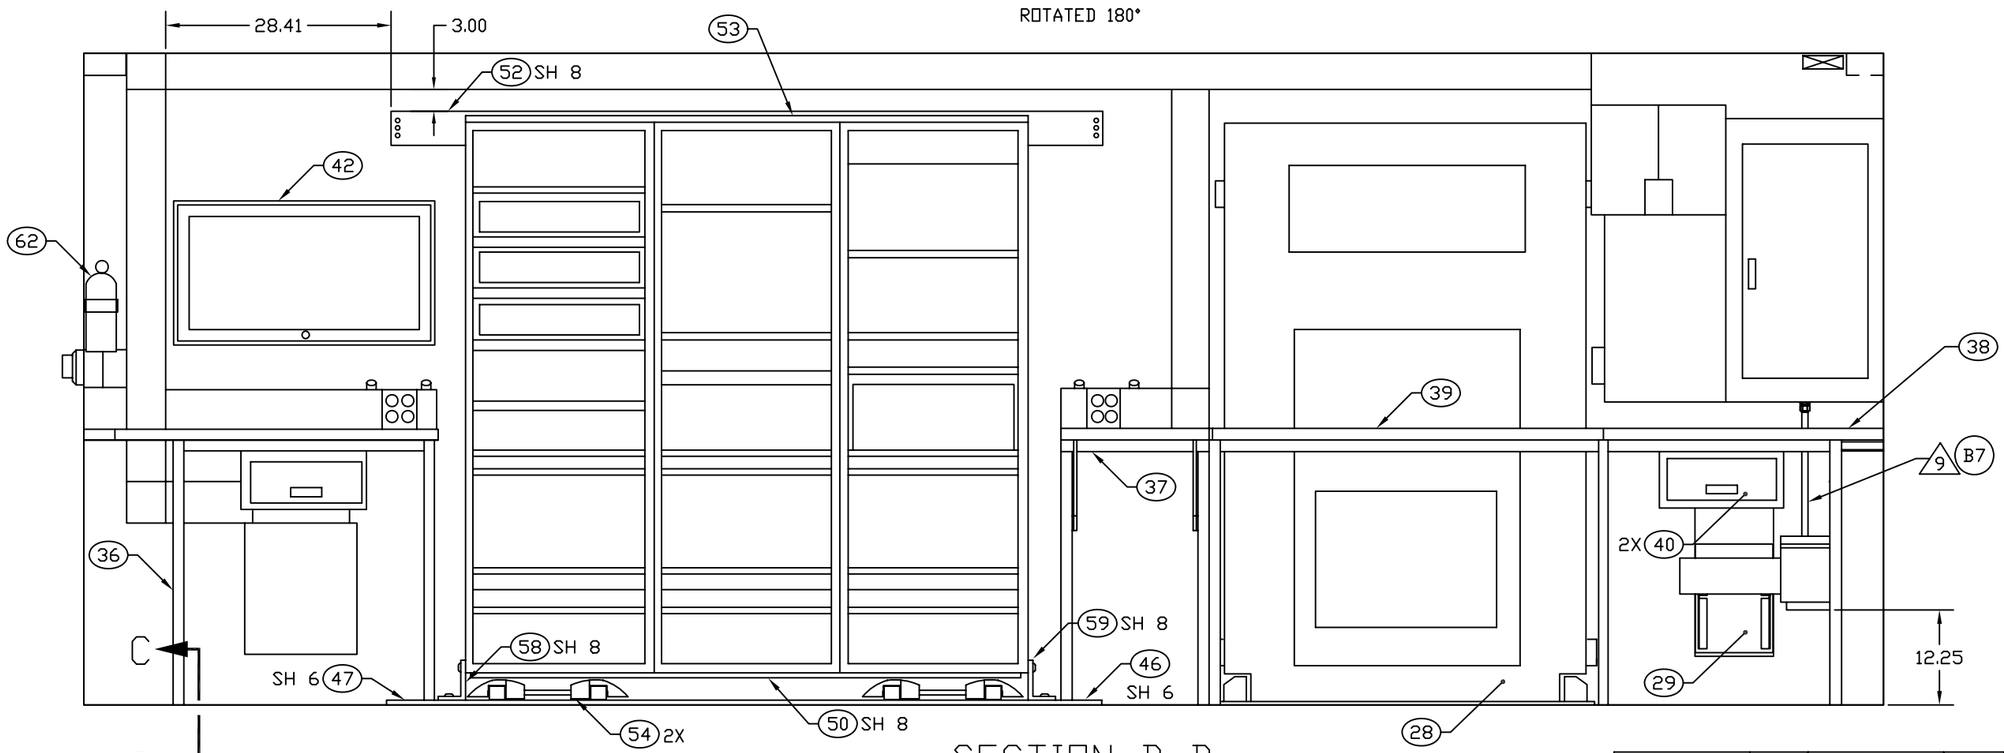

SECTION B-B SH 3

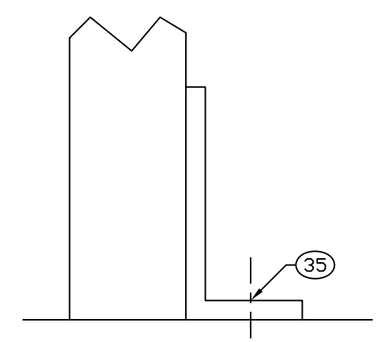

VIEW C-C 4X
SCALE 1/1

ENGINEER	DATE	DRAWER	DATE	SIZE	CAGE CODE	DRAWING NUMBER	REV
PWC	84-09	EEM	99-03-05	D	0W681	MFAT010101	B
NEXT ASSEMBLY		CHECKER		SCALE		SHEET	
FINAL		C.W. HAGA	84-09-26	1/10		4	