REVISION HISTORY			
REV	DESCRIPTION	DATE	APPROVAL
A	(4) LIGHTING CONFIGURATION CHANGED.	99-08-13	R. A. VOTAW
B	(2) ITEM DELETED. (4) ITEM ADDED.	99-12-09	R. A. VOTAW

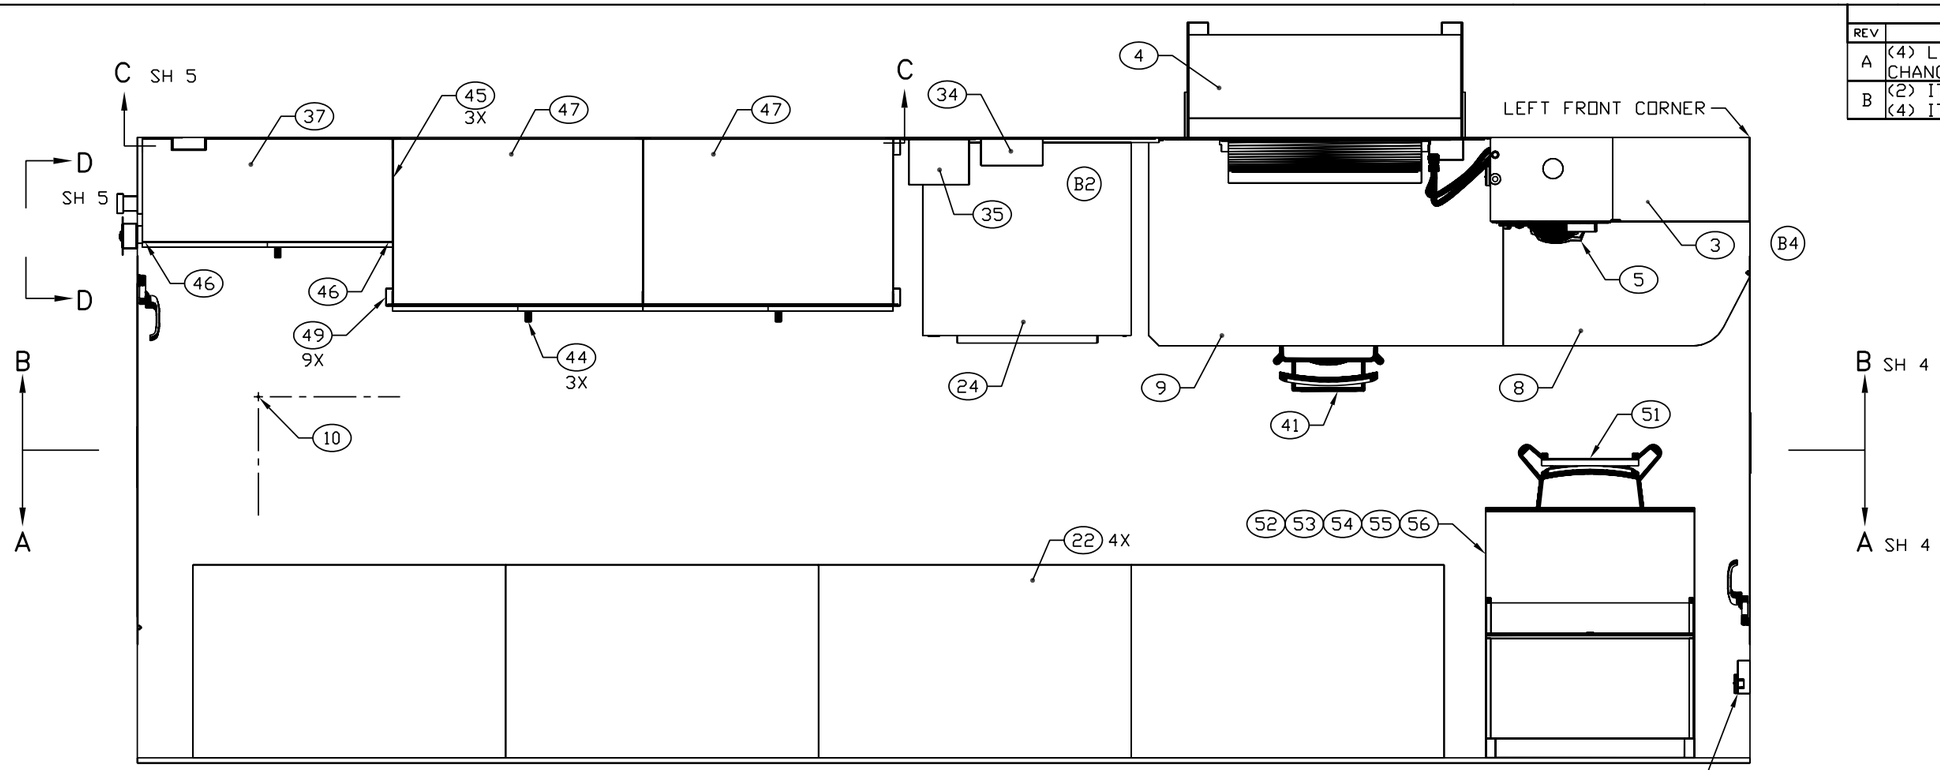

FLOOR PLAN

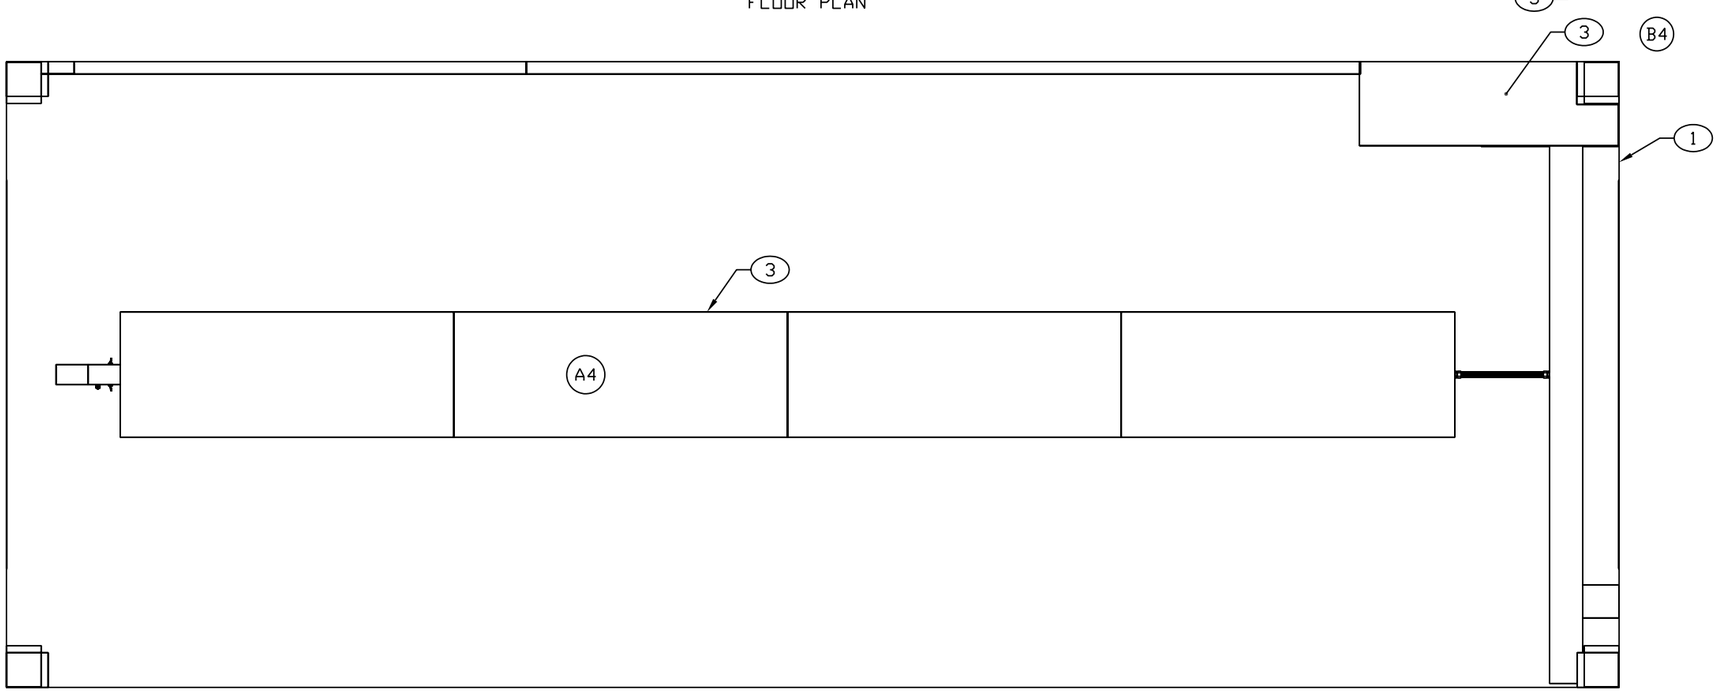

CEILING PLAN

ENGINEER	DATE	DRAWER	DATE	SIZE	CAGE CODE	DRAWING NUMBER	REV
T NGUYEN	99-05	PRV	99-12-07	D	91145	MFKA250101	B
NEXT ASSEMBLY		CHECKER		SCALE		SHEET	
FINAL		MAB	99-06-07	1/11		3	

REVISION HISTORY			
REV	DESCRIPTION	DATE	APPROVAL
A	(5) FIND NO ADDED. (6) NOTE CHANGED.	99-08-13	R. A. VOTAW
B	(2) ITEM DELETED. (5) NOTE CHANGED. (6) FIND NO CHANGED.	99-12-09	R. A. VOTAW

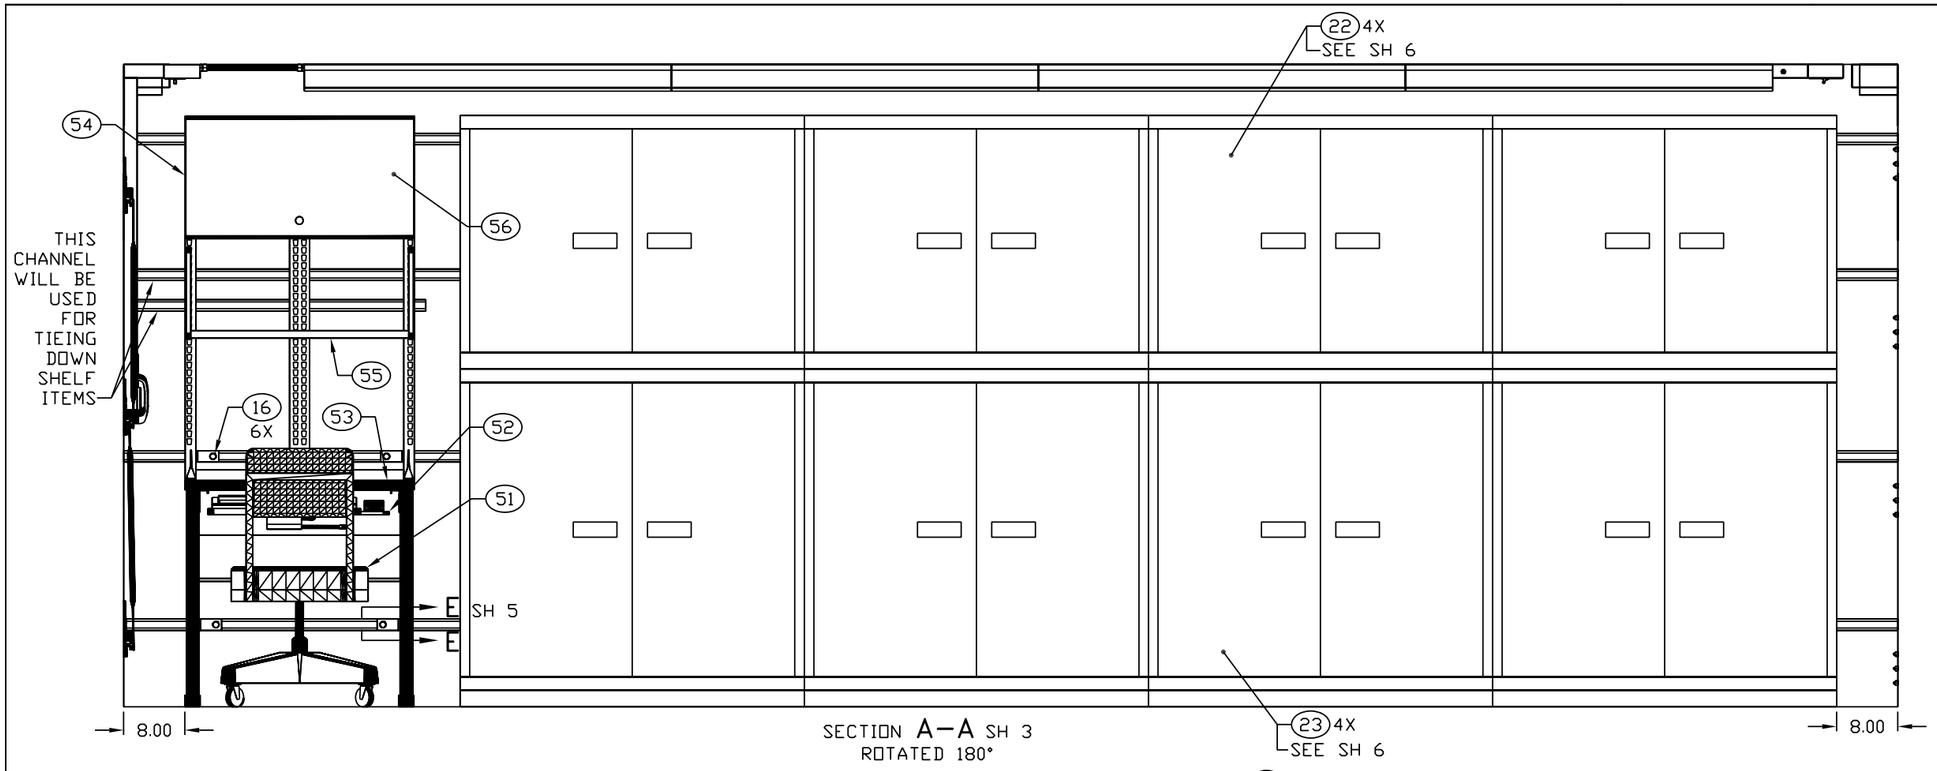

NOTES:

4.1 4X Ø.42, ⌴ Ø.68 ↧.08 INDICATED A. USE TRANSFORMER, FIND NO 35, AS TEMPLATE. B5

4.2 4X Ø.261 ↧.40. USE LOAD CENTER PANEL AS TEMPLATE.

4.3 RELOCATE ONE B-915 TWO-HOLE ANGLE CONNECTOR TO THE LEFT OF CHANNEL B-995 TO ACCOMMODATE CABINET INSTALLATION. A6

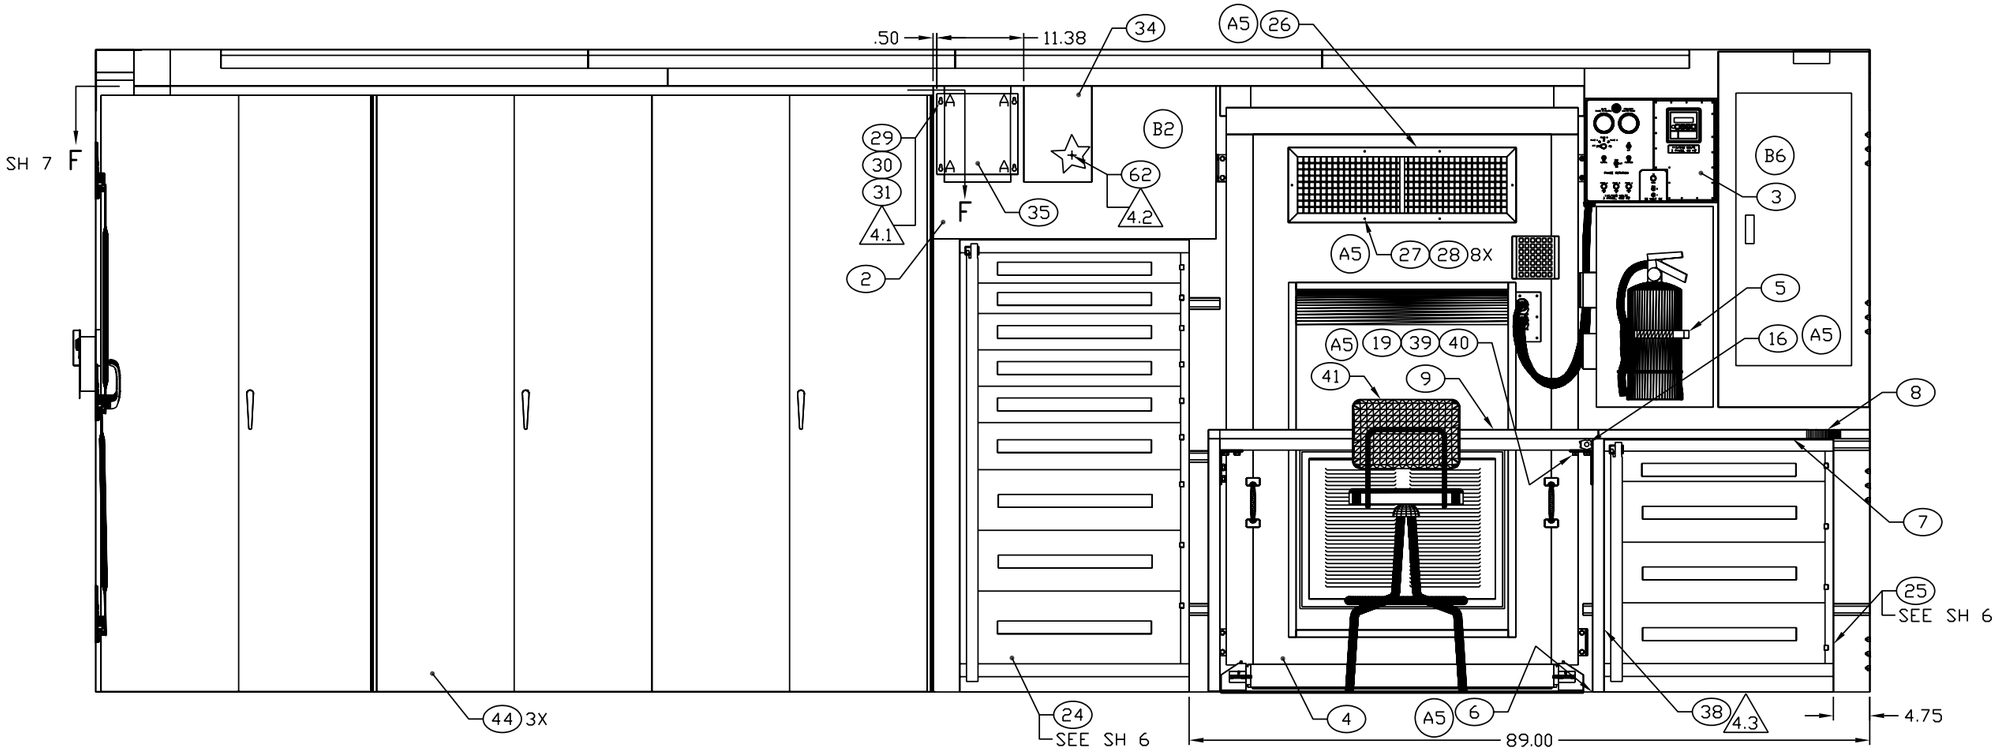

SECTION B–B SH 3

ENGINEER	DATE	DRAWER	DATE	SIZE	CAGE CODE	DRAWING NUMBER	REV
T NGUYEN	99-05	PRV	99-12-07	D	91145	MFKA250101	B
NEXT ASSEMBLY		CHECKER		SCALE		SHEET	
FINAL		MAB	99-06-07	1/10		4	